




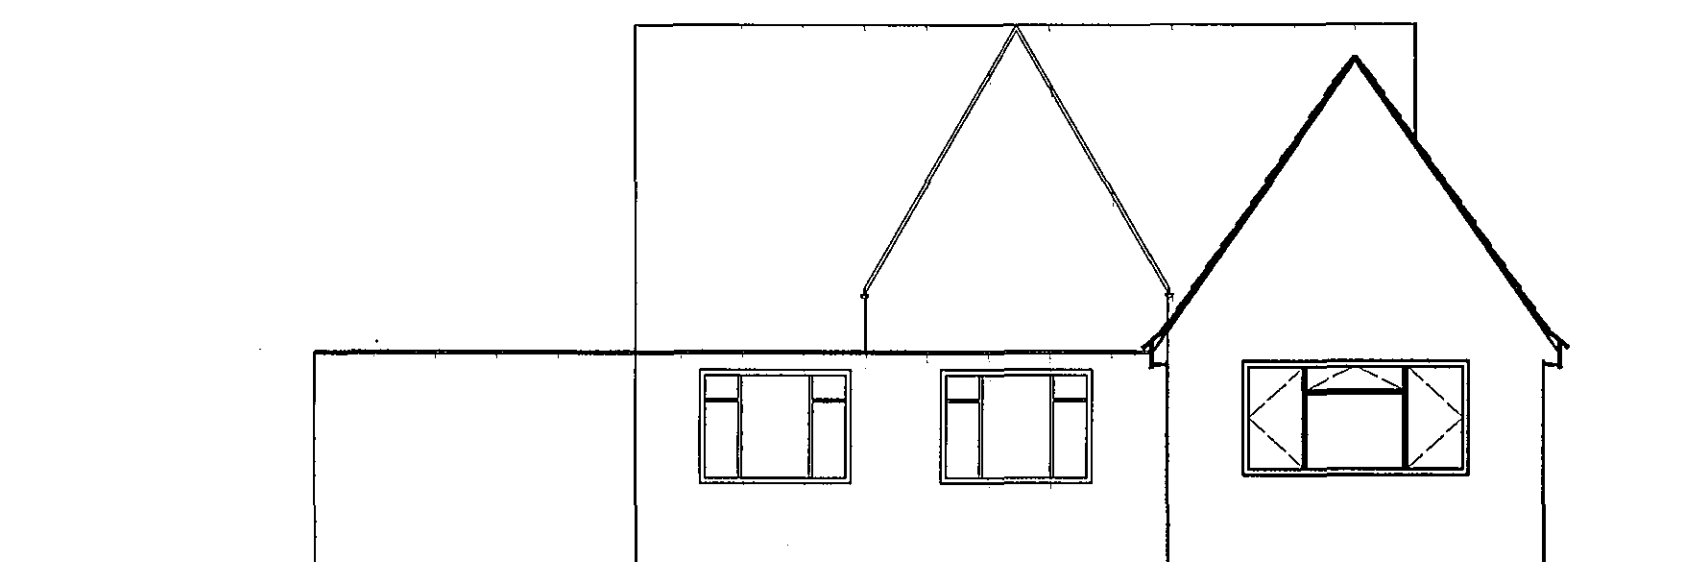

South West Elevation

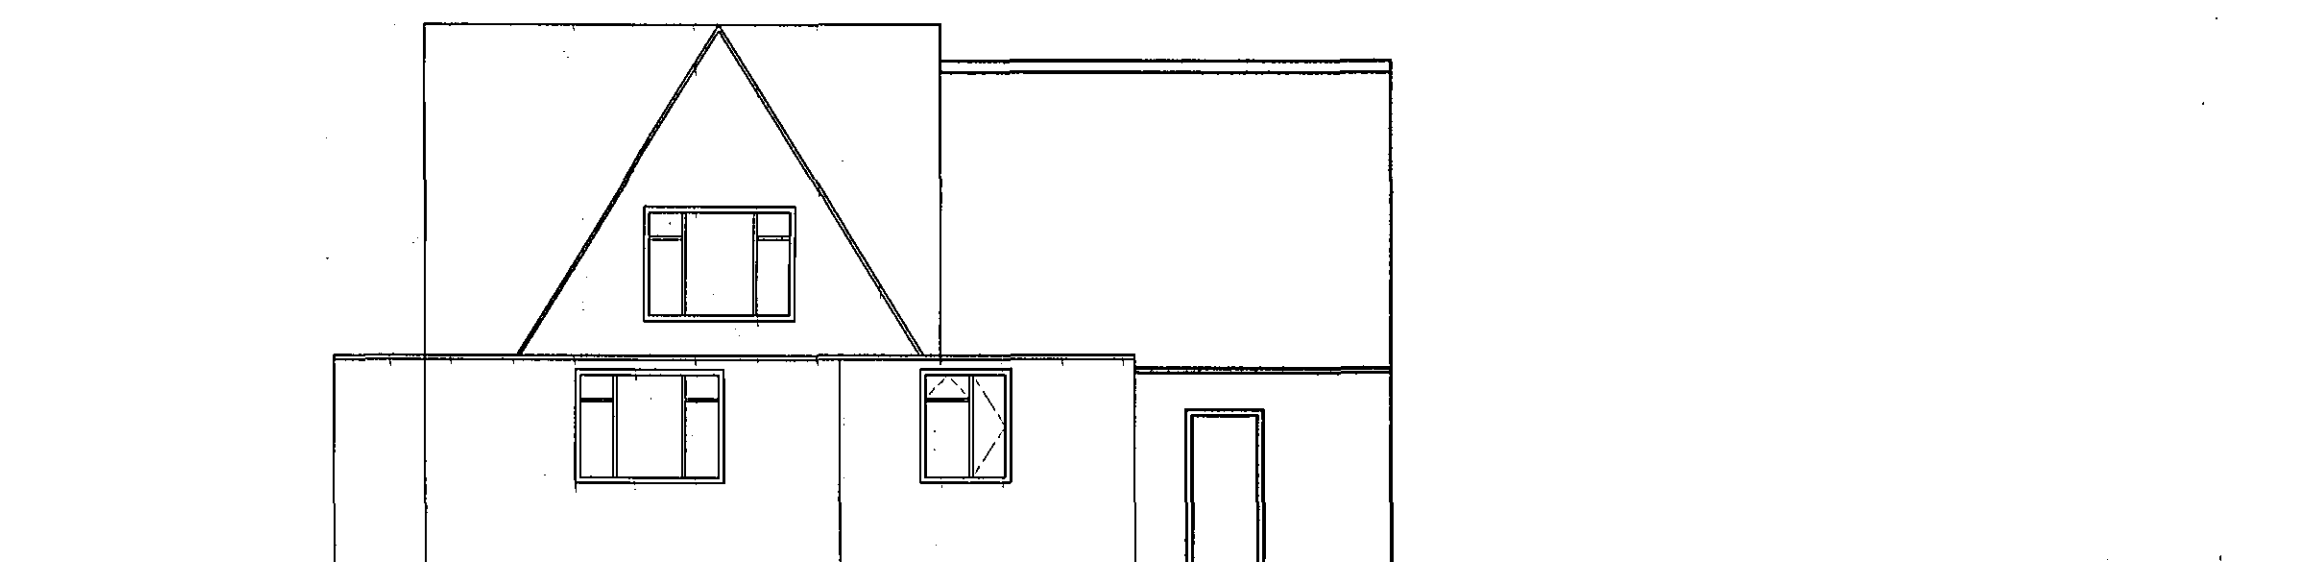



North West Elevation

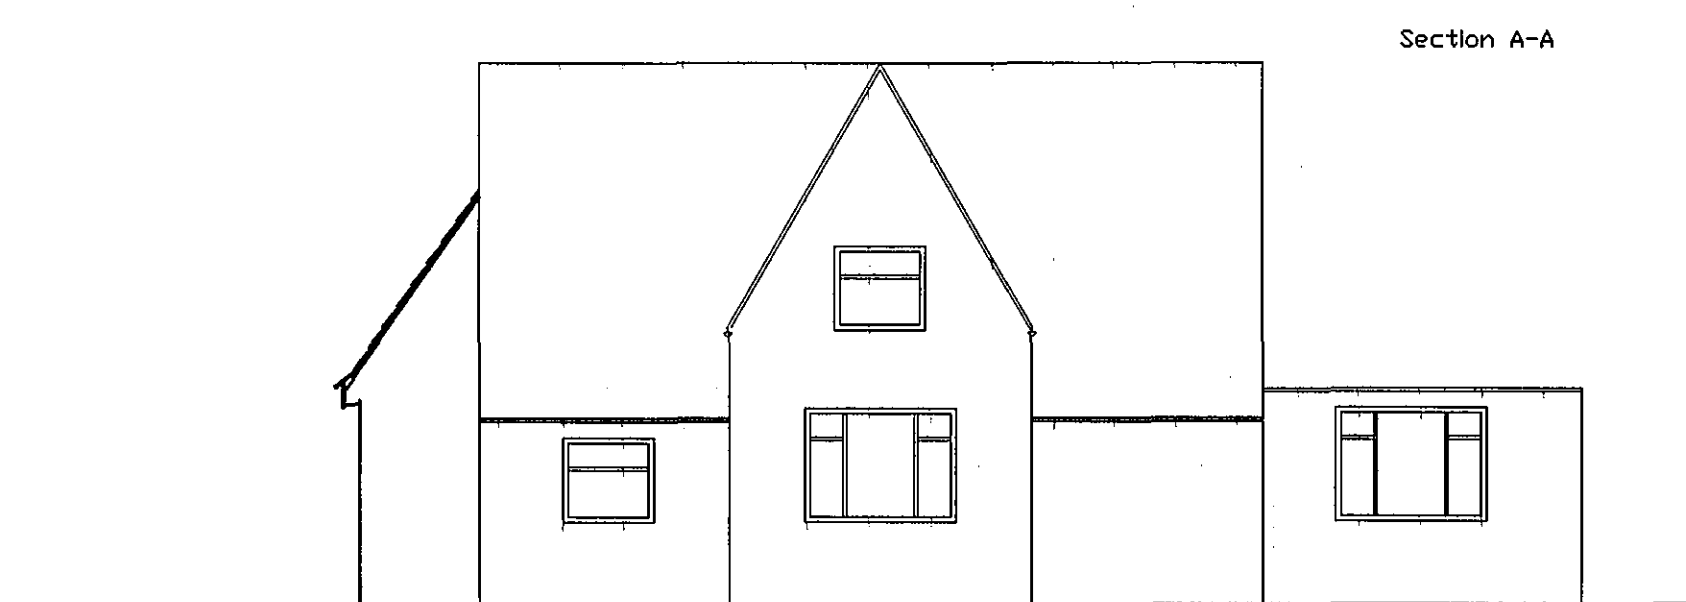


South East Elevation



South East Elevation

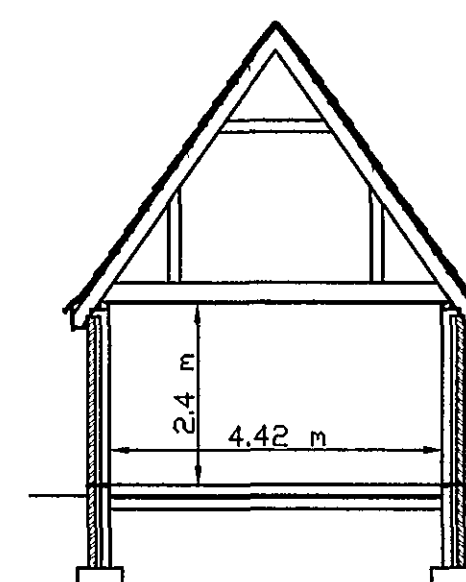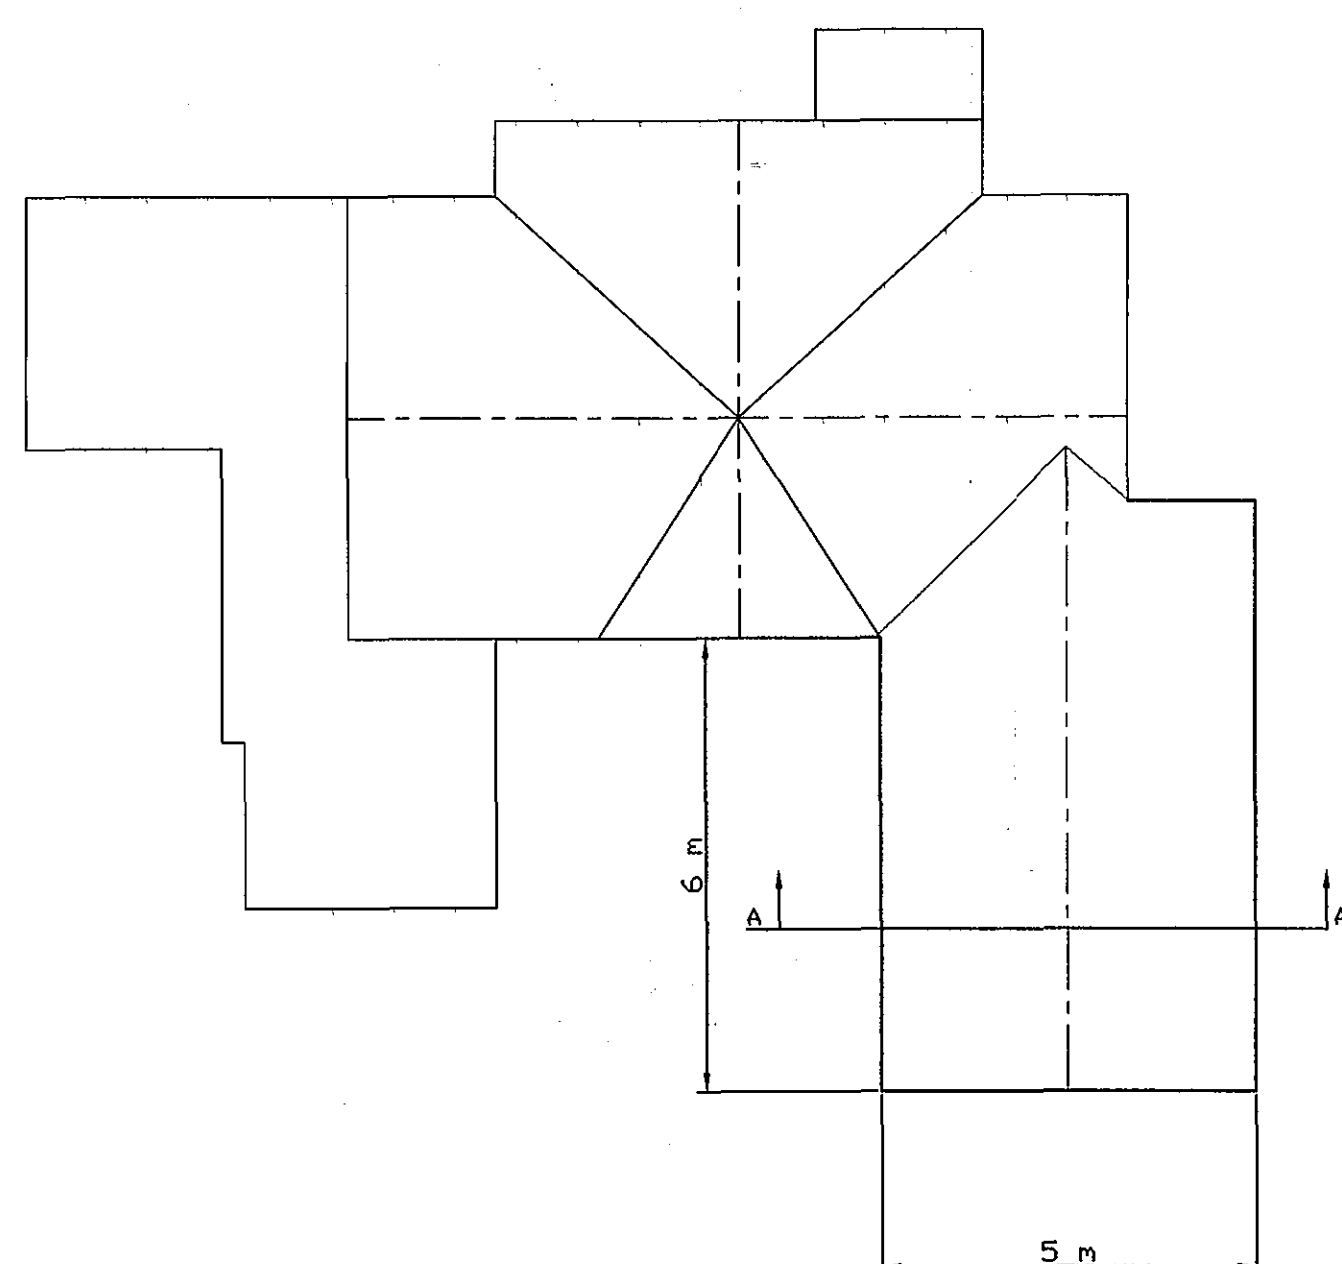

Section A-A

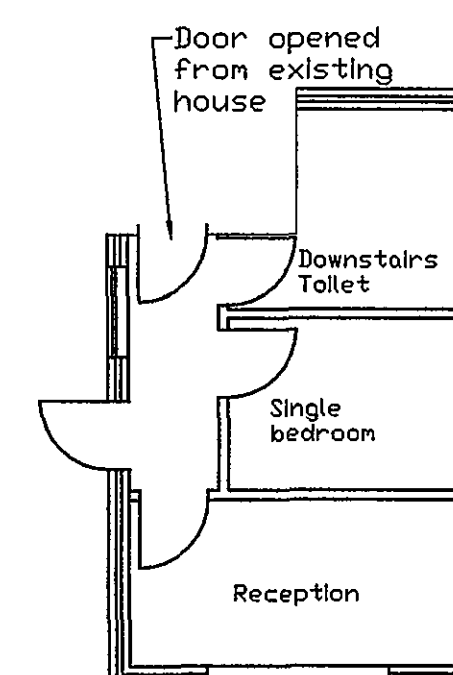

Existing  
Proposed Extension

1.0 m

NOTES:  
Extension to existing dwelling, modified as per discussions with Mr D Gedney. Roof pitch increased to 55 degree.

Walls double leaf. Inner leaf 100mm 7N concrete blocks. Outer leaf in bricks to match existing house. Cavity infilled with 70 mm insulation.

All windows UPVC (white).

Roof covering to match existing concrete tiles on house roof.

Sewerage to be discharged to existing house septic tank.

Roof water to be discharged to existing rainwater drainage.

DETERMINED  
PLAN

SHDC  
Planning & Development  
28 SEP 2005  
Ref: 1328/05

MR S GOODWIN  
48 GUYSHEAD ROAD  
SUTTON BRIDGE  
LINCS

GENERAL VIEWS FOR PROPOSED  
SINGLE STOREY EXTENSION

drawn  
F G Ward

date  
12-5-05

scale  
1:100 (A1)

revision  
00

HENNOCK  
INDUSTRIES  
LIMITED

DESIGN CONSULTANTS  
42 Lincoln Road  
Bransford  
Lincs  
LN4 2PA  
TEL 01522 793501 FAX 01522 793501  
frank@hennock.co.uk