

NOTES:
Extension to existing dwelling,
modified as per discussions with
Mr D Gedney. Roof pitch
increased to 55 degree.


Walls double leaf. Inner leaf
100mm 7N concrete blocks.
Outer leaf in bricks to match
existing house. Cavity infilled
with 70 mm insulation.

All windows UPVC (white).


Roof covering to match existing
concrete tiles on house roof.

Sewerage to be discharged to
existing house septic tank.


Roof water to be discharged to
existing rainwater drainage.

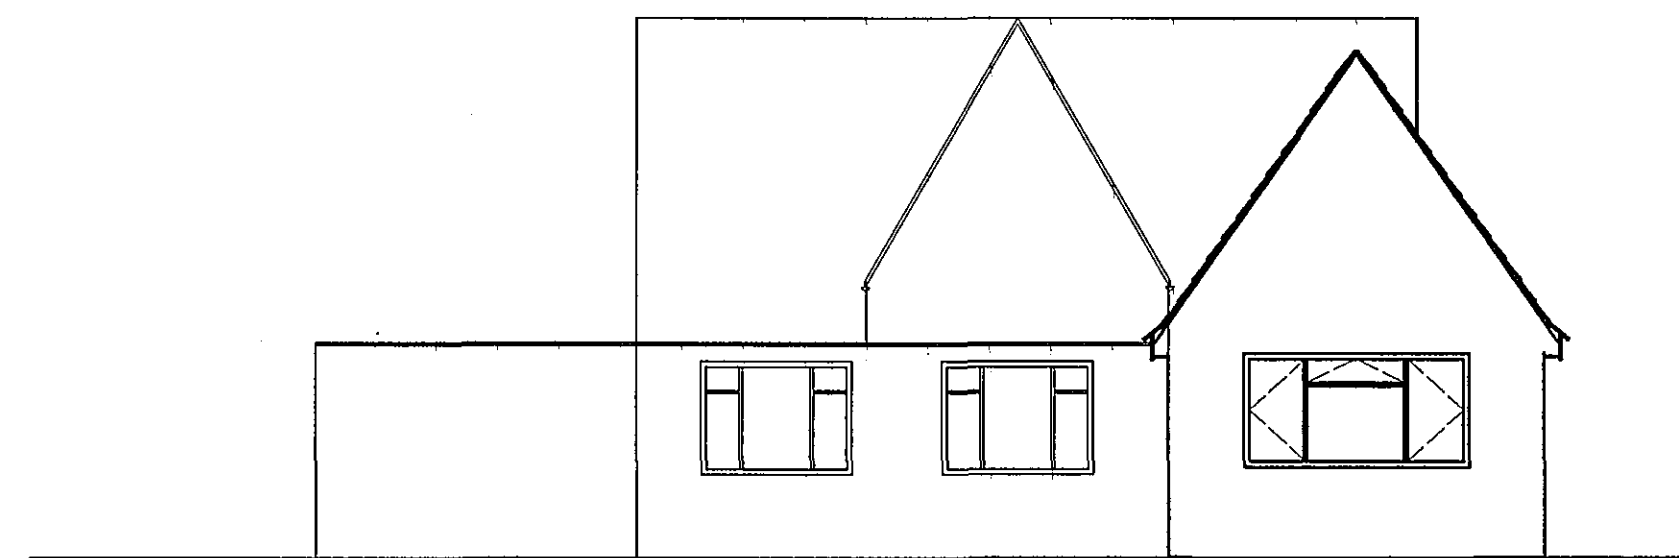

South West Elevation

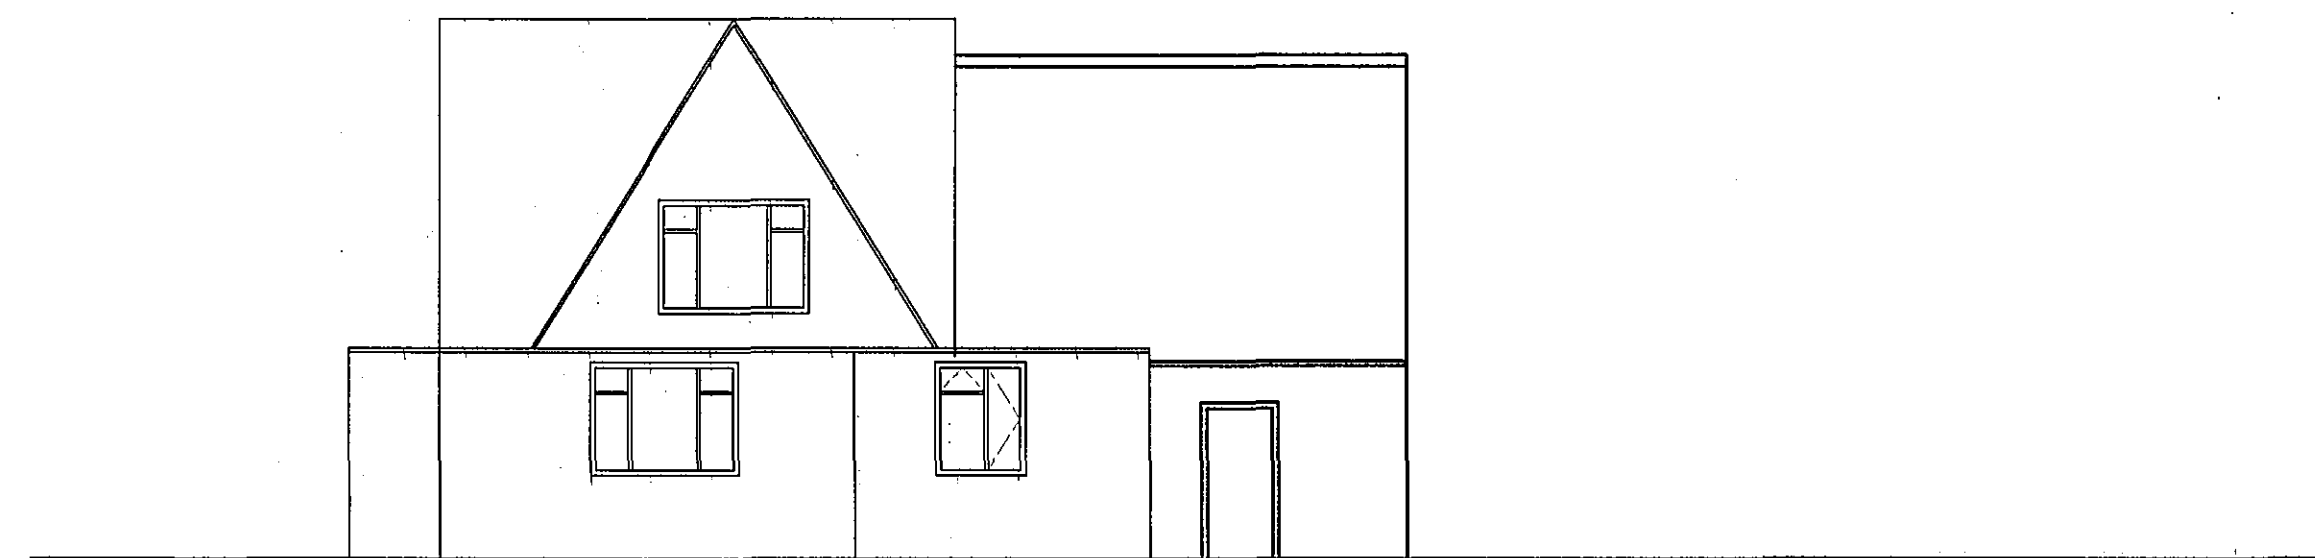



North West Elevation

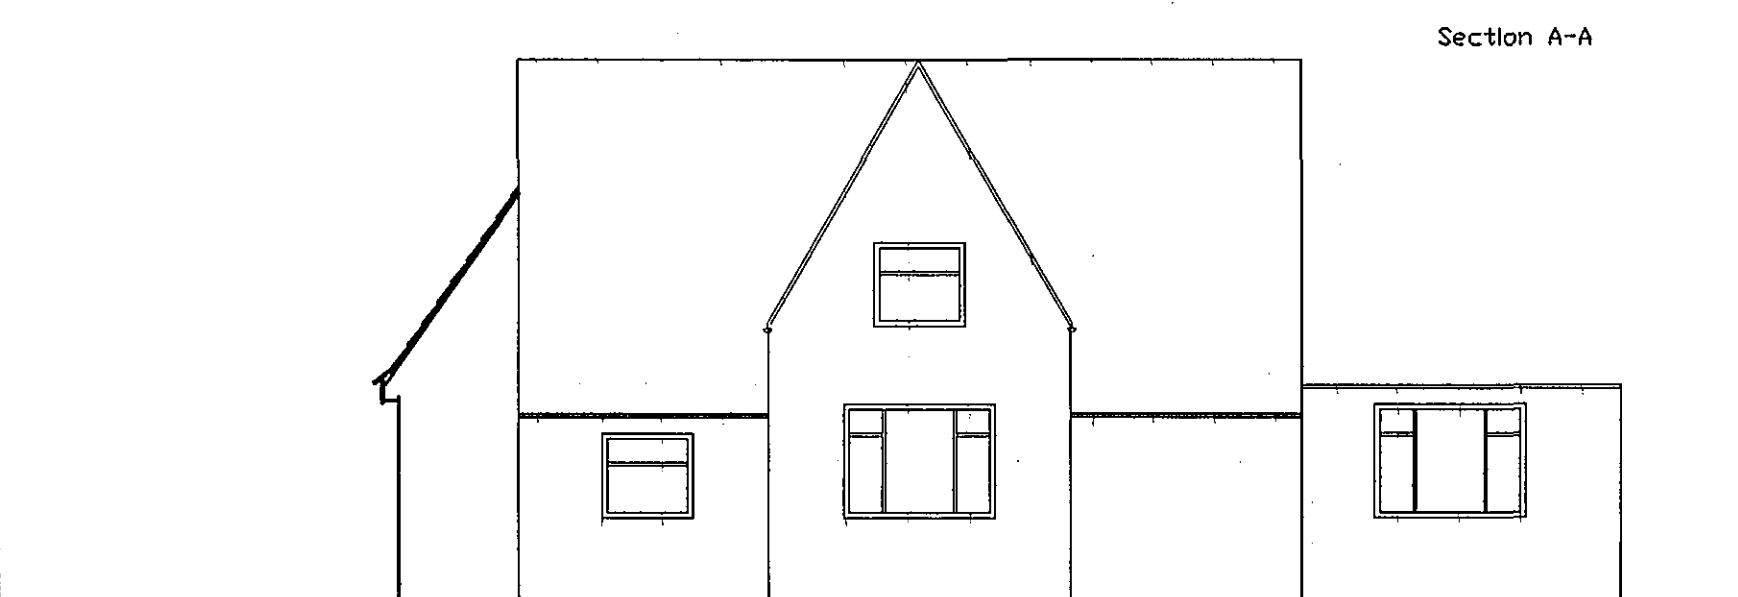


South East Elevation



South East Elevation

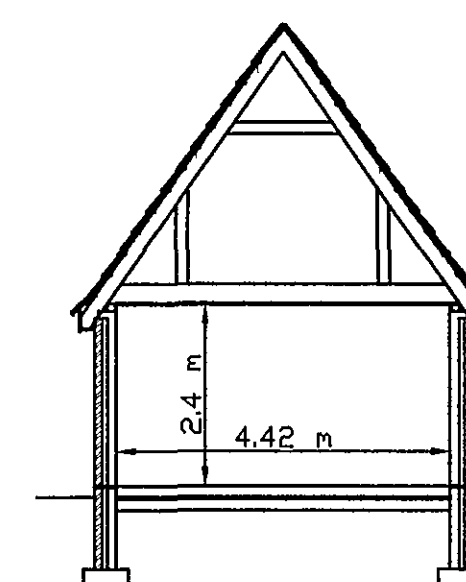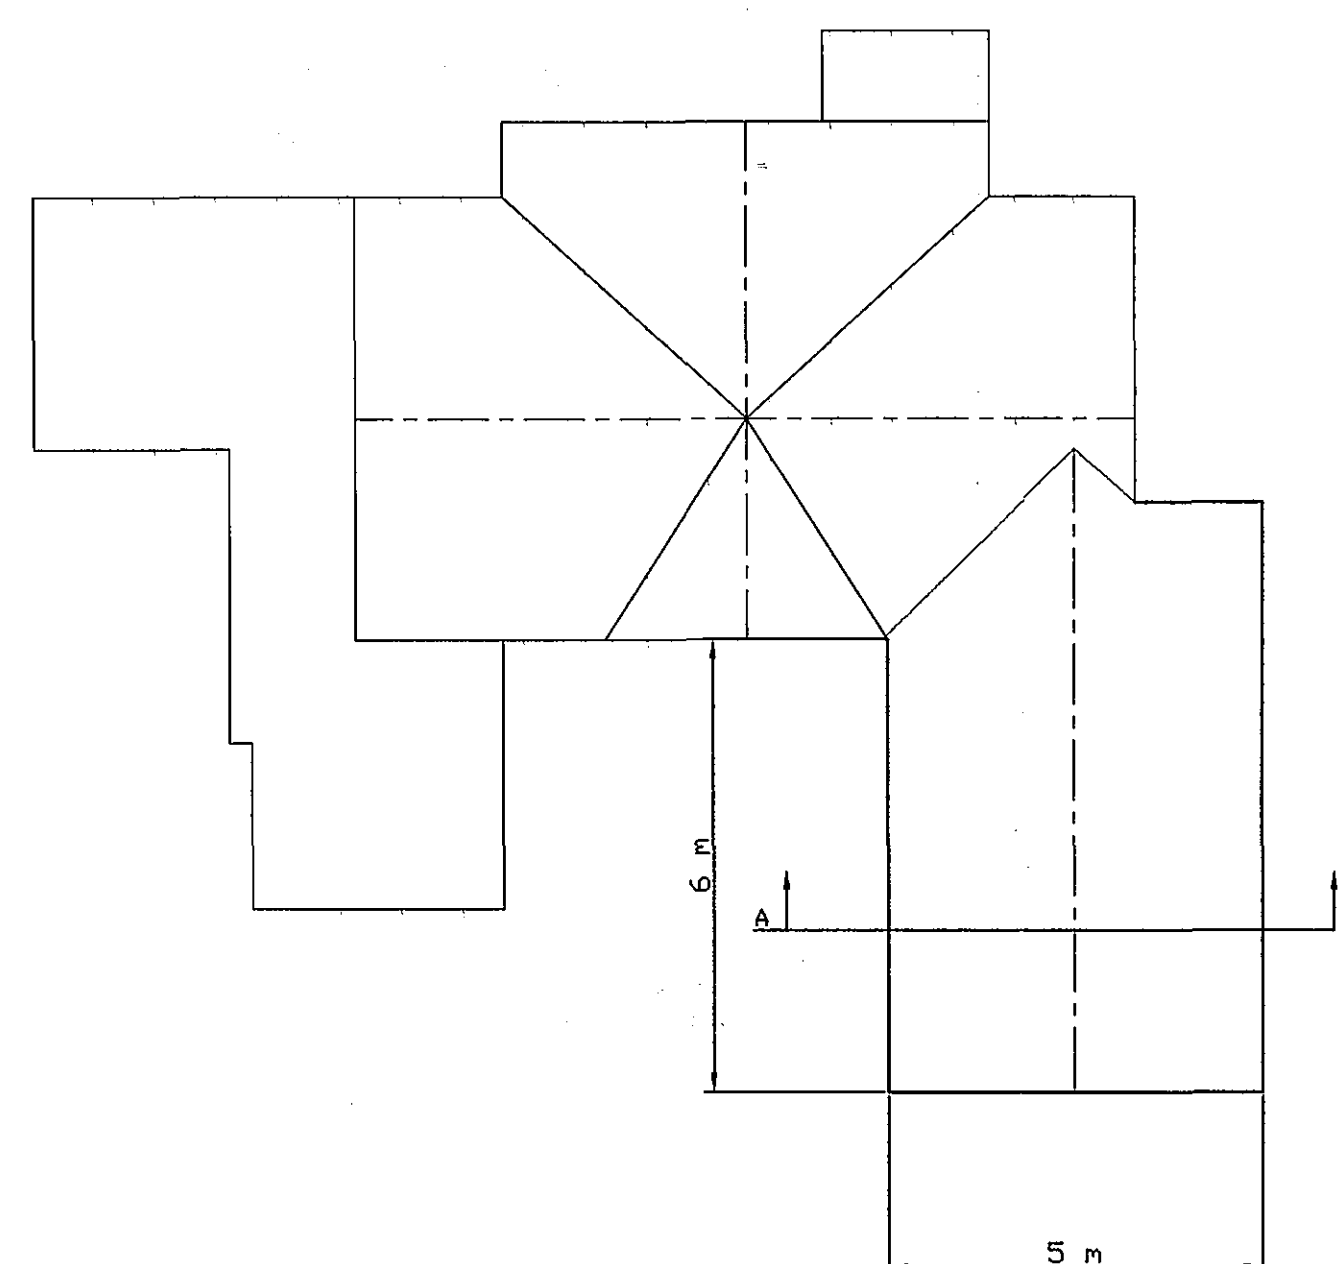

Section A-A

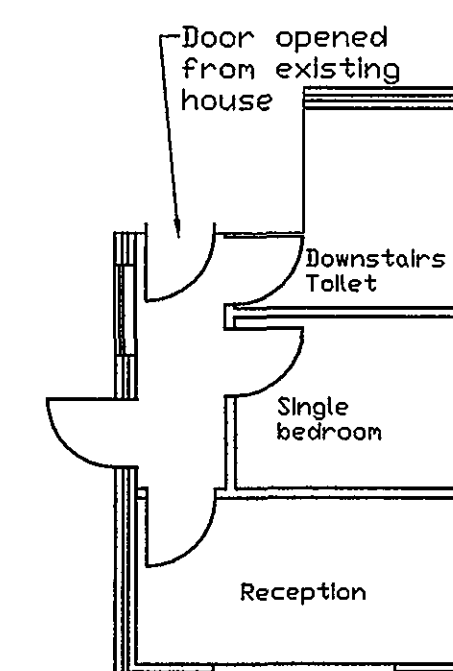

DETERMINED
PLAN

SHDC
Planning & Development
28 SEP 2005
Ref: 1328105

MR S GOODWIN
48 GUYSHEAD ROAD
SUTTON BRIDGE
LINCS

GENERAL VIEWS FOR PROPOSED
SINGLE STOREY EXTENSION

drawn
F G Ward

date
12-5-05

scale
1:100 (A1)

revision
00

HENNOCK
INDUSTRIES
LIMITED

DESIGN CONSULTANTS
42 Lincoln Road
Bransdon
Lincs
LN4 1PA
TEL 01522 793501 FAX 01522 793501
frank@hennock.co.uk

Existing
Proposed
Extension

10 m