
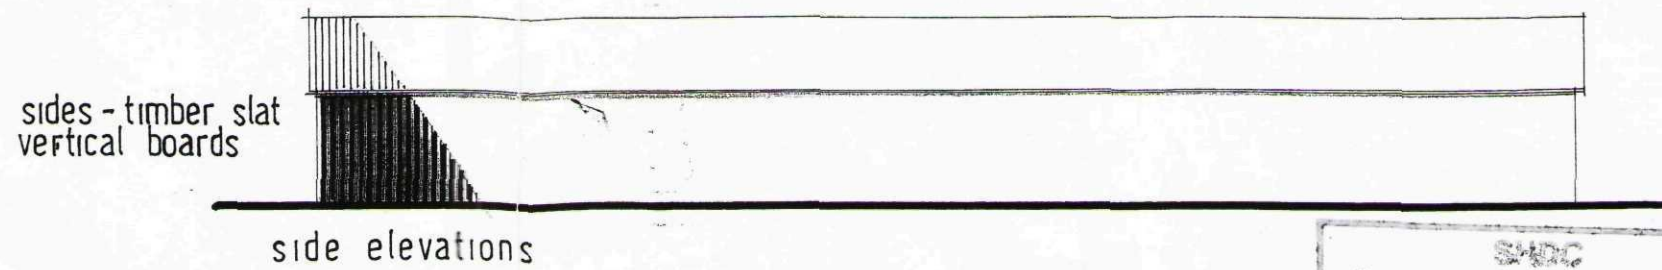
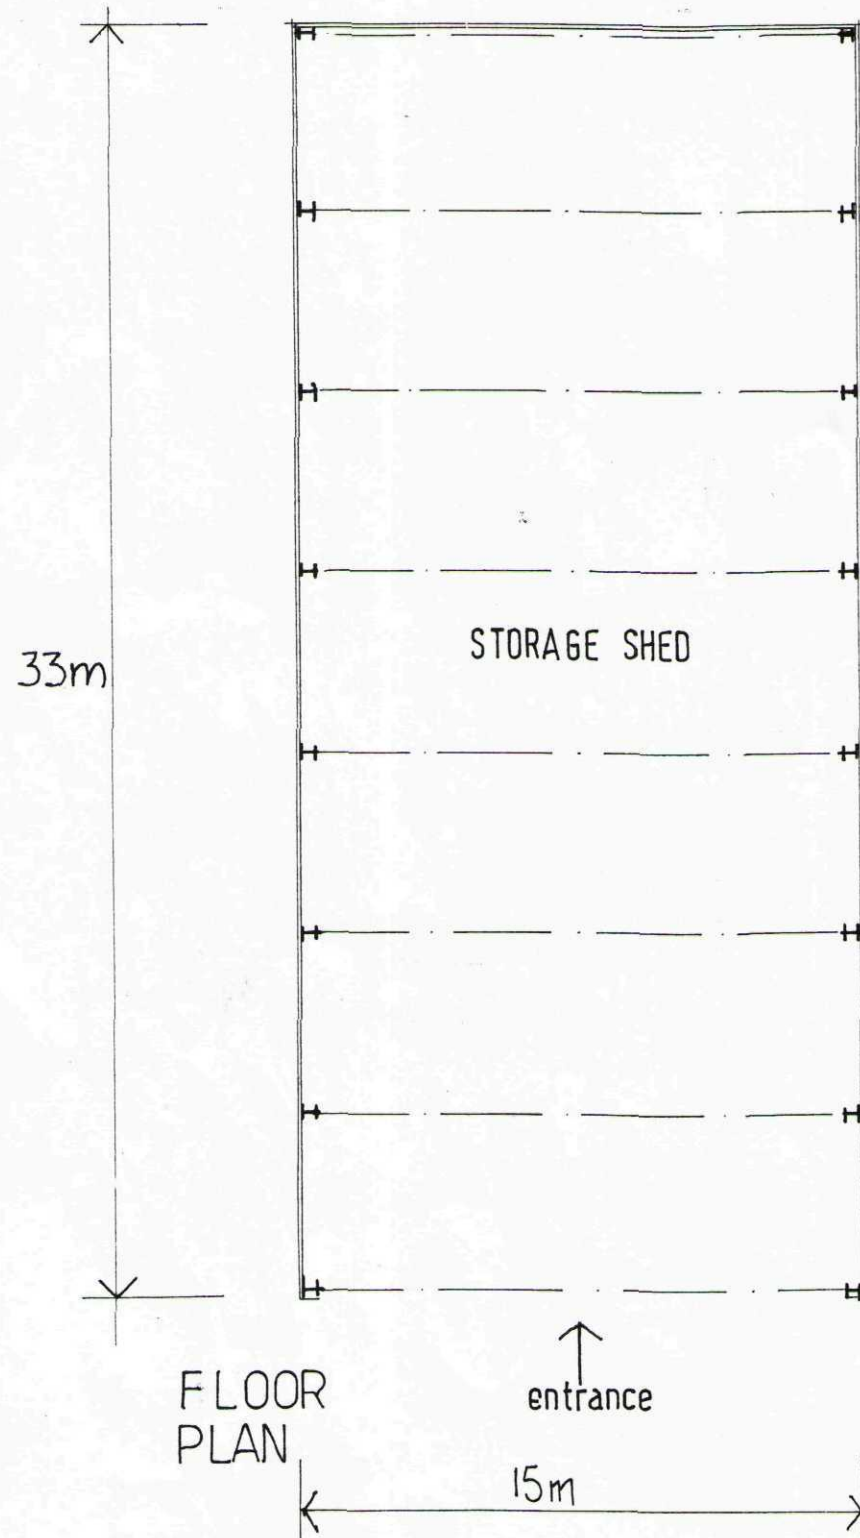


roof - profiled plastic coated sheeting - light green

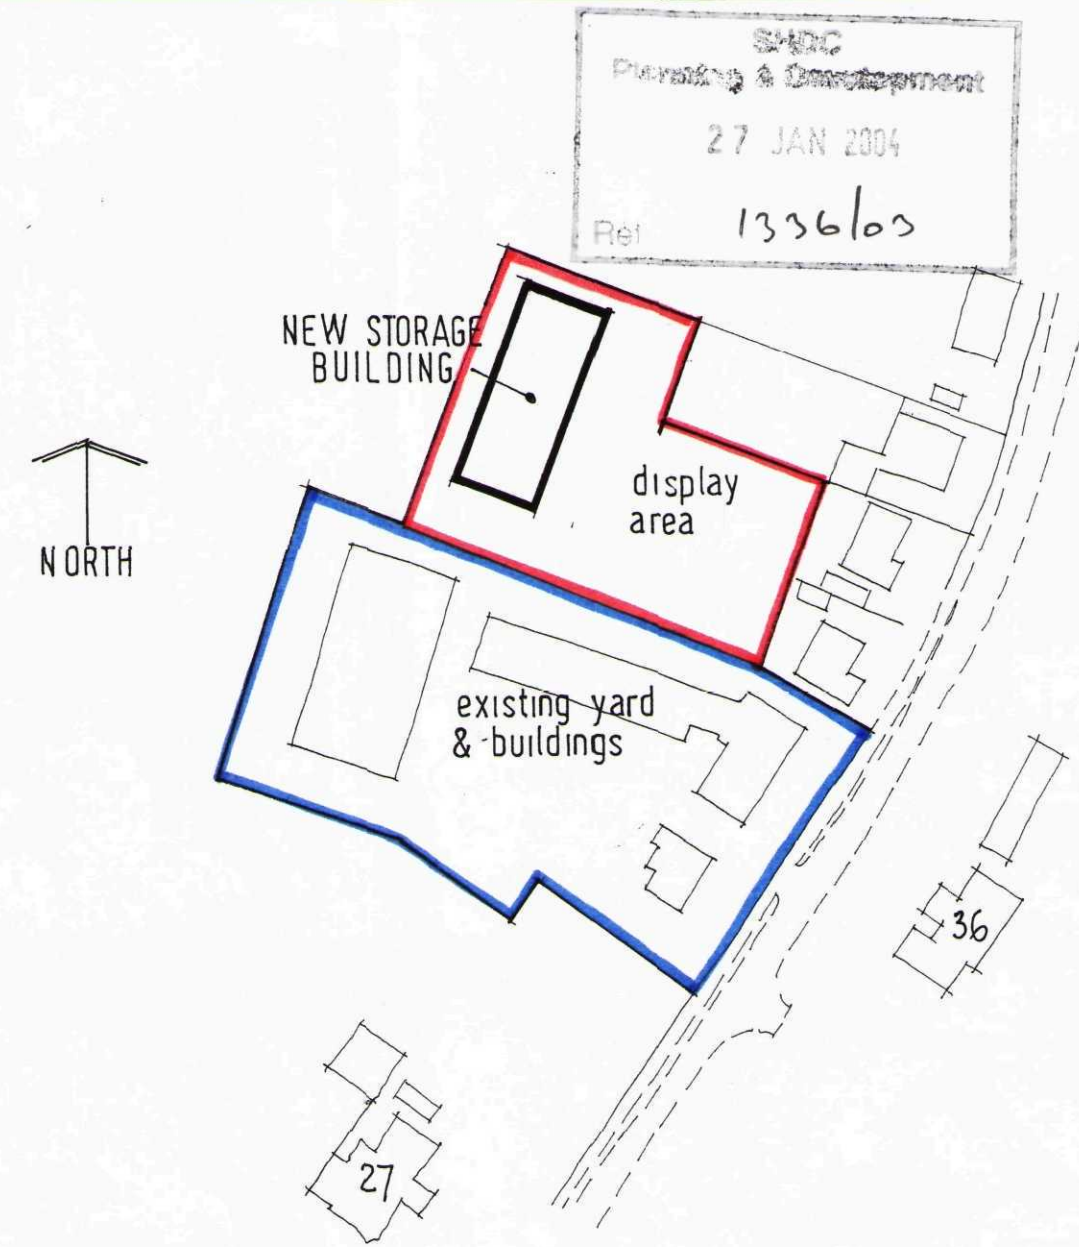

DETERMINED PLAN

REV. A. AREA EAST OF STORAGE BUILDING USE IDENTIFIED. 01/04

TIMBER STORAGE BUILDING
Hallgate Timber
Lime Walk Long Sutton
LOCATION PLAN 1:1250 scale
BUILDING DETAILS 1:200 scale