

roof - profiled plastic coated sheeting - light green

sides - timber slat
vertical boards


side elevations

DETERMINED
PLAN

Planning & Development

04 NOV 2003

Ref 1336/03

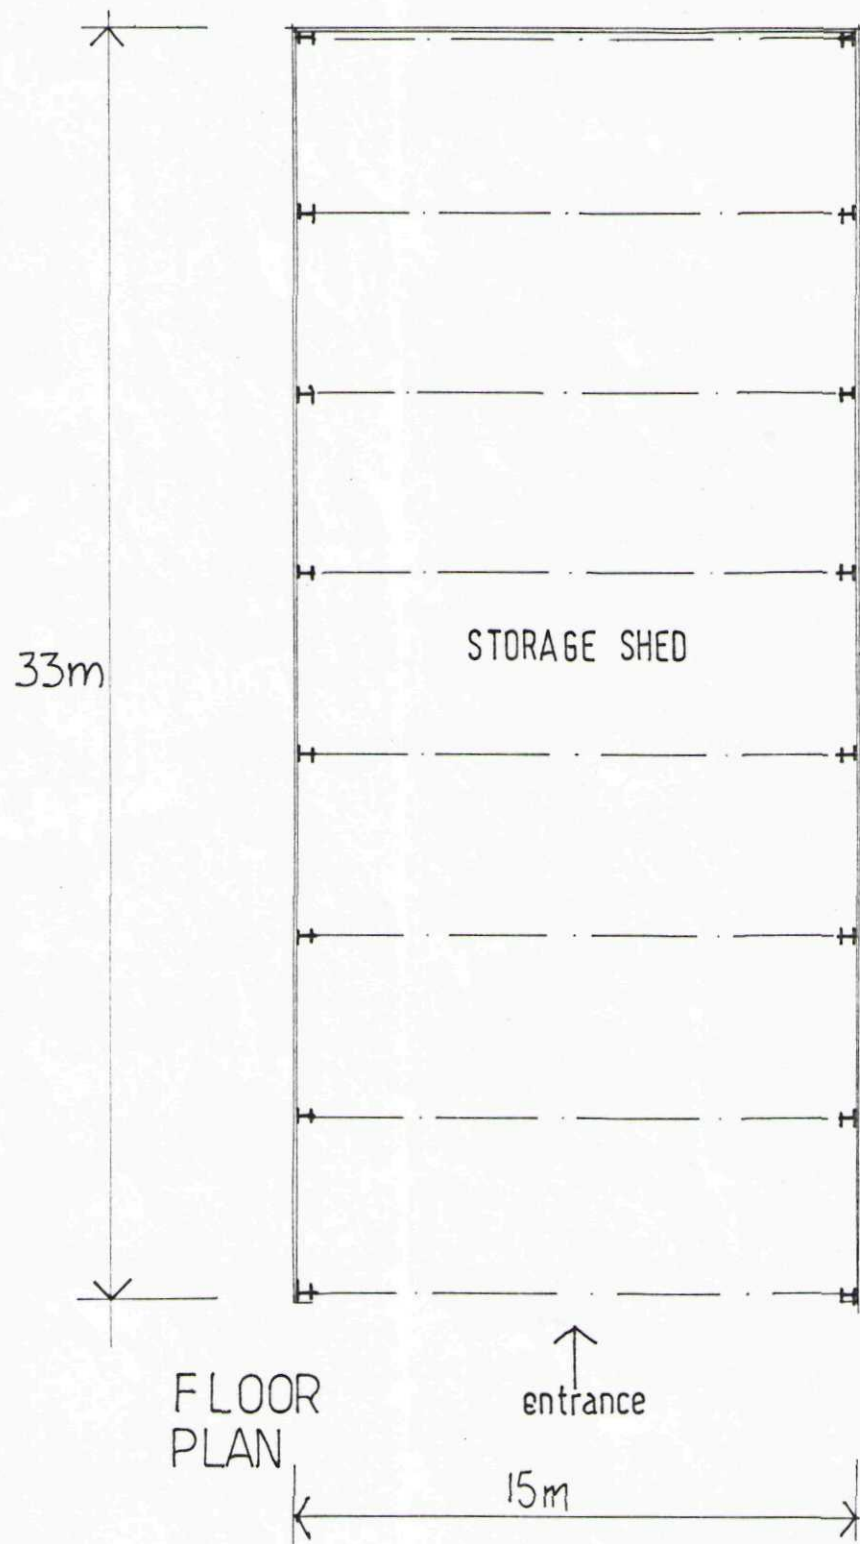

SUPERSEDED



SUPERSEDED

TIMBER STORAGE BUILDING
Hallgate Timber
Lime Walk Long Sutton
LOCATION PLAN 1:1250 scale
BUILDING DETAILS 1:200 scale