

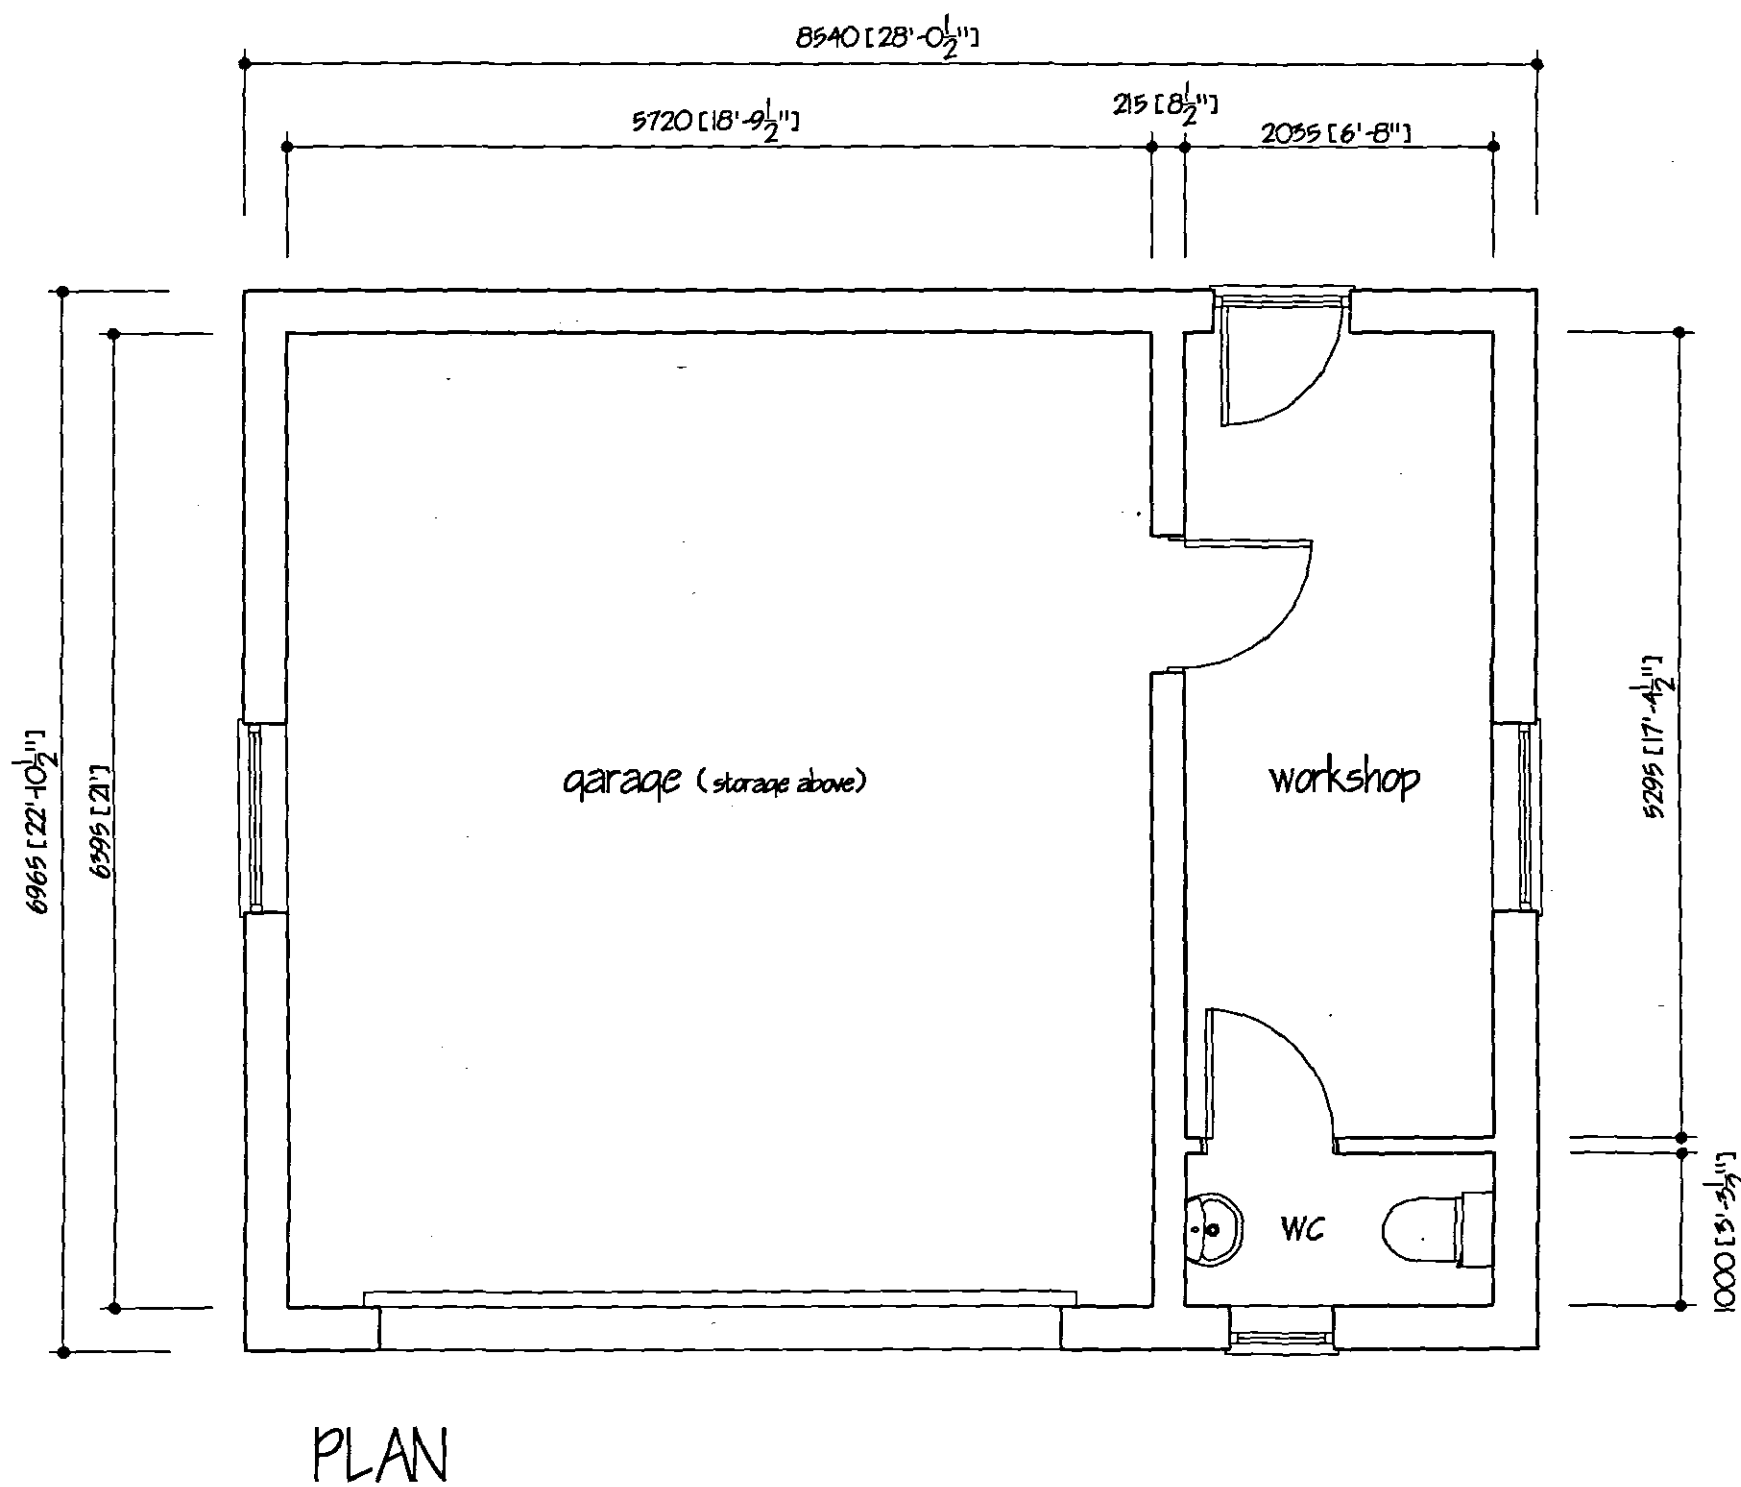


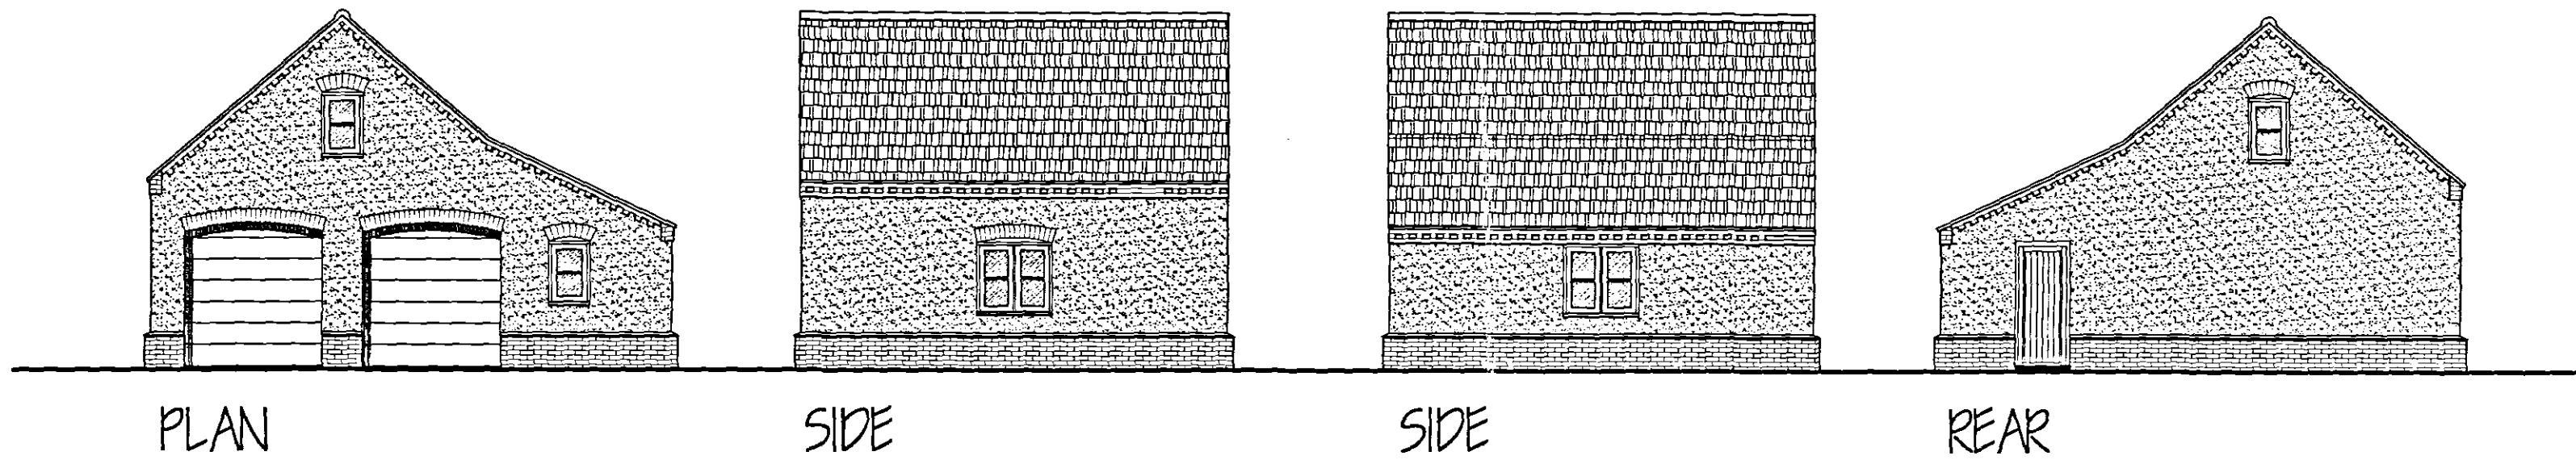

SUPERSEDED

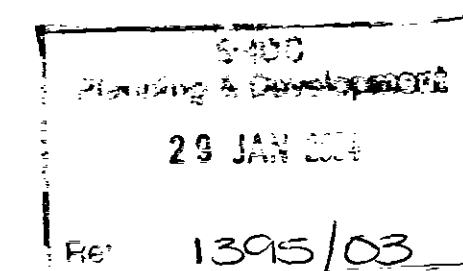

A1

A CLIENTS ALTERATIONS		JAN 2004
ref: revision		date

G. R. MERCHANT
ENGINEER AMICE FIWO
ARCHITECTURAL, STRUCTURAL AND LAND DRAINAGE CONSULTANTS
 Unit 4, Wrights Mews
 12A Park Road, Holbeach, Spalding, Lincs. PE12 7EE
 Tel: 01406 490800
 Fax: 01406 425744
 E-Mail: G. R. Merchant @ Merchant. FS. Co. UK

Project
 PROPOSED EXTENSION & ALTERATIONS AT DORNER COTTAGE MARROTS GATE LUTON

Client
 MR S KING & MRS C BURTON

Drawing
 PLANS & ELEVATIONS OF GARAGE

Job Ref. 652/03	Drawing No. 9A
Date NOV 2003	Drawn JPW

Scales
 1/50 1/100

DO NOT SCALE FROM THIS DRAWING
 This drawing is copyright and may not be altered, traced, photographed or used for any other purpose other than that for which it is issued. The Client/Contractor is to check all dimensions on site and report any discrepancies to the Architect. All details shown on this drawing including foundations are based upon typical site conditions related to the area. No responsibility can be accepted for abnormal conditions which may be discovered during construction unless reported to the Architect so that design amendments may be considered. This soil survey is recommended in respect of foundations to ascertain specific site conditions before foundation work is undertaken. This drawing is limited in the amount of information contained and does not purport to contain a full specification of the works. It is solely for the purpose of obtaining Planning / Building Regulations approval. This drawing must not be used as a contract document alone. The works will not be supervised or inspected on site by G. R. Merchant or any representative thereof. It is the client or their approved agents responsibility to control workmanship, substitution of materials, adherence to specifications, variations to contract etc.
 All materials to be new unless otherwise stated and of appropriate and materials etc. to be used (fixed and installed etc. in strict accordance with manufacturers instructions and relevant code of practice. Materials shall conform to appropriate British standard specification or ENA certificate of approval. The Employer / Client shall ensure that the installed contractor is competent with and adopts all measures necessary to achieve compliance with Health and Safety legislation for Building sites and Work places. The Employer / Client is advised that should the works need to comply with the Construction Design and Management Regulations an independent Planning Supervisor will be required. The works shall comprise of all that is shown on the drawing and details. Work that may not specifically shown but may be reasonably inferred as necessary to carry out the works shall be deemed to be included.