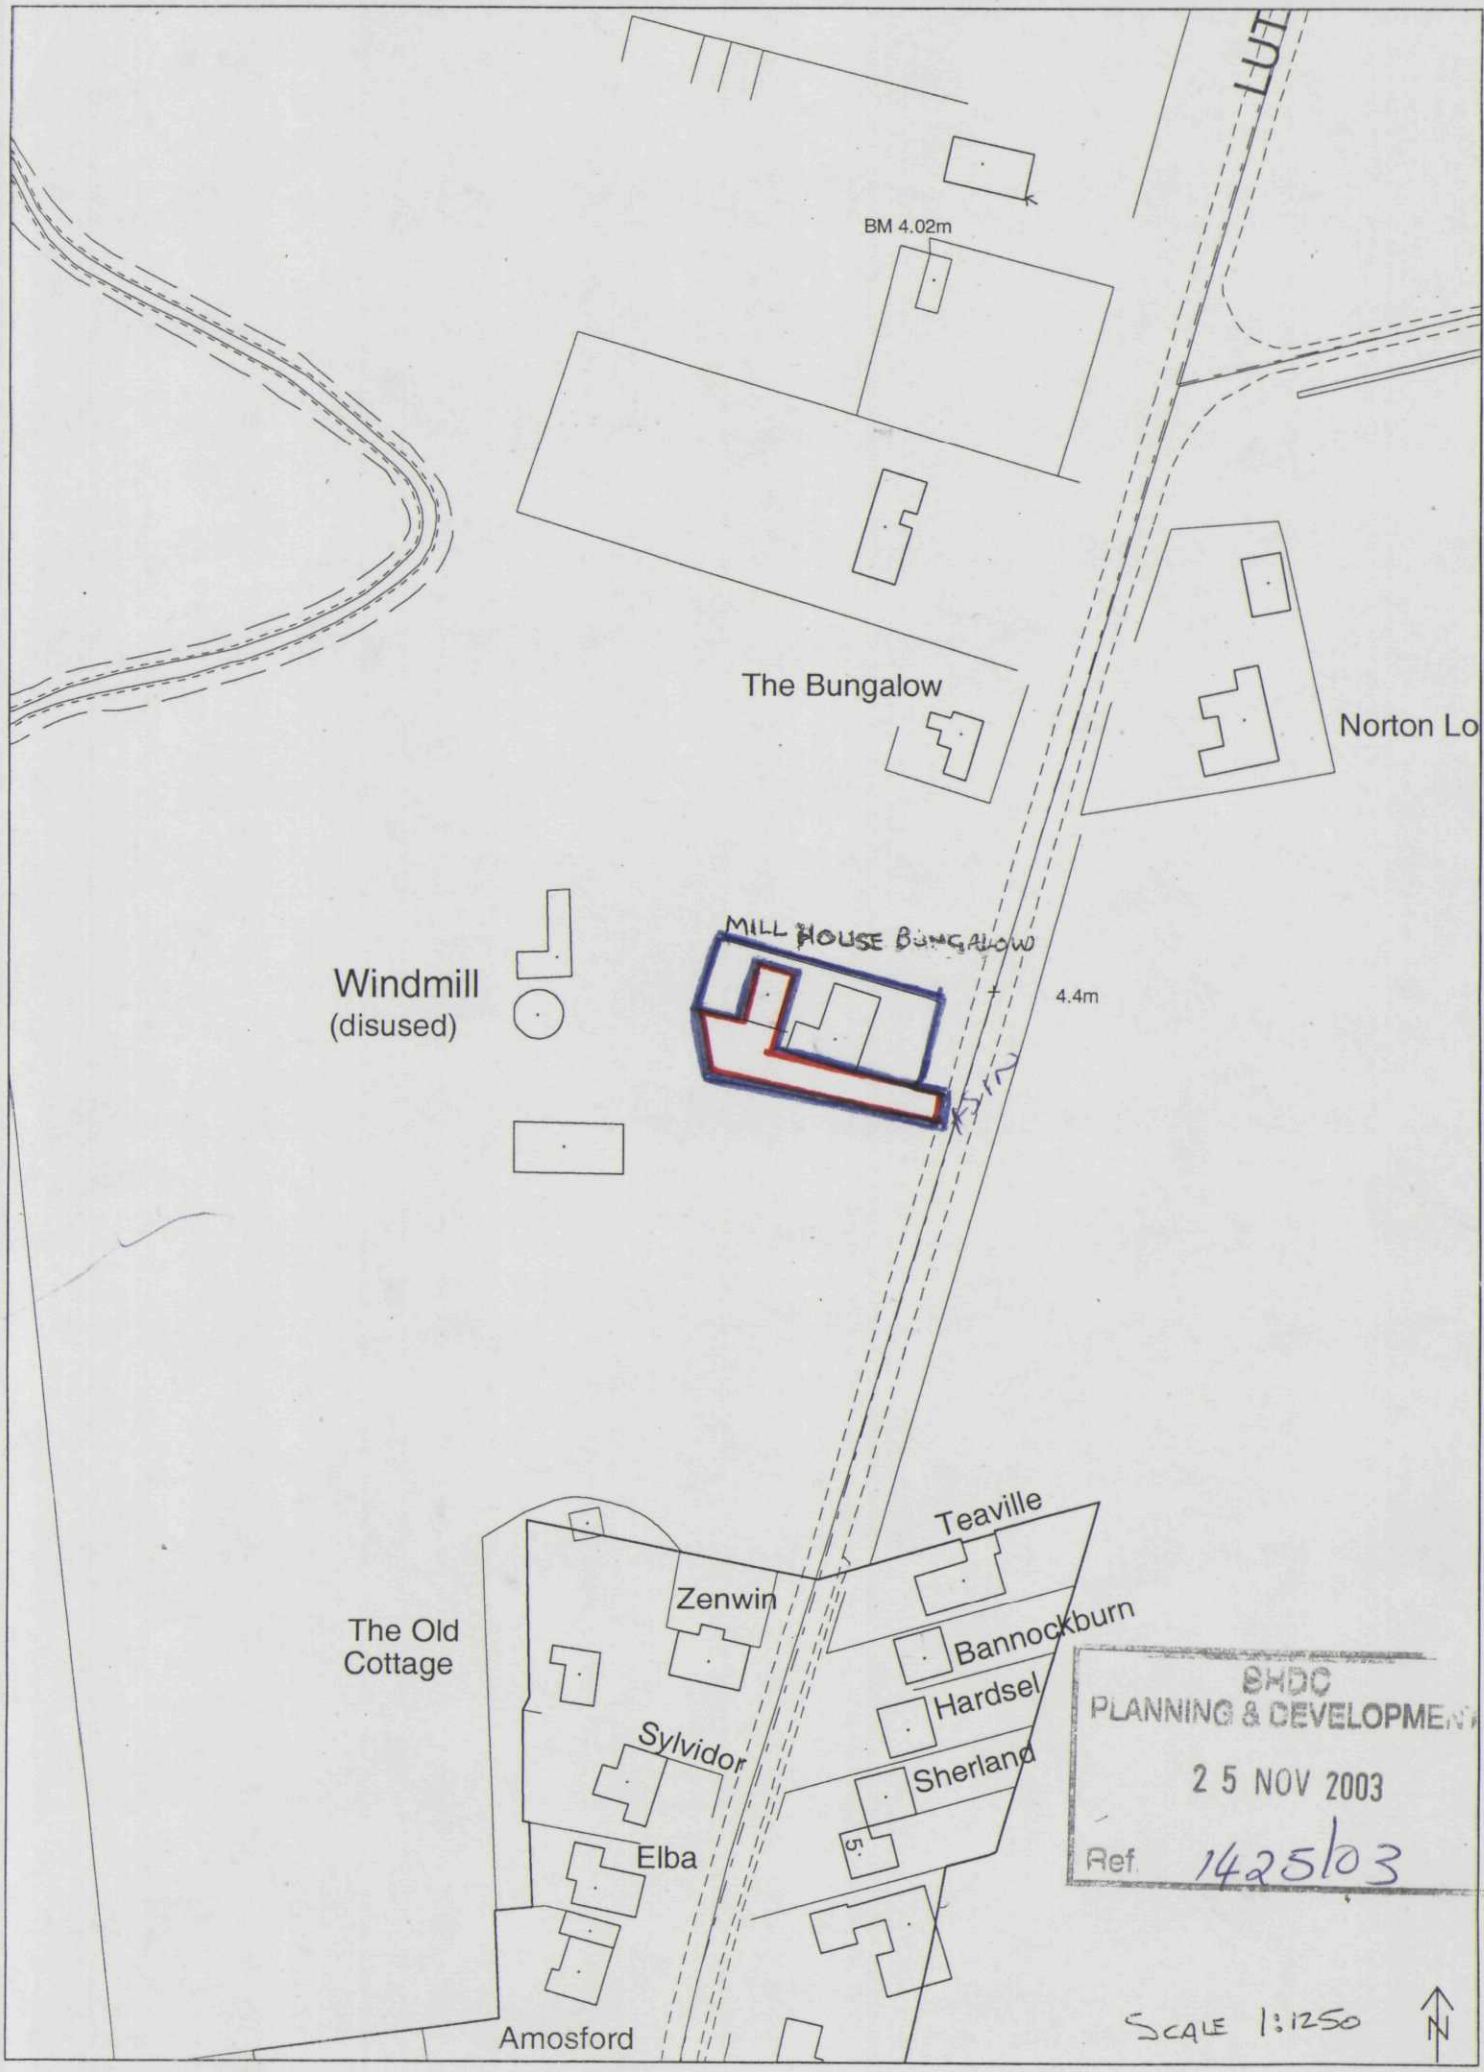
BM 4.02m
The Bungalow
Norton Lo
MILL HOUSE BUNGALOW
4.4m
Windmill
(disused)
Teaville
Zenwin
The Old
Cottage
Bannockburn
Hardsel
Sylvidor
Sherland
Elba
Amosford
BHDC
PLANNING & DEVELOPMENT
25 NOV 2003
Ref. 1425/03
SCALE 1:1250
N