




SIDE

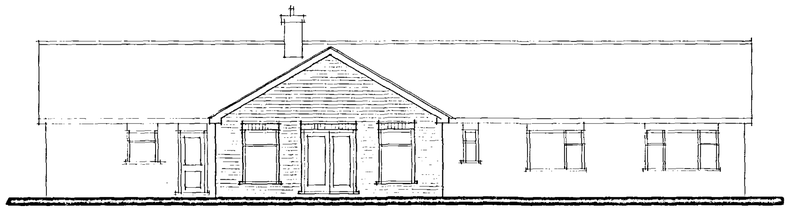

REAR

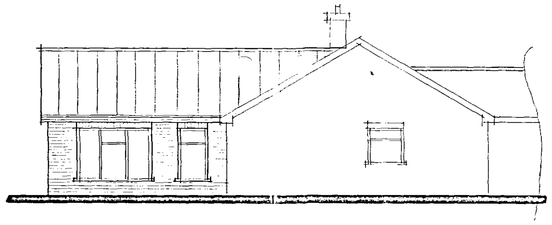

SIDE

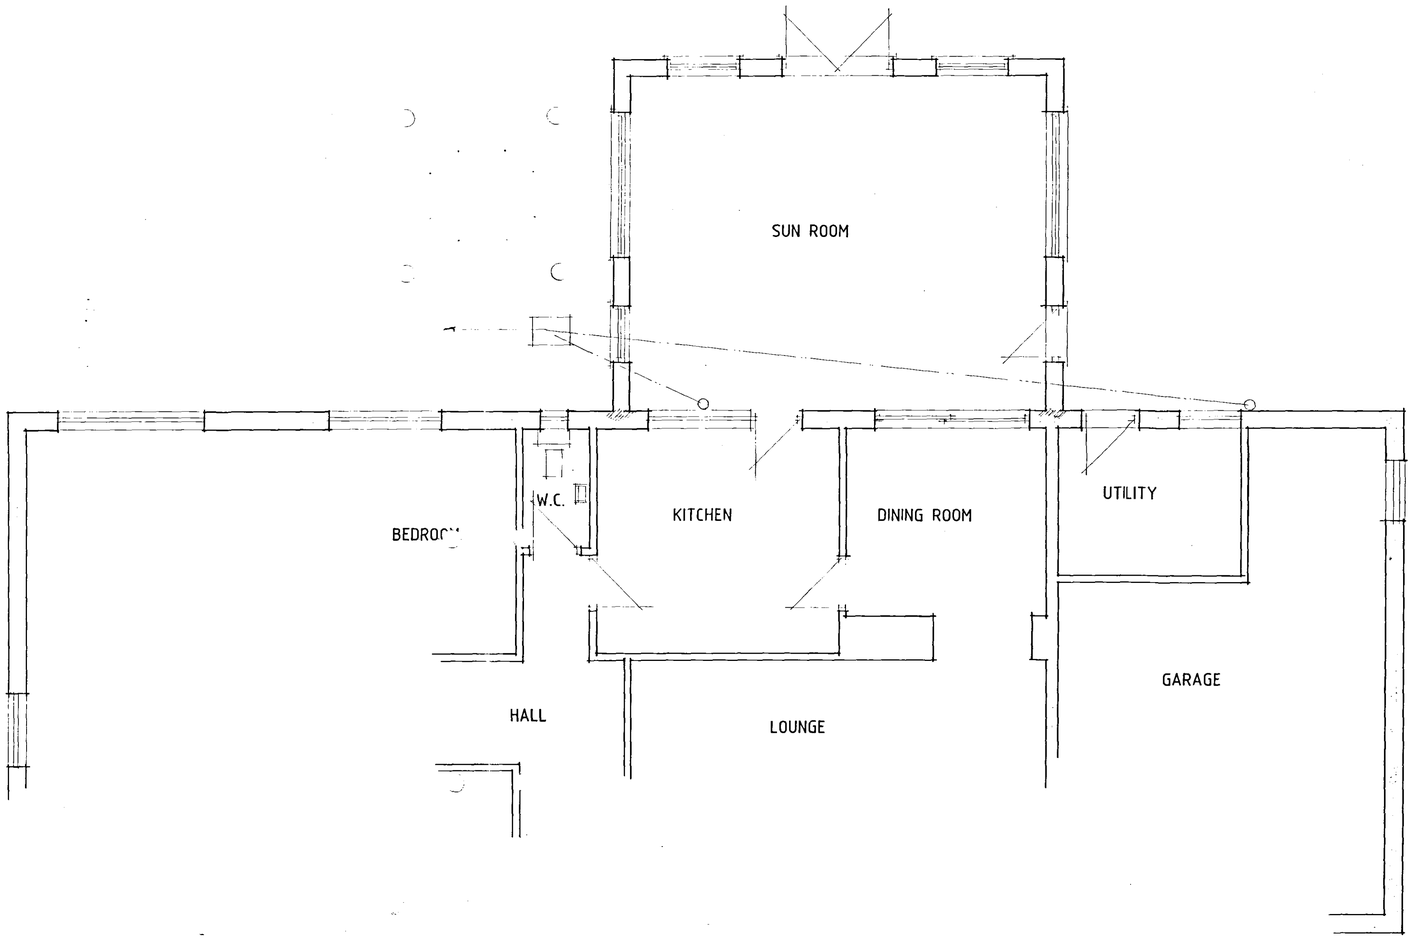

FLOOR PLAN

Status
DESIGNS
CONSULTANTS IN ARCHITECTURE & PLANNING

PROPOSED SUN ROOM
EXTENSION TO 137 LITTLE
LONDON, LONG SUTTON FOR

MR. M. TILLER.

1:50 1:100	SD06-056/1
JULY-06	B.GILHAM.