



SIDE

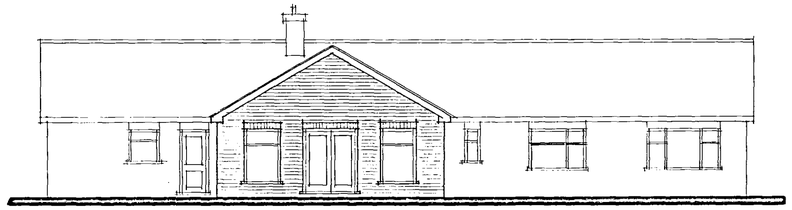


REAR

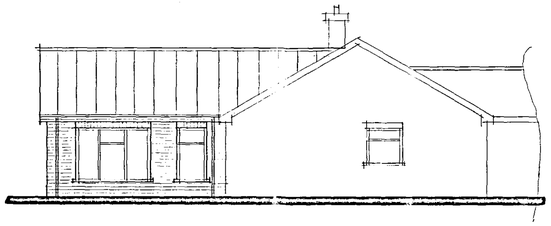


SIDE

ELEVATIONS AS PROPOSED

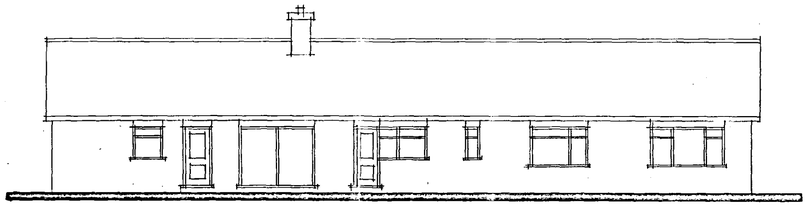

REAR ELEVATION AS EXISTING

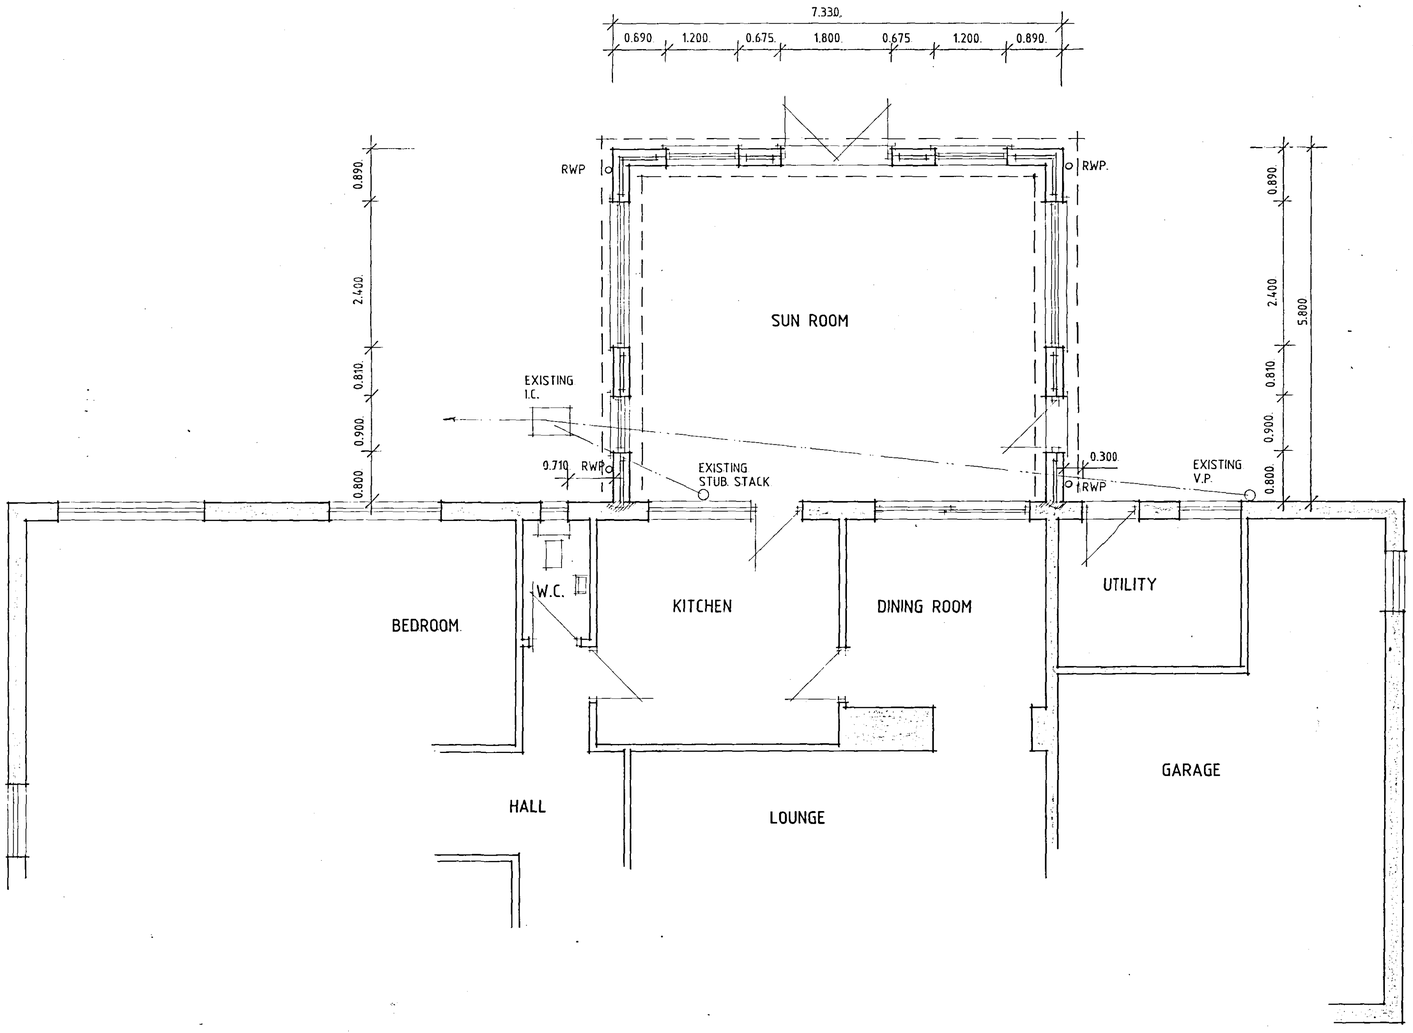

FLOOR PLAN

DETERMINED PLAN

A - IMF.. ADDED. -6.10.06

Status
DESIGN
CONSULTANTS IN ARCHITECTURE & PLANNING

PROPOSED SUN ROOM EXTENSION TO 137 LITTLE LONDON, LONG SUTTON FOR

MR. M. TILLER.

1:50 1:100	SD06-056/1
JULY-06	B.GILHAM.

Planning C...
25 OCT 2006
1481/06

2 Edinburgh Walk, Holbeach,
Spalding, Lincs. PE12 7AP
Tel: 01406 424343 Fax: 01406 490702