


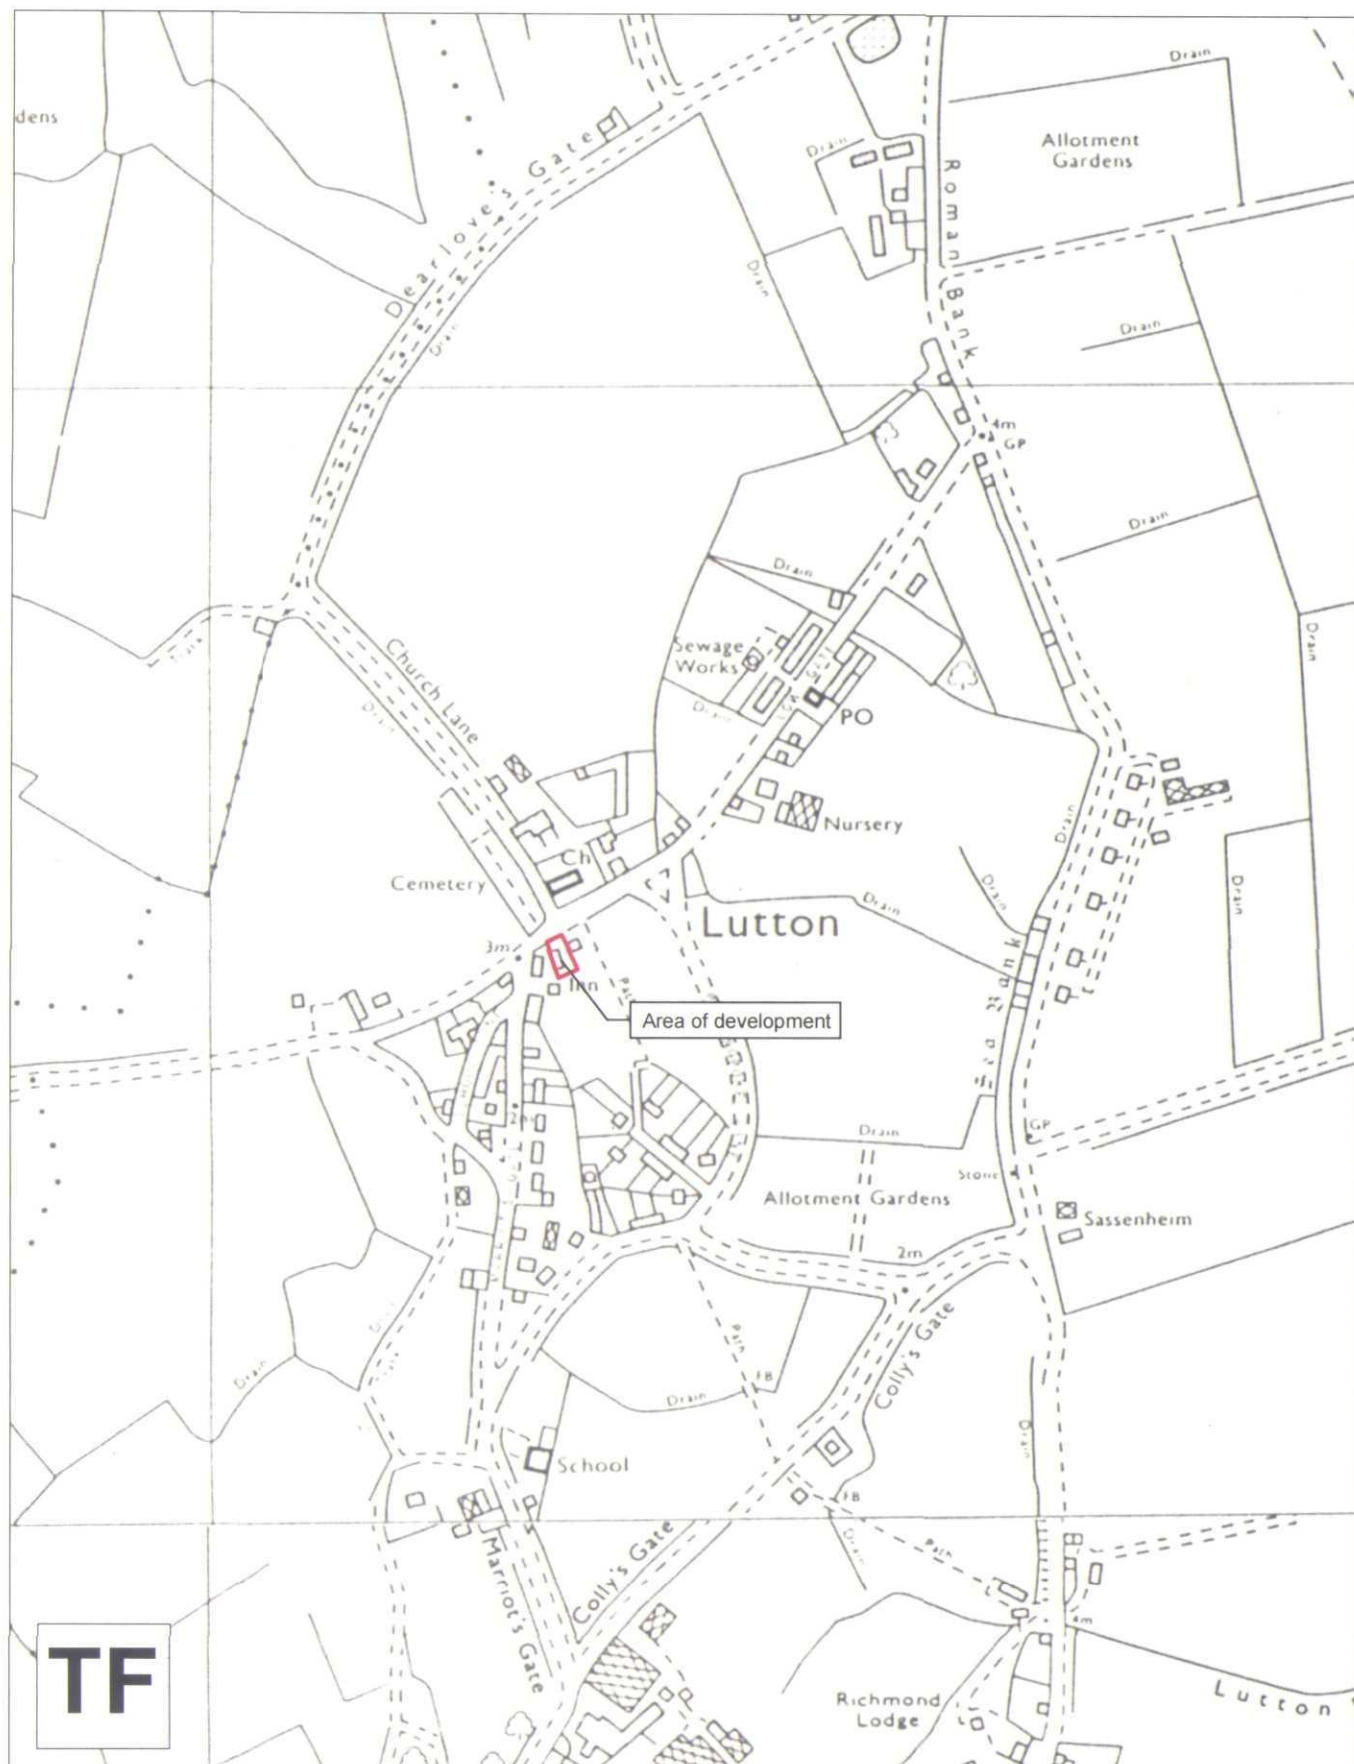

Reproduced from the Ordnance Survey 1:10,000 map with the permission of The Controller of Her Majesty's Stationery Office, © Crown Copyright. HTL LTD Licence No AL5041A0001



0 0.50 Km

Figure 2 - Site location plan