


Do not scale directly from this drawing. All discrepancies are to be brought to the attention of the below office.

The copyright to this drawing is owned by studio 11 architecture.

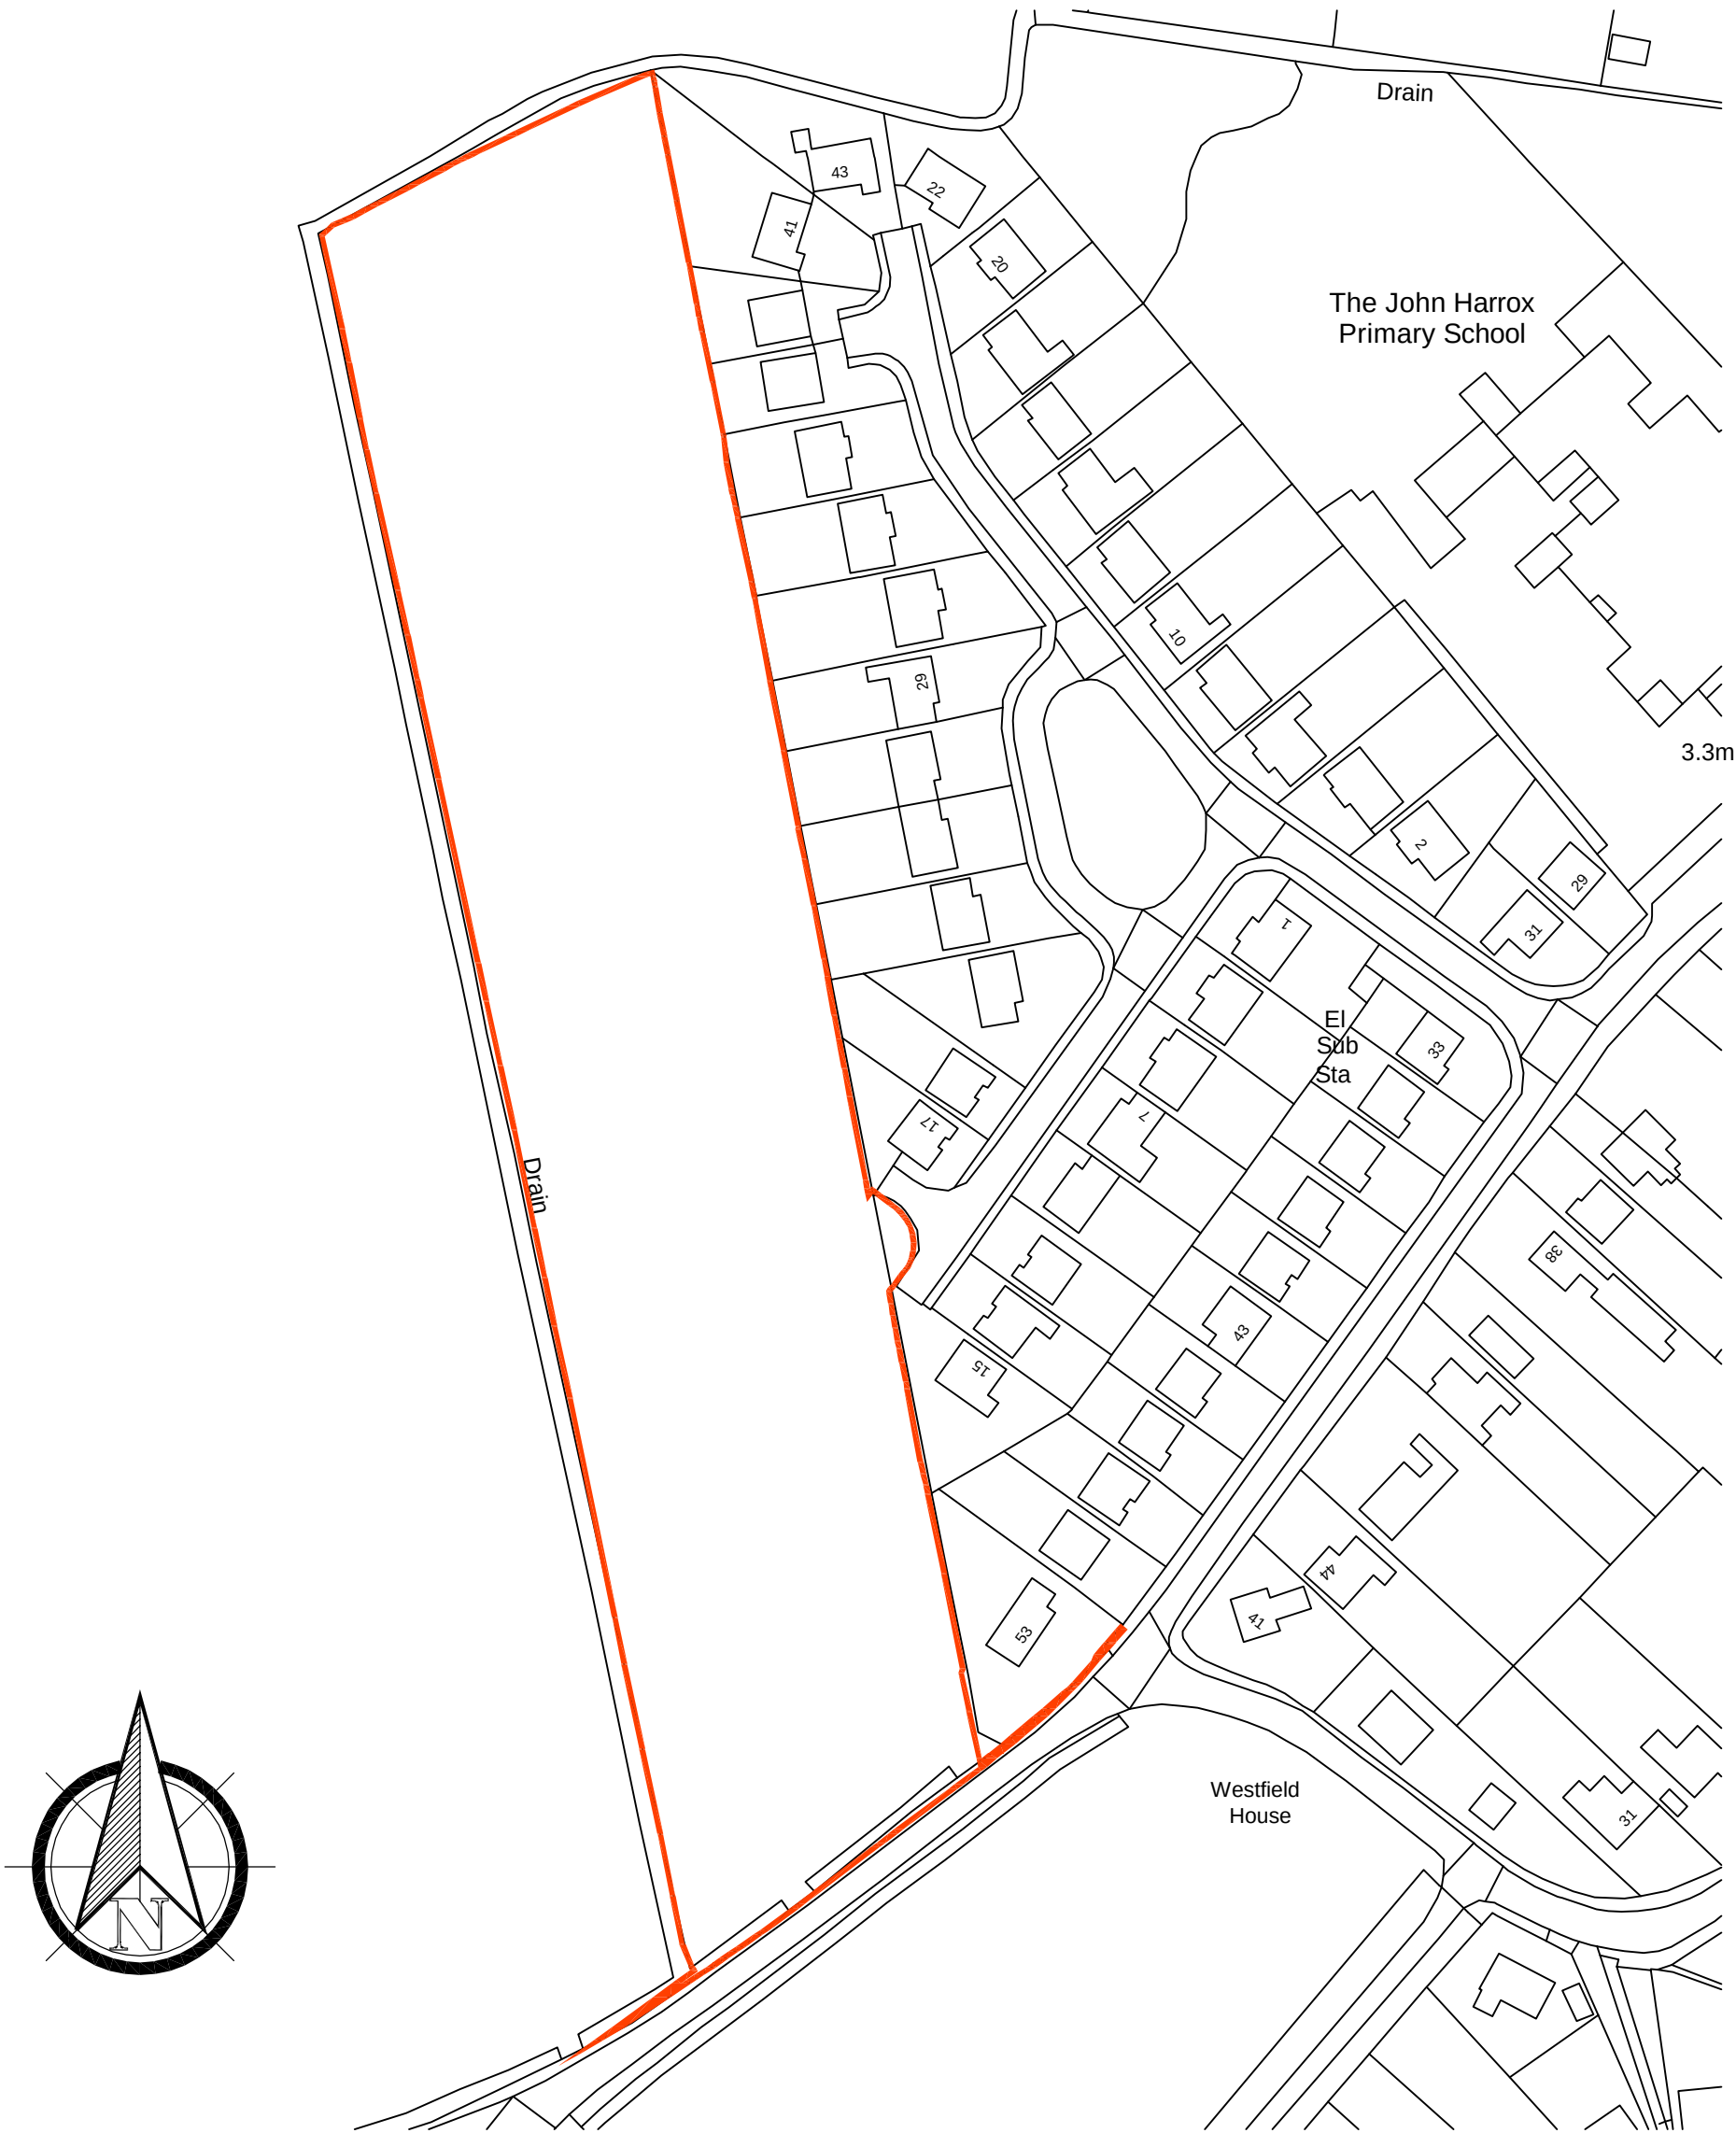


PLANNING
APPLICATION

REVISION	DATE	DRAWN	DESCRIPTION
----------	------	-------	-------------

CLIENT	Ashley King (Developments) Ltd		
PROJECT	Proposed residential development at Westmoreland Road, Moulton		
DRAWING	Location Plan		

SCALE	1:1250 @ A3	DRAWN	KB	DATE	03.09.2014
-------	-------------	-------	----	------	------------

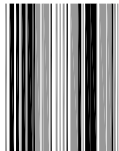

STUDIO 11
architecture

DRAWING NO.
201.LP.01