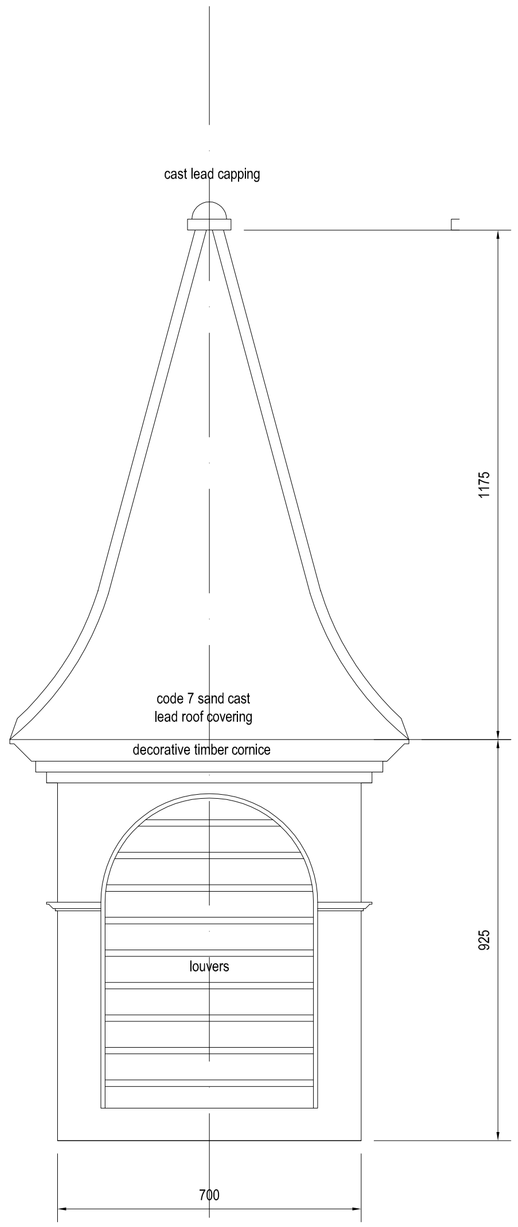

1 / 22 Cupola Elevation

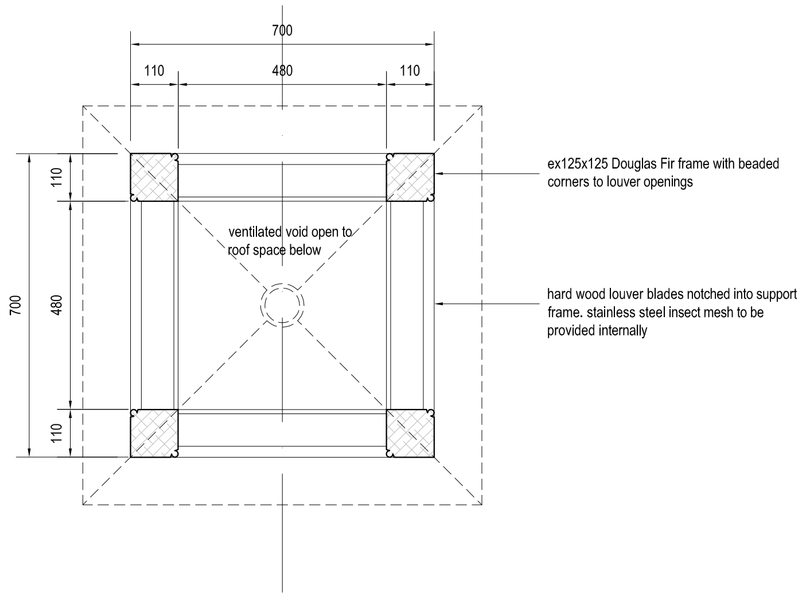

2 / 22 Cupola Plan

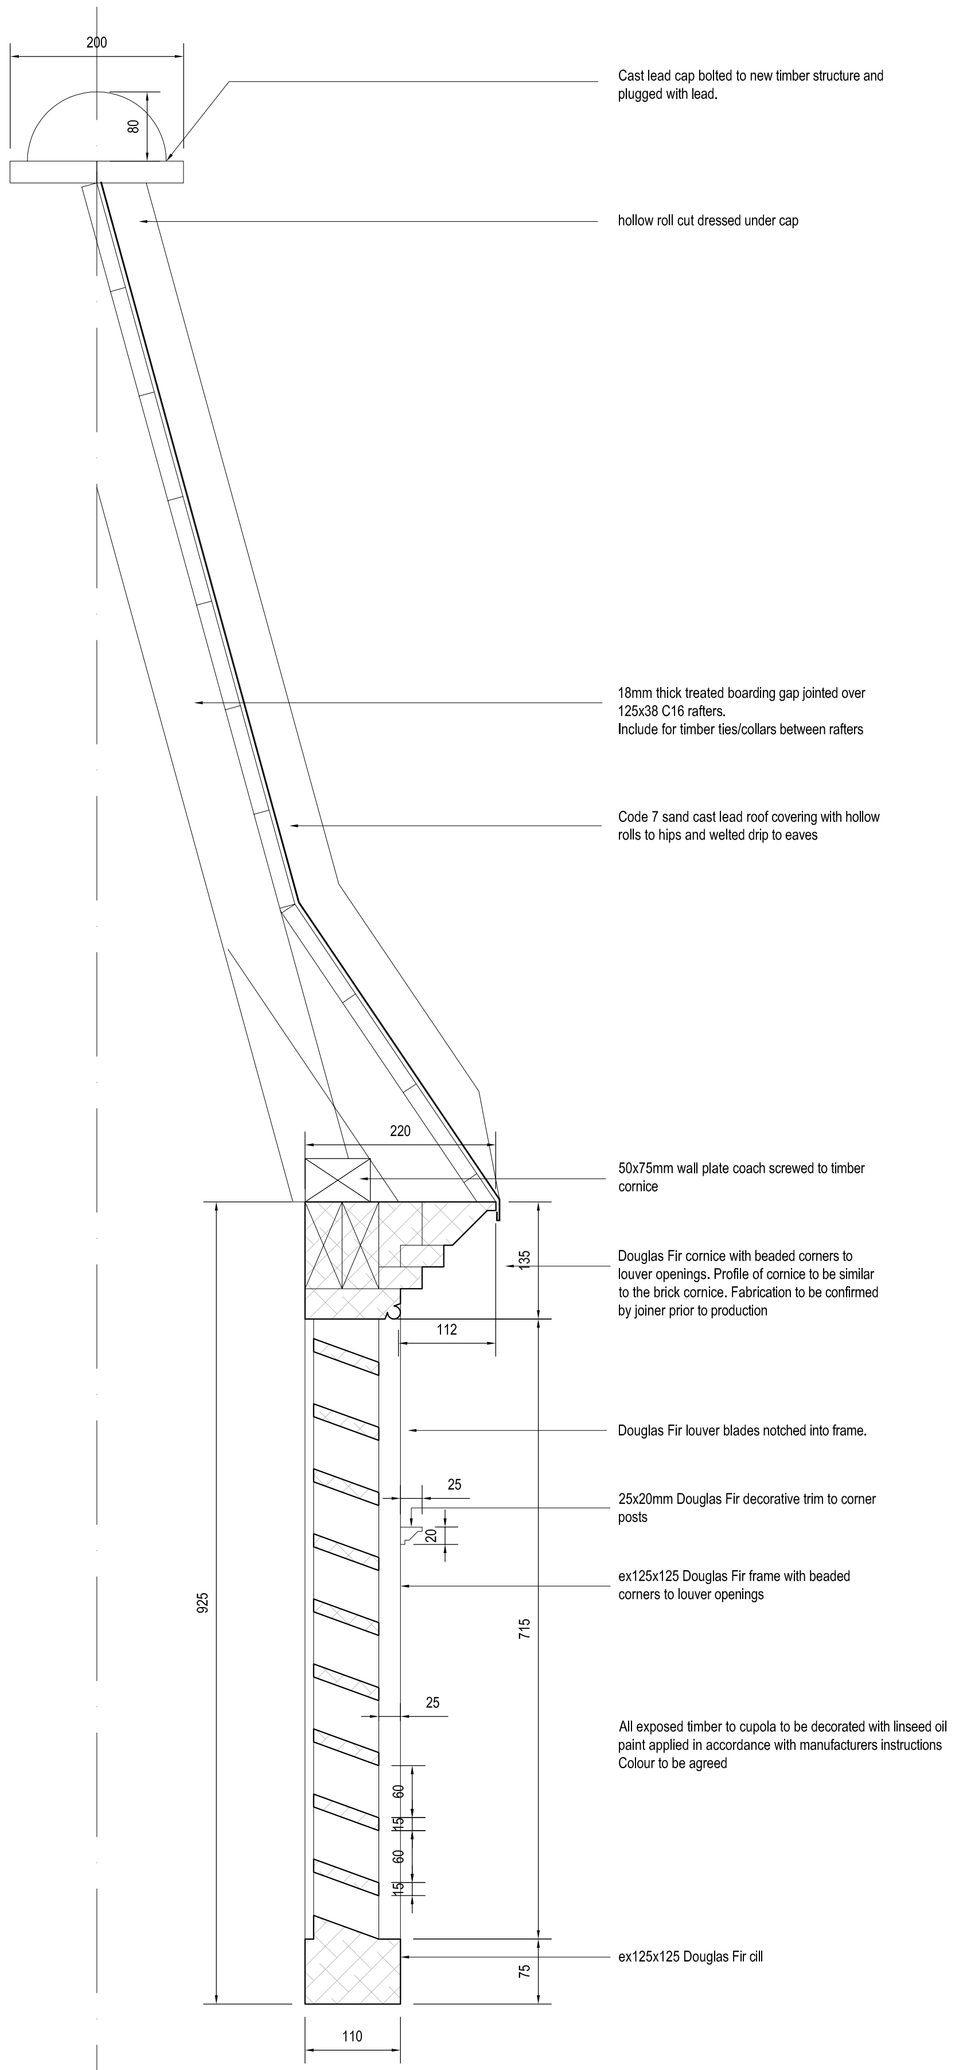

3 / 22 Cupola Section

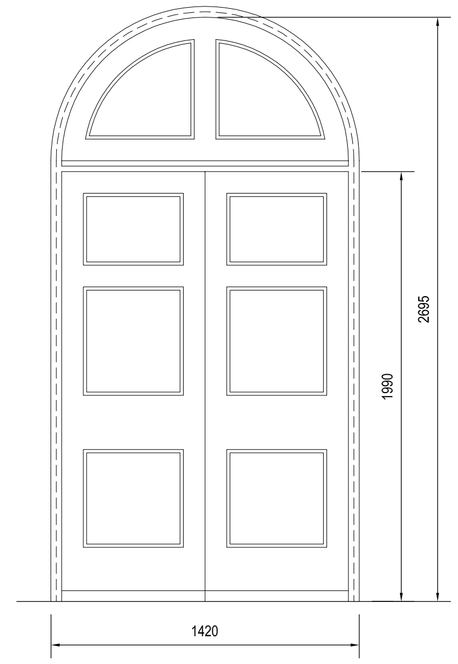

3 / 22 Dg01 Replacement Door

St James Church, Moulton Chapel

REVISION DRAWN DATE DESCRIPTION			
CLIENT Moulton Chapel PCC	SCALE A1 1:50	DATE Oct 15	
PROJECT St James Church - HLF Funded Works	DRAWN	CHECKED cda	
TITLE Proposed Cupola Details	REFERENCE 9153	21	

soul sa architects
T: 01909 500710
E: contact@soularchitects.co.uk
W: www.soularchitects.co.uk

Supported by The National Lottery® through the Heritage Lottery Fund
heritage lottery fund

© ALL RIGHTS RESERVED. REPORT ALL DISCREPANCIES. DO NOT SCALE. CHECK ALL DIMENSIONS ON SITE.
REGISTERED IN ENGLAND AND WALES. REGISTERED ADDRESS: SOUL ARCHITECTS LIMITED 13 SPARKEN HILL, WORKSOP, NOTTINGHAMSHIRE, S80 1AX. COMPANY NO. 07093963.