
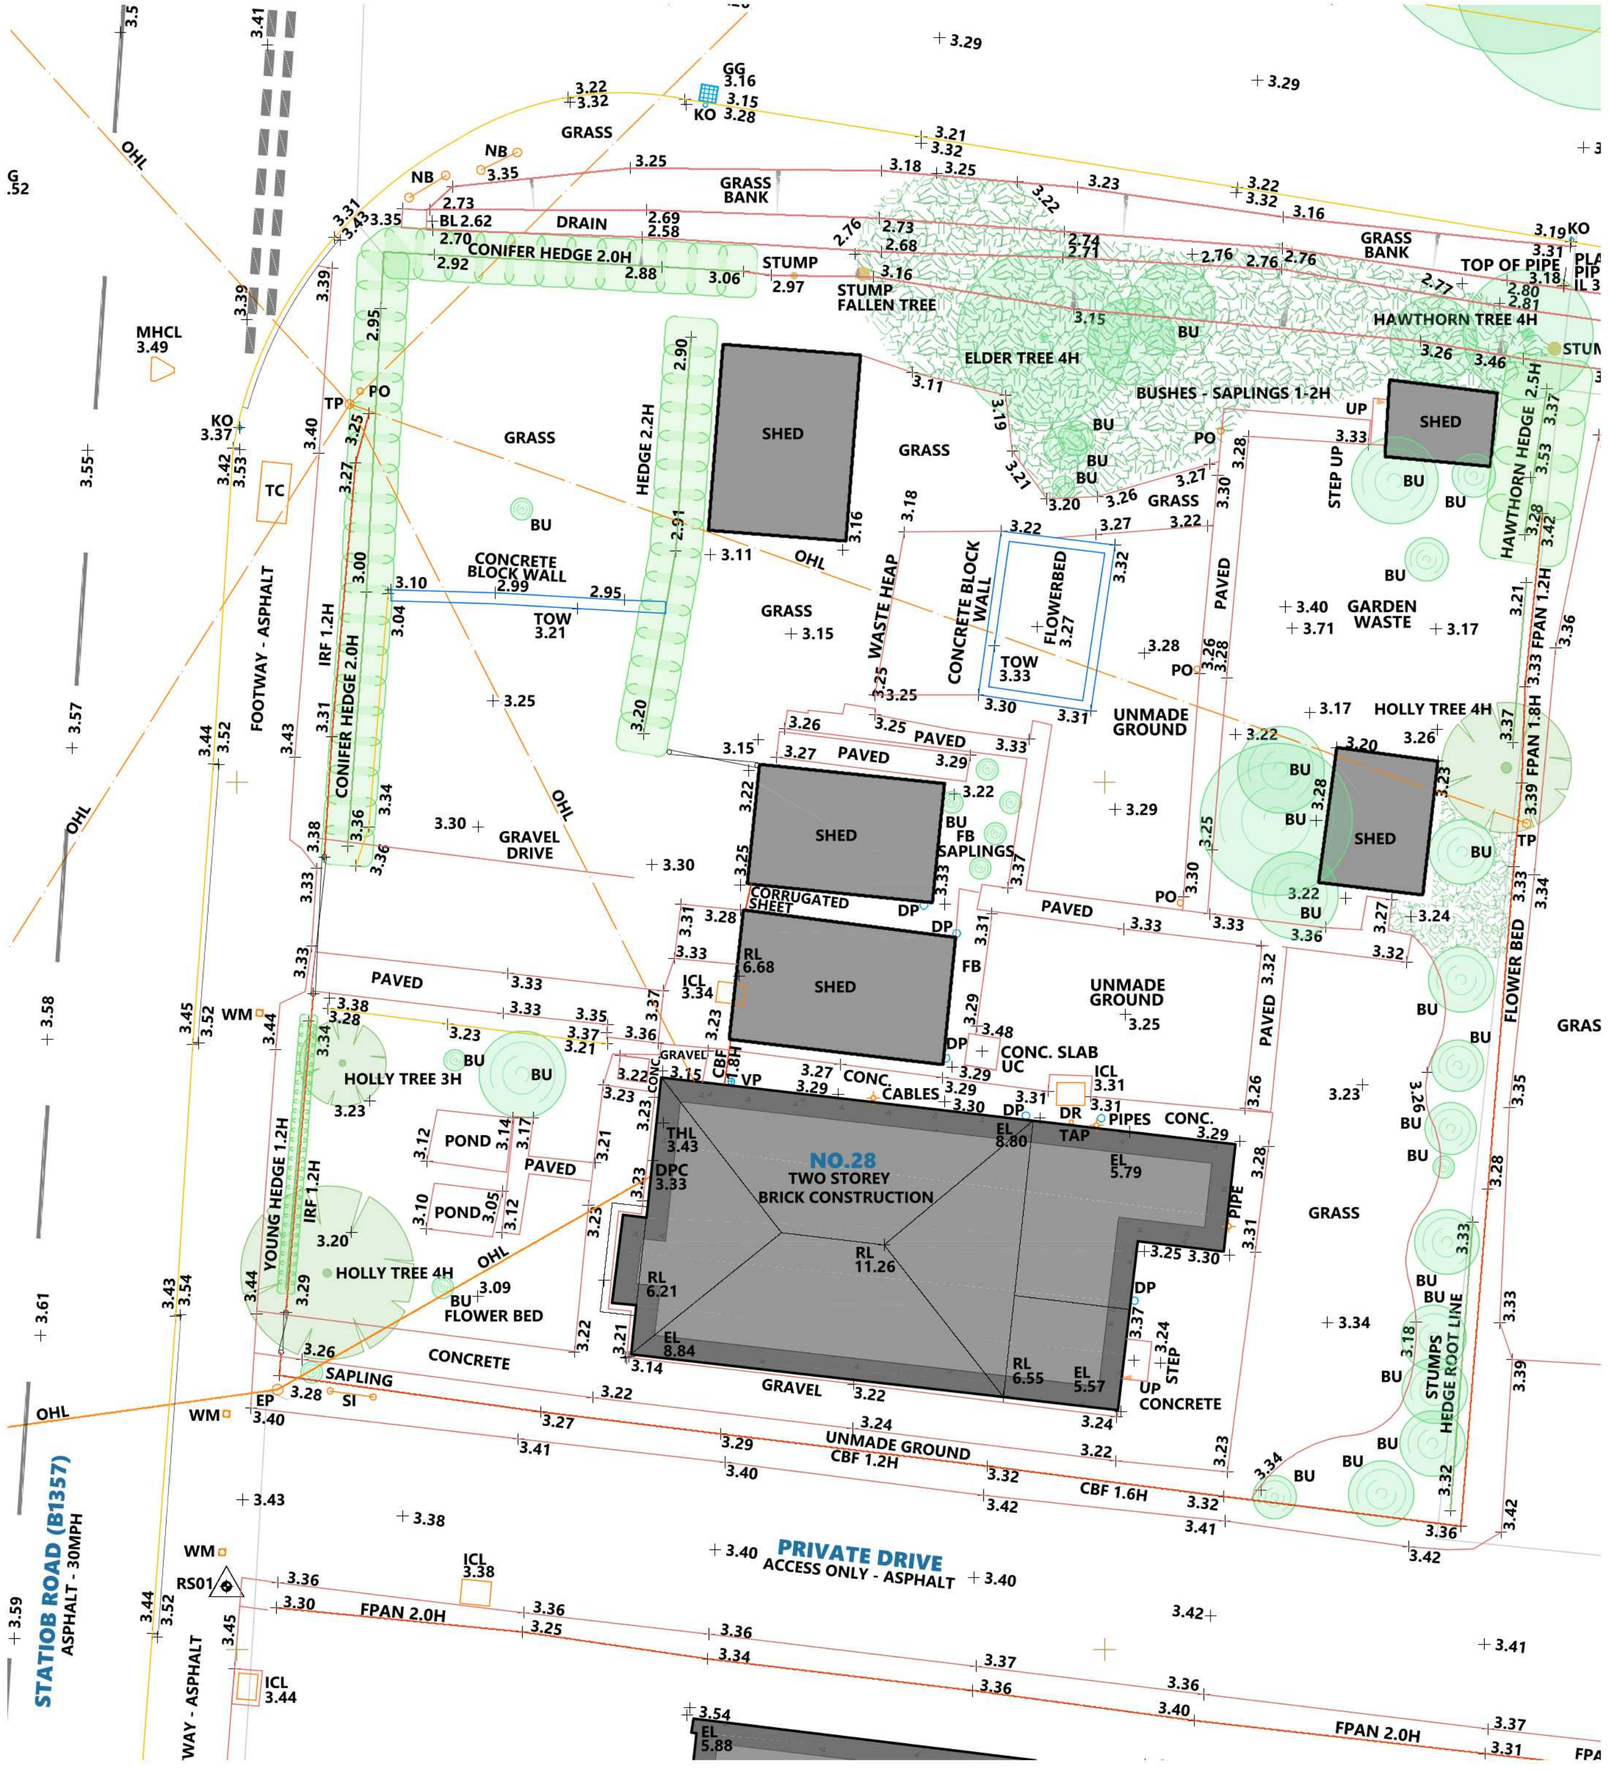


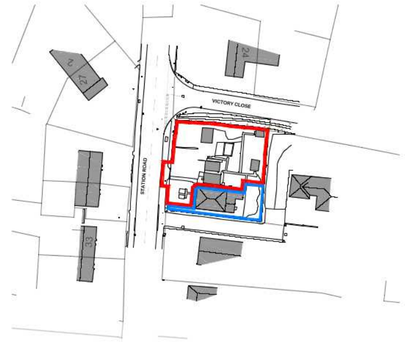

LOCATION PLAN
SCALE: 1:1250

Notes:

This document is the property of David Trundley Design Services Ltd and may not be reissued, loaned or copied in part or in whole without written permission © 2020

All dimensions are in millimetres unless stated otherwise.

It is recommended that information is not scaled off this drawing.

This drawing should be read in conjunction with all other relevant information, specifications & schedules.

If this drawing is received electronically it is the recipients responsibility to print the document at the correct scale.

All dimensions to be checked on site prior to commencing work and any discrepancies to be advised immediately.

CONSTRUCTION (Design & Management) REGULATIONS 2015: David Trundley Design Services Ltd are employed as 'Designer' and will provide information to those responsible for the 'Principal Designer' and to the client.


David Trundley Design Services Ltd are responsible for the 'Architectural' design of the elements included on this drawing only.

Architectural design has been carried out with due consideration for the safety during construction, occupation and maintenance of the finished structure.

The works contain no extraordinary hazards or risks that are not present during routine construction operations that would not readily be apparent to a competent contractor.

This information should be included as part or commencement of the Health and safety file for the project.

*** NB: ALL PROPOSED SITE LEVELS TO MATCH EXISTING LEVEL HEIGHTS.**

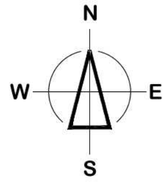

1:100 SCALE BAR (m)
0 1 2 3 4 5 6 7 8 9 10

1:1250 SCALE BAR (m)
0 10 20 30 40 50 60 70 80 90 100 110 120

no	date	amendment description
A	12.01.2021	LOCATION PLAN UPDATED TO SUIT PLANNERS COMMENTS

Revisions

Drawing Status: PLANNING

trundley DESIGN SERVICES
www.trundley.com
Salgate Barn
Islington Road
Tilney All Saints
King's Lynn
Norfolk
PE34 4RY
Tel: 01553 617700
Fax: 01553 617874
Email: info@trundley.com

Project Title:

MR & MRS RAINS
80 ROMAN ROAD
MOULTON CHAPEL
SPALDING
PE12 0XQ

PROPOSED RESIDENTIAL DWELLING
AT 28 STATION ROAD, MOULTON, PE12 6QE

Drawing Title:

EXISTING SITE AND LOCATION PLAN

Scale:	Date:	Drawn:
AS STATED @ A1	JANUARY 2021	TN

Drawing Number: **20-P11-PL001A** Revision:

Checked by: Tom Nellist Date: 09.02.2021

If this drawing is unsigned in the check box then the drawing is an unauthorised issue and should not be used for any purposes