
Mrs DOROTHY L. STANBERRY

PROPOSED GARDEN STORAGE SHED
FOR 10 HARROX ROAD
MOULTON
SPALDING
LINCS


01406 370 002

SCALE
MM
0
100
200
300
400
500
600
700
800
900
1000


PLAN VIEW

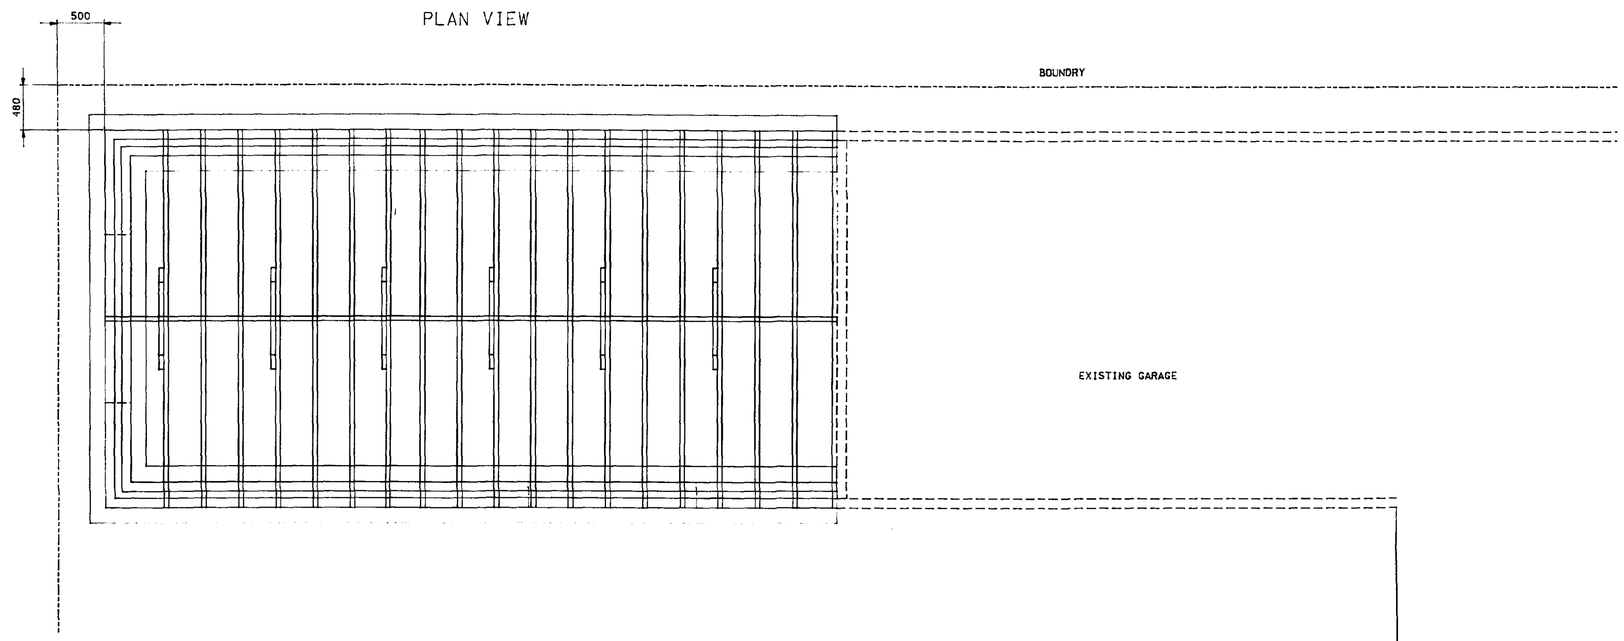

END ELEVATION

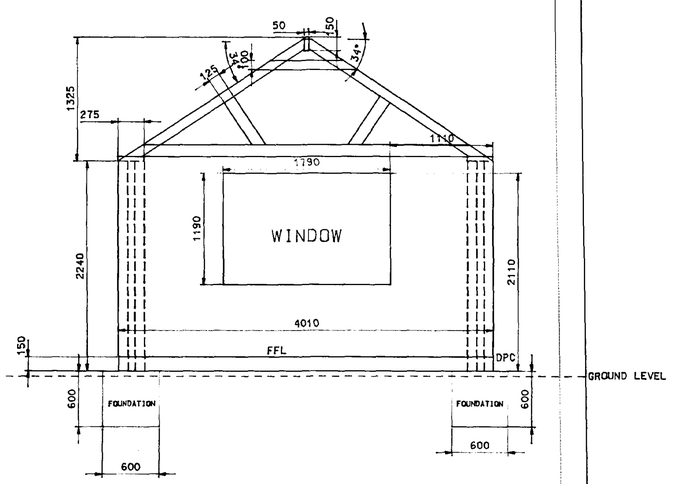

SIDE ELEVATION

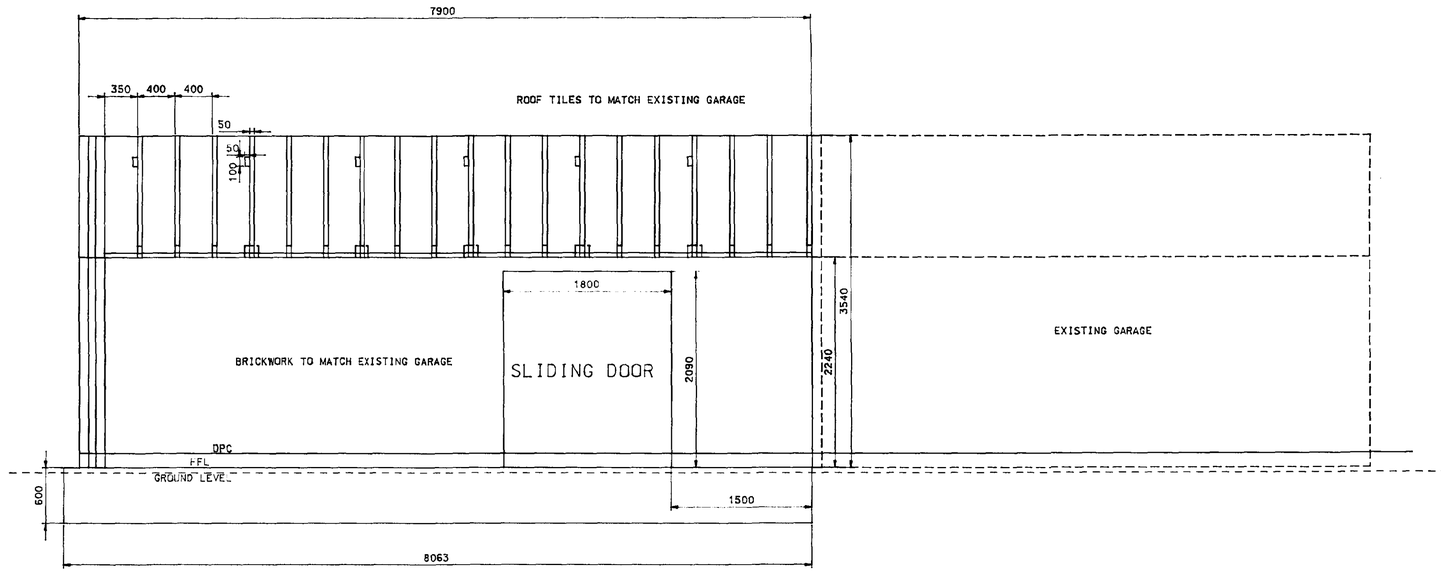

SOUTH HOLLAND DC
HOUSING & PLANNING
10 JAN 2000
Ref: 0020/00