
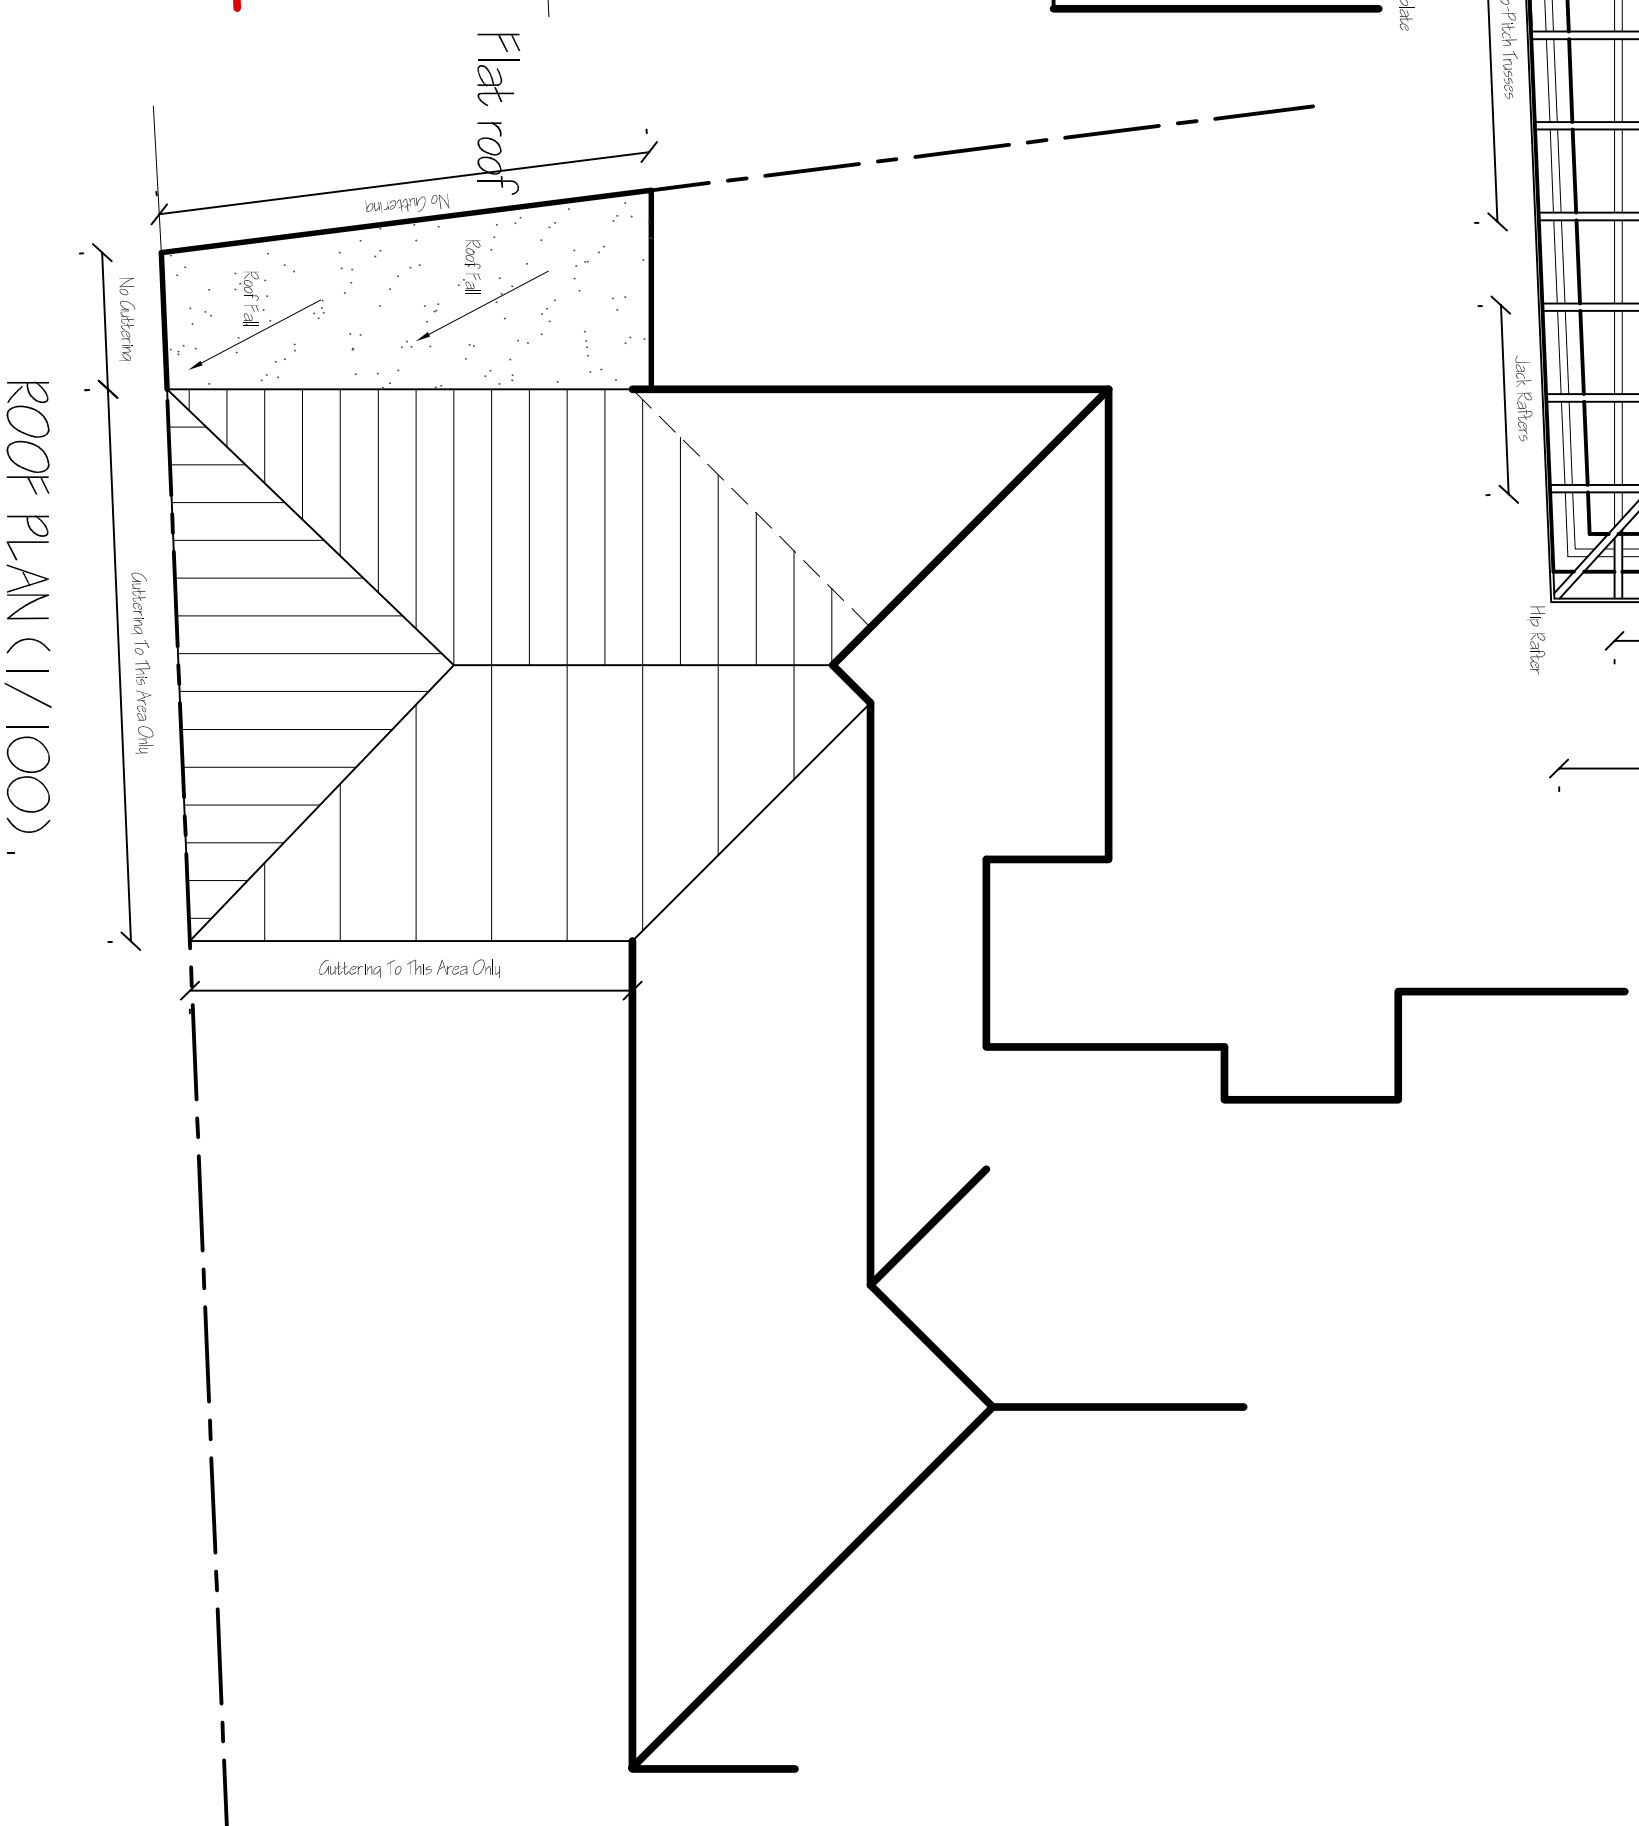
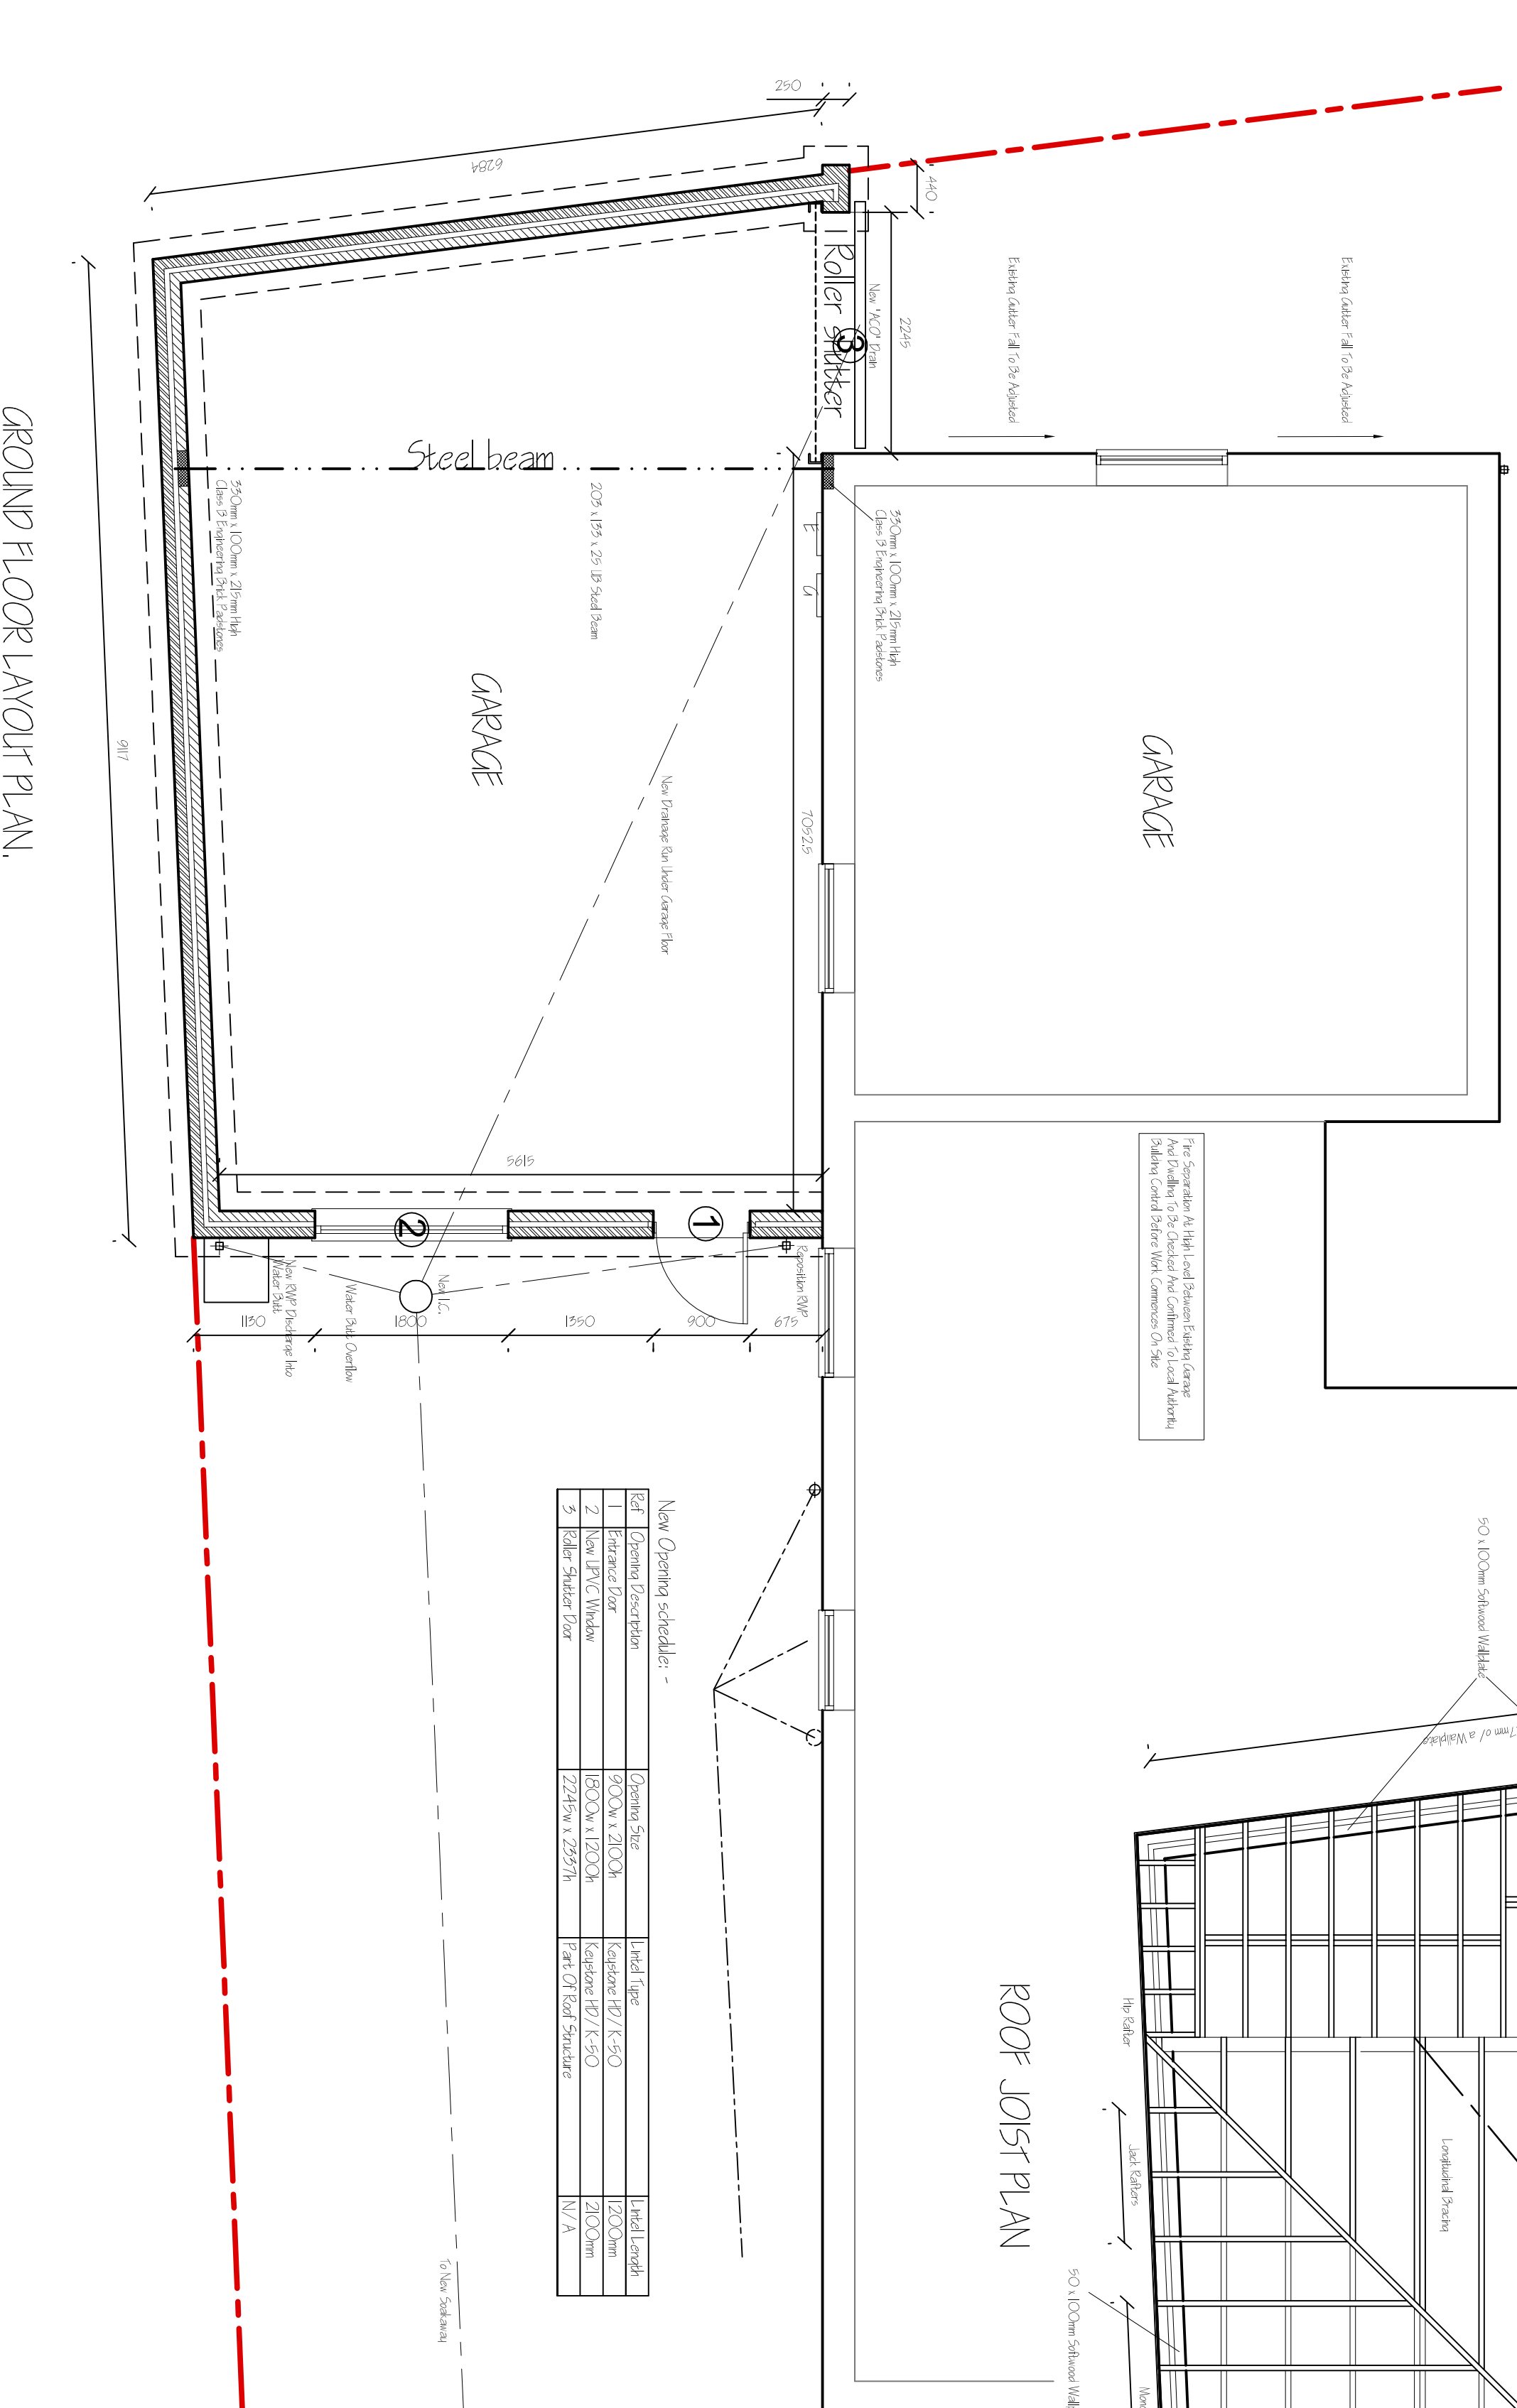
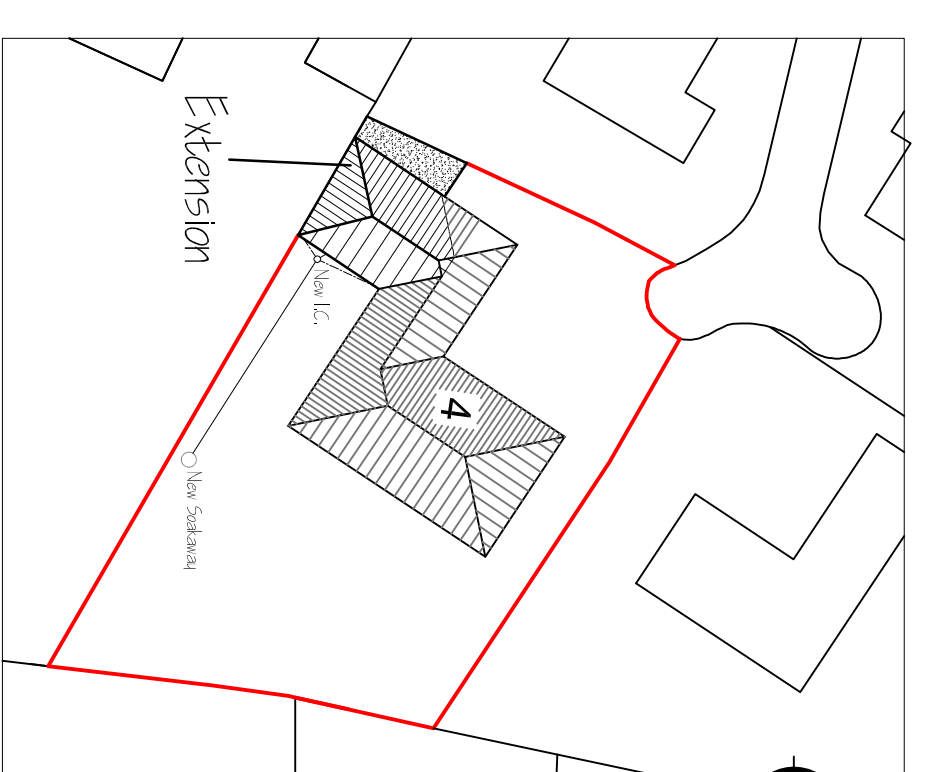
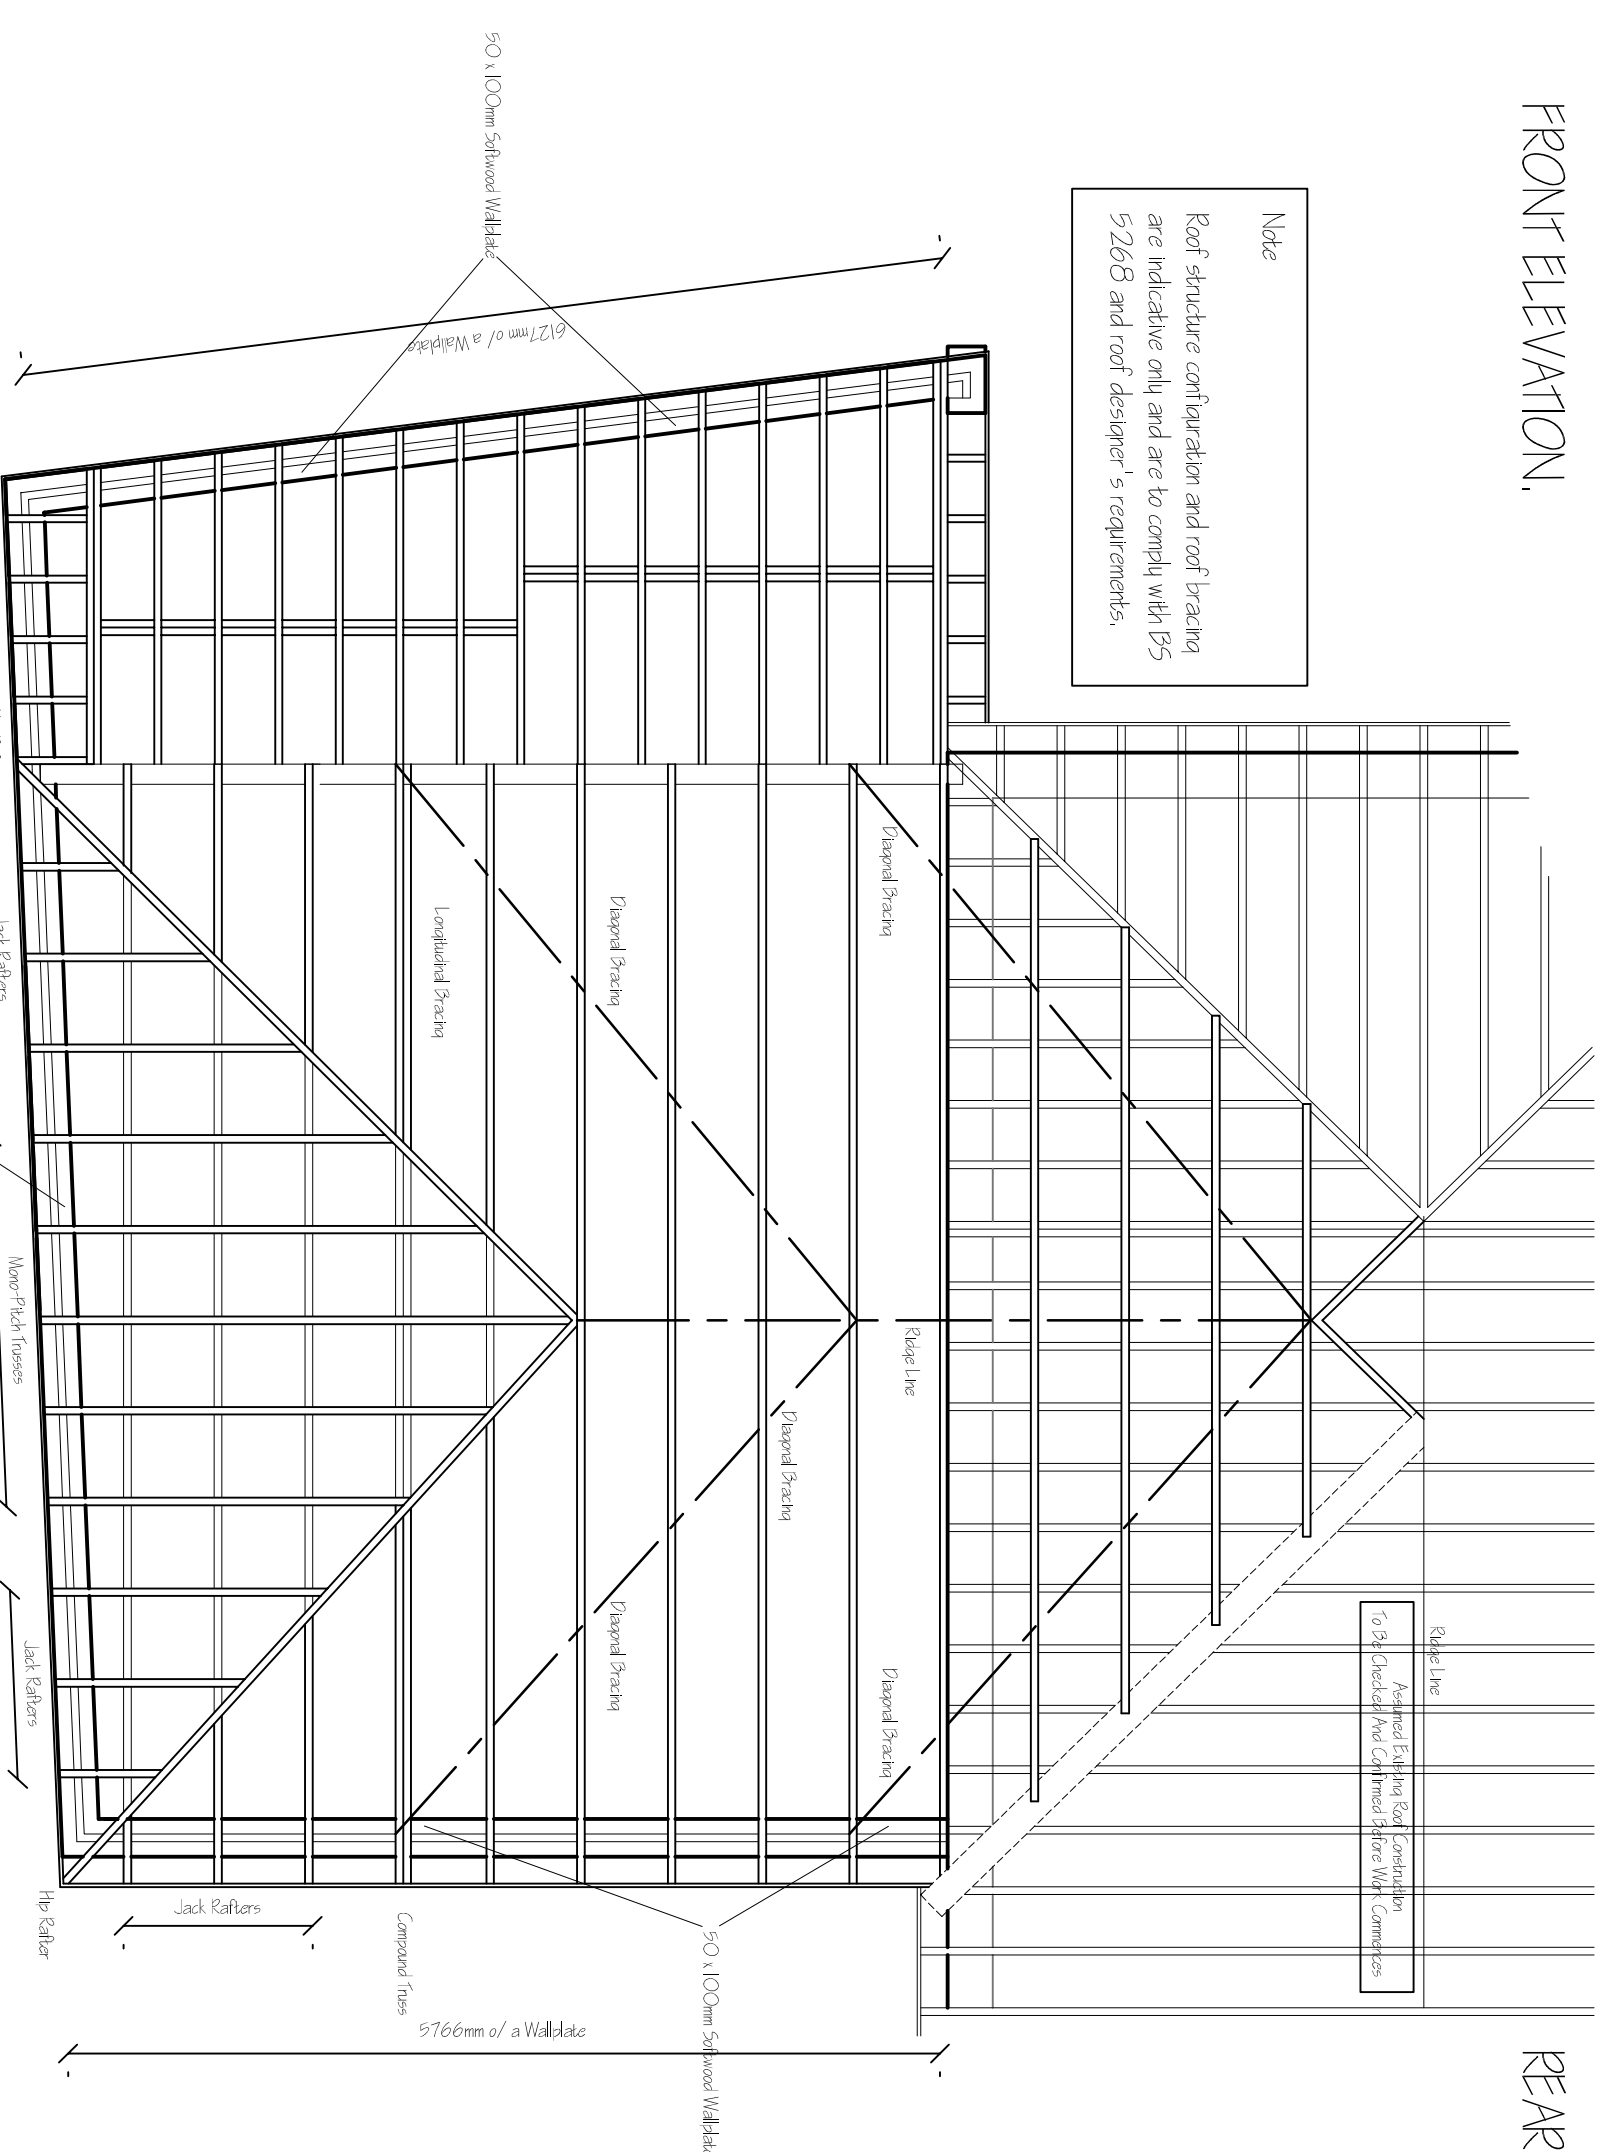
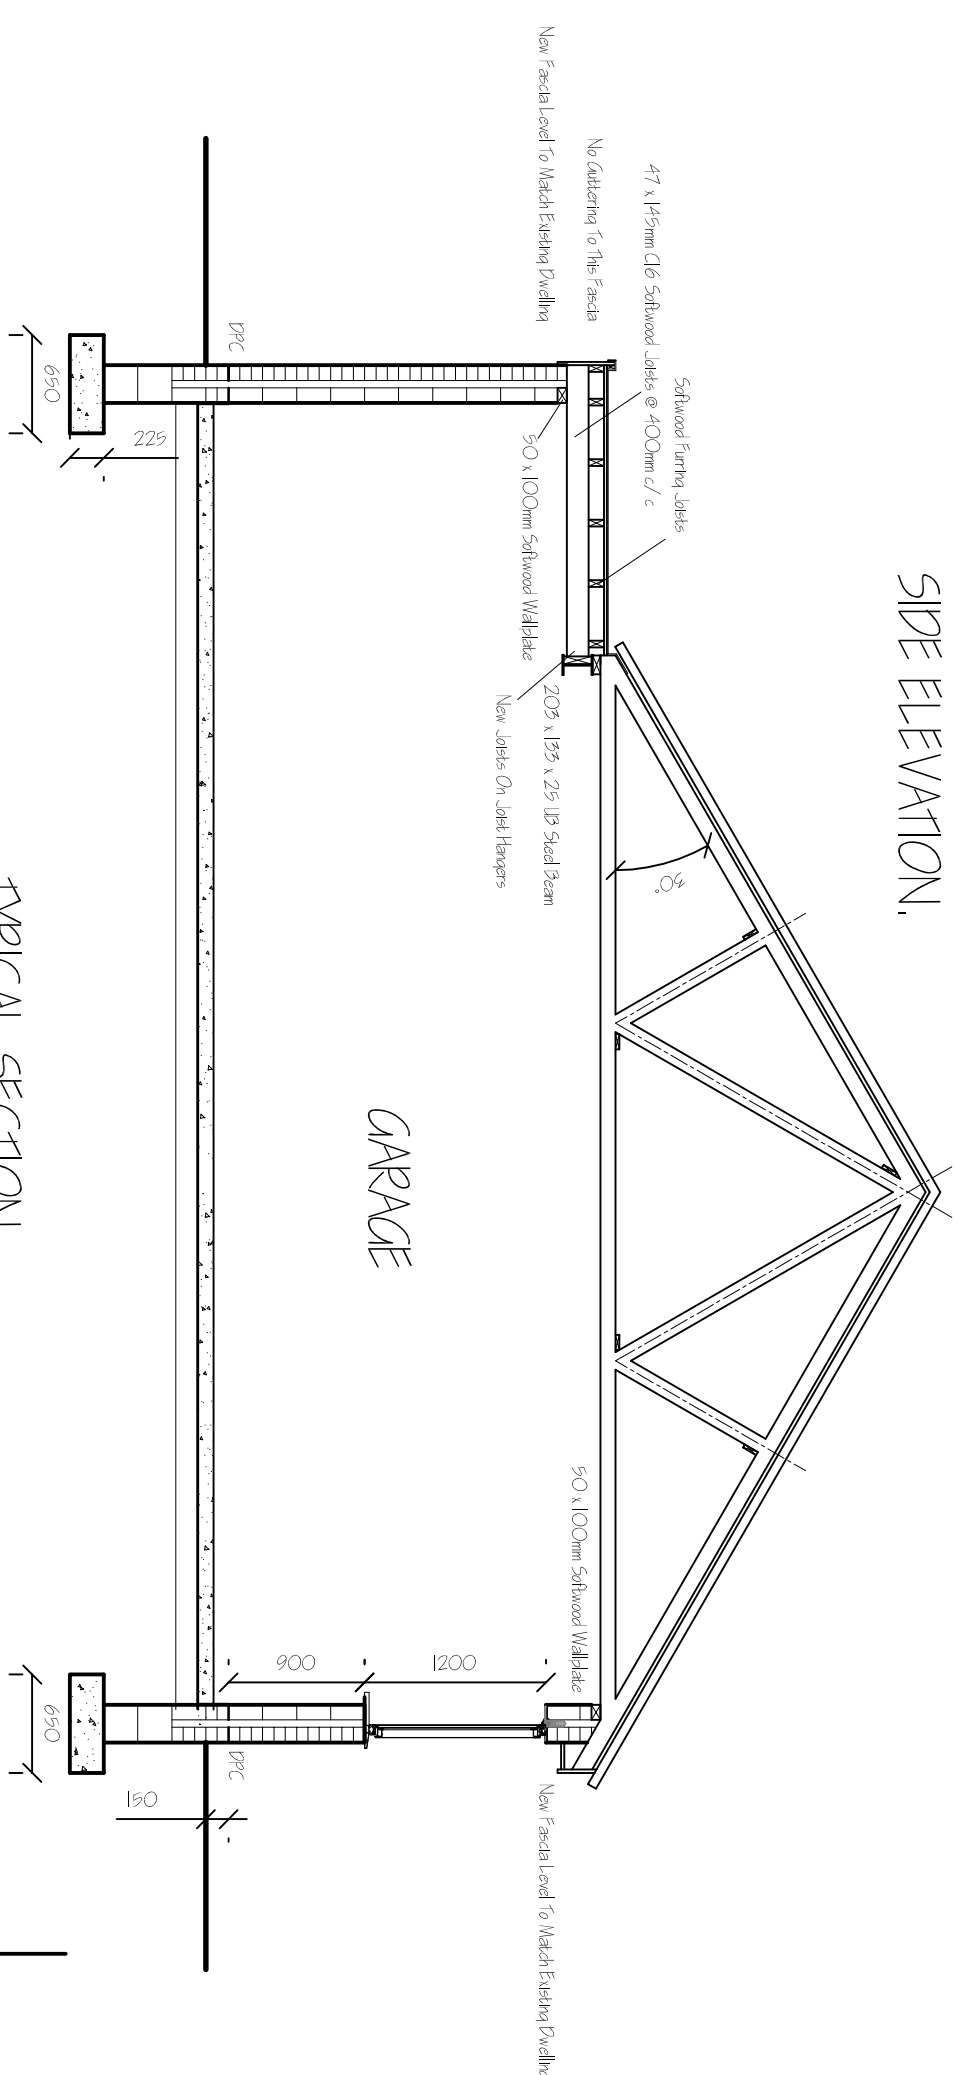
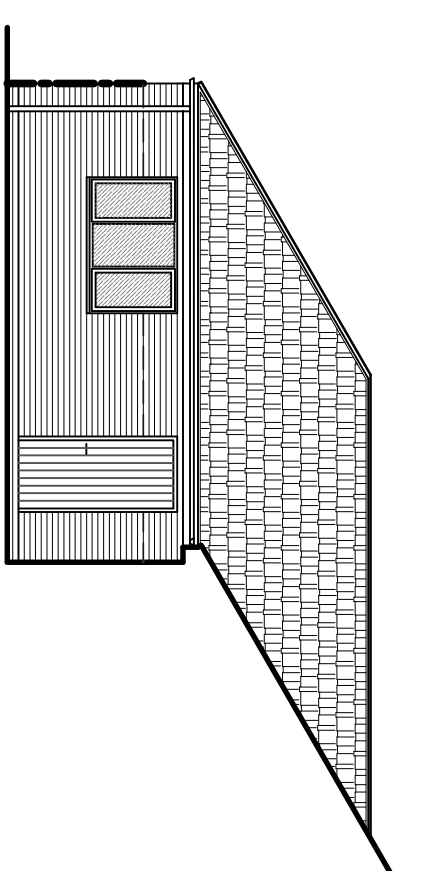
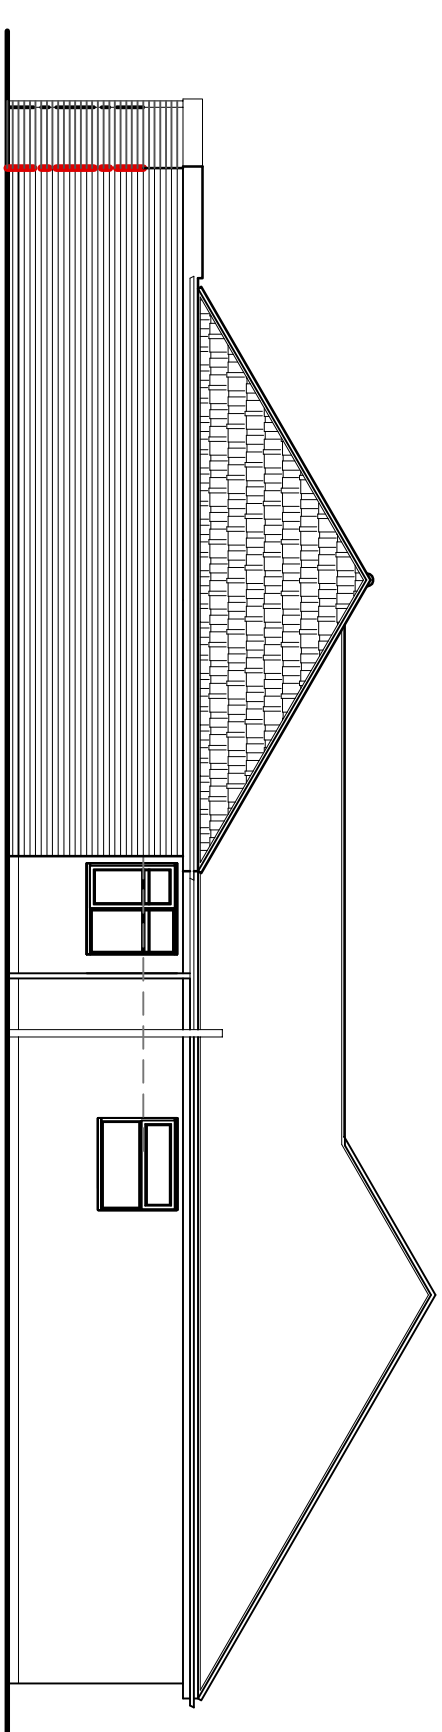
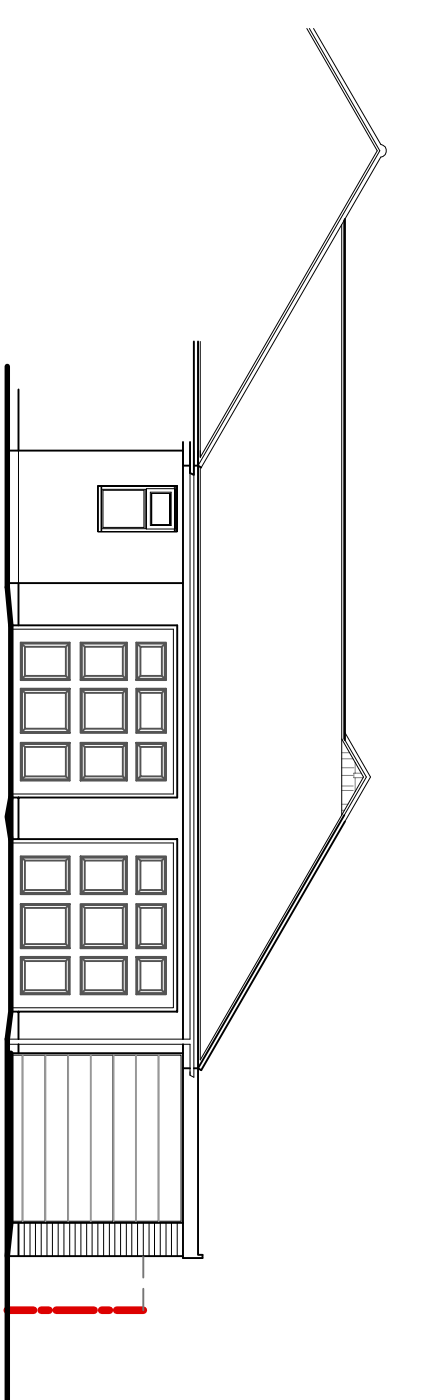


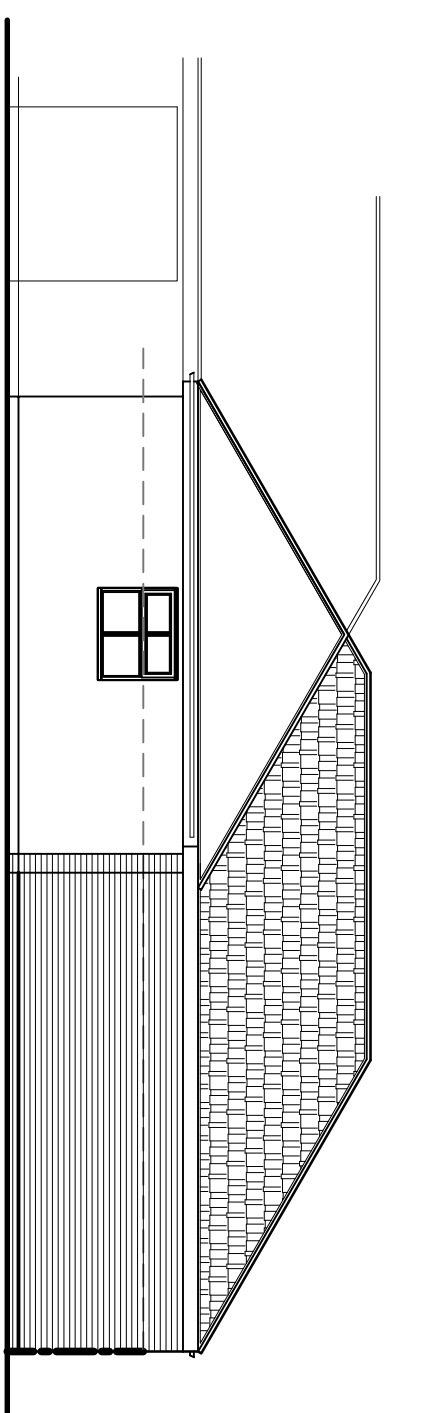

1	CLIENT MEETINGS	JAN 2017
2	CLIENT MEETINGS	JAN 2016
3	PLANNING RELATIONS MEETINGS	DEC 2017
4	CLIENT MEETINGS	DEC 2017
5	PLANNING RELATIONS MEETINGS	DEC 2017

G. R. MERCHANT LTD.
I, ENG AMICE FMO

**ARCHITECTURAL, STRUCTURAL
AND LAND DRAINAGE
CONSULTANTS**
4 Wrights Mews
12A Park Road, Holbeach,
Spalding, Lincs. PE12 7EE
Tel: 01406 409080
Fax: 01406 425744
E-Mail: gr.merchant@btconnect.com

E-Mail: gr.merchant@btconnect.com

Project
GARAGE EXTENSION,
4 HAMPHDEN CHSE.,
MOLLTON,
SPALDING, LINC'S. PE12 6GA

MR. & MRS. B. HAHN.

FLOOR PLANS & ELEVATIONS - PROPOSED
TYPICAL SECTION
SITE & LOCATION PLAN - PROPOSED.

Job Ref.	Driving No.
3207-17.	02E
Date	Drawn
AUGUST 2017,	GRM.

[illegible]

DO NOT SCALE FROM THIS DRAWING

[illegible]