
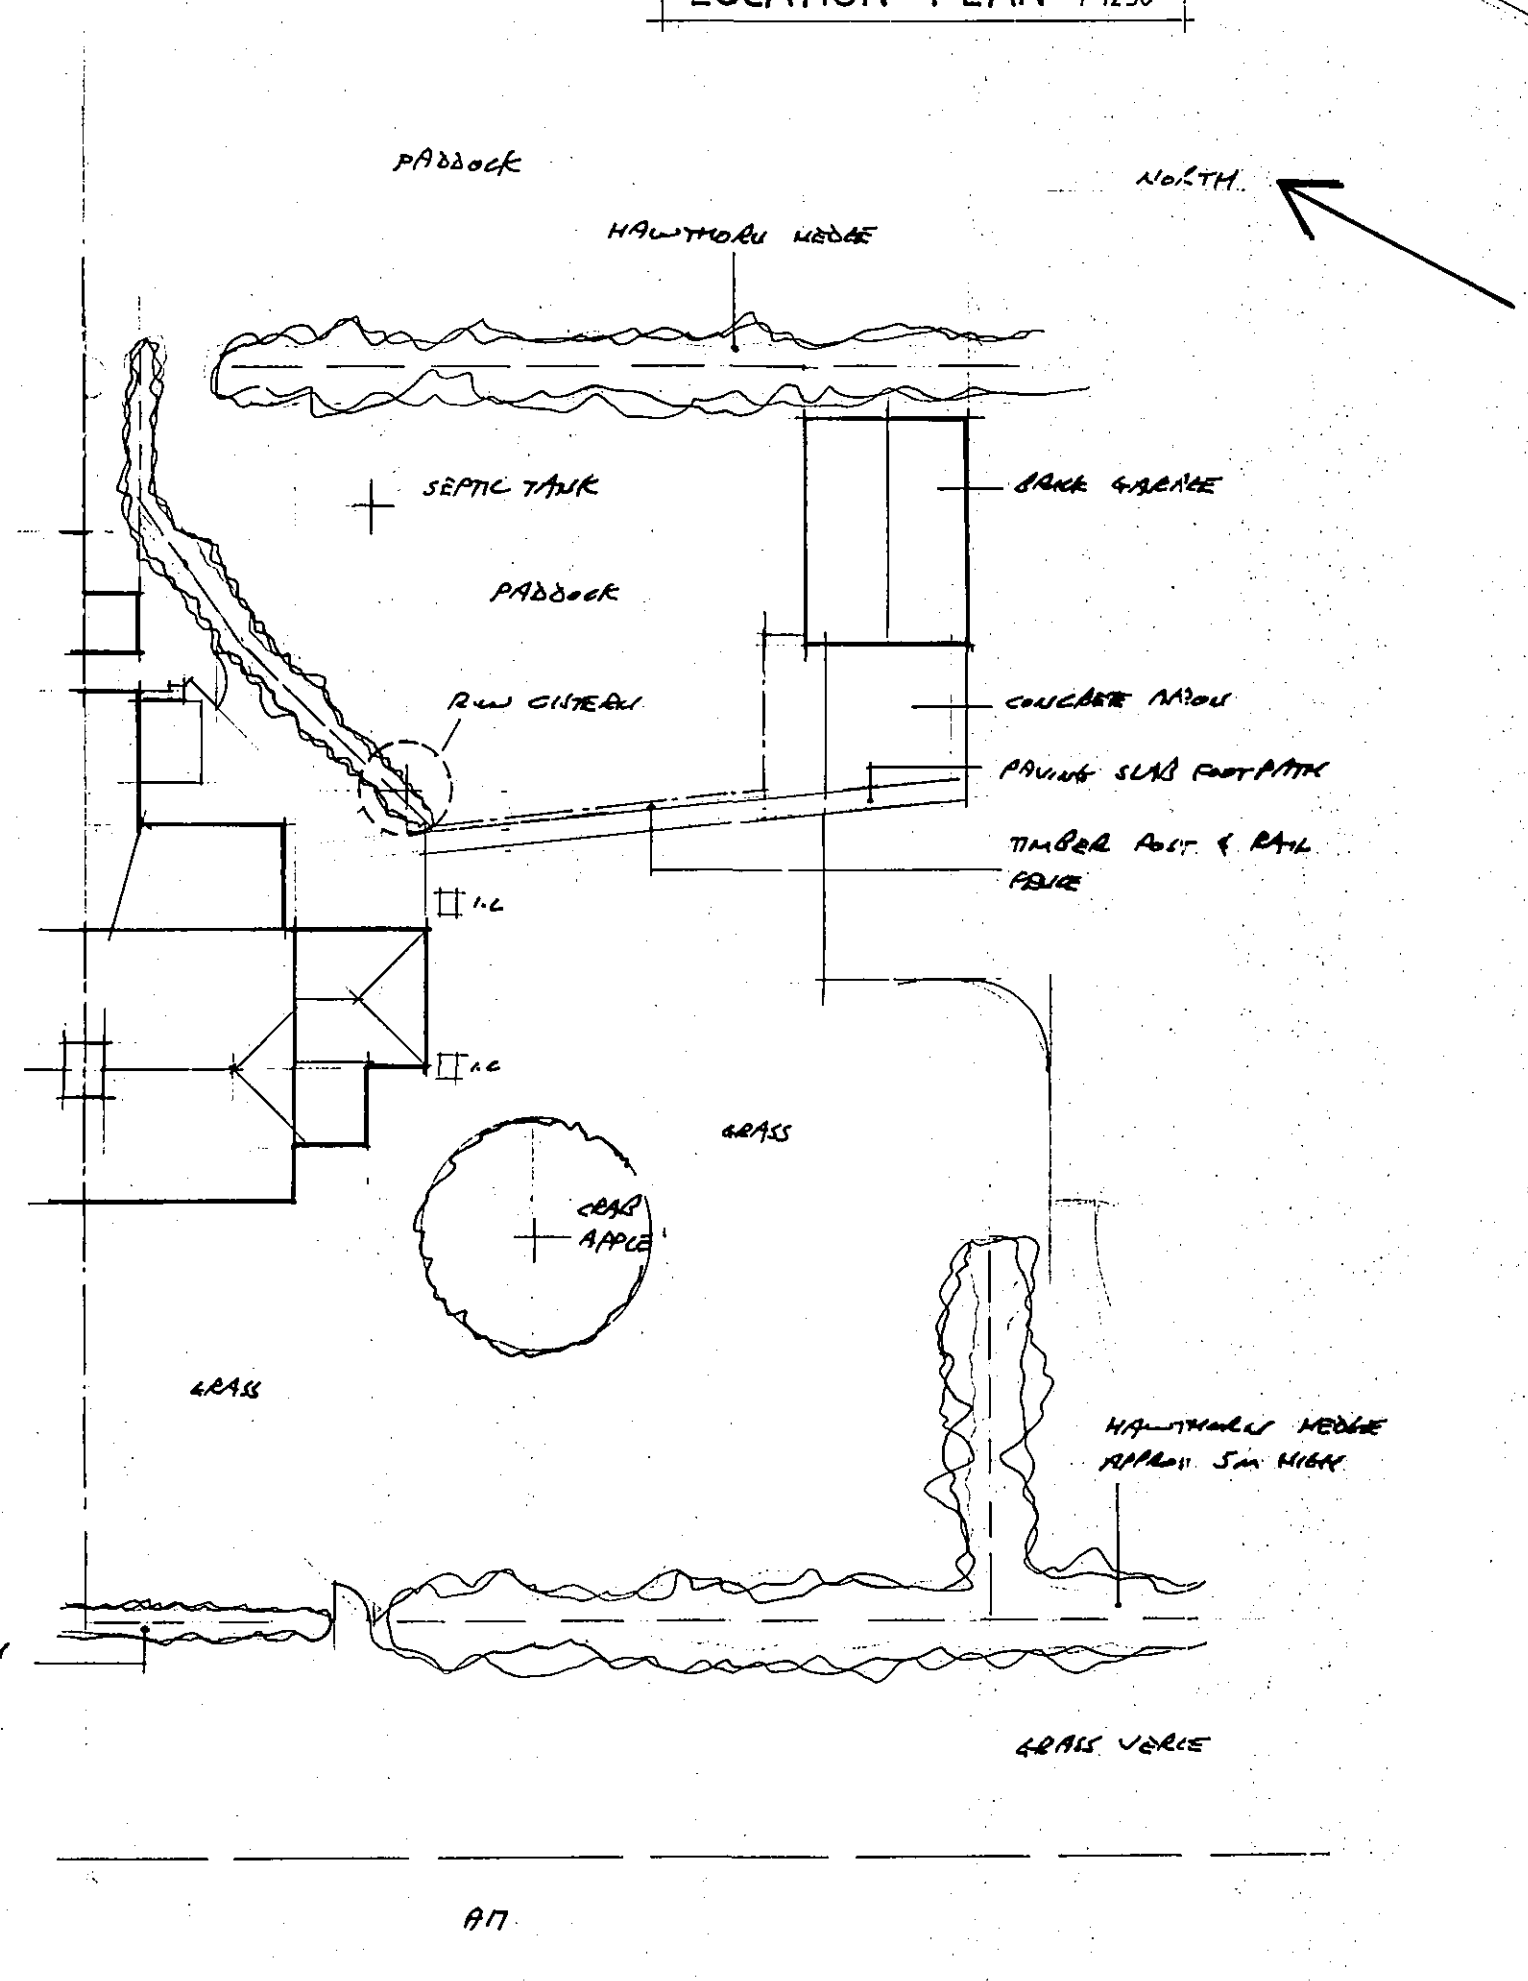
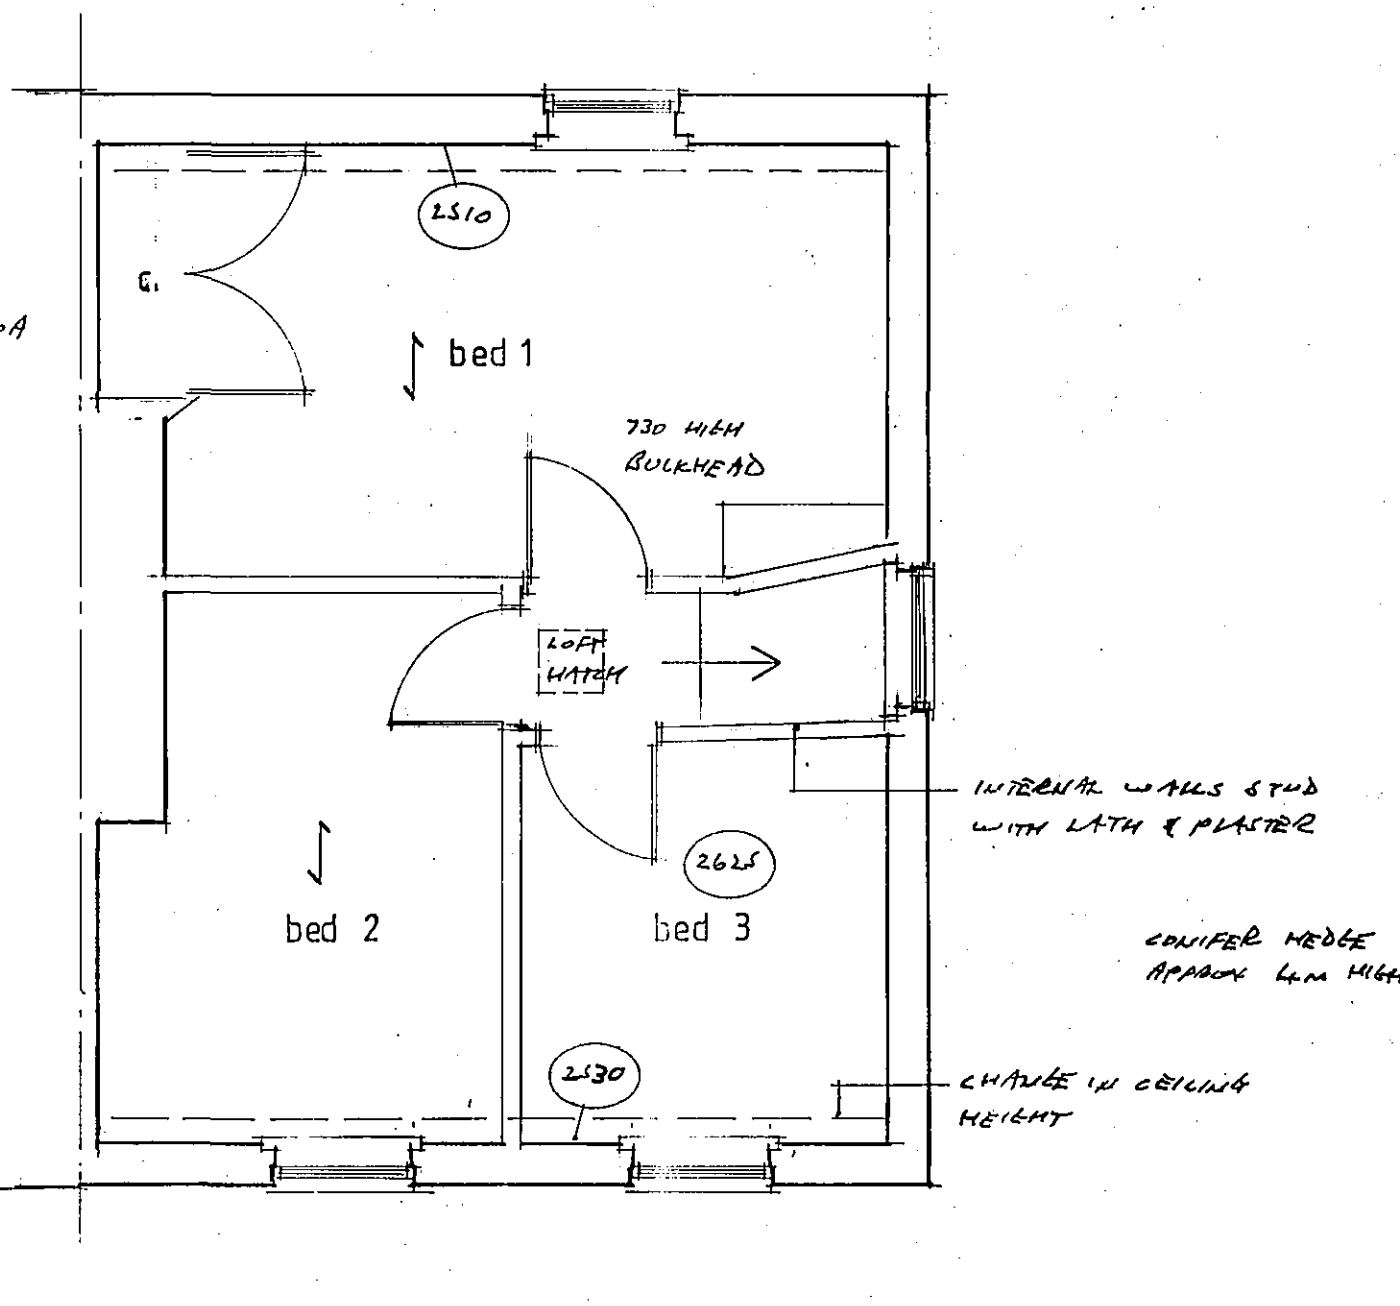
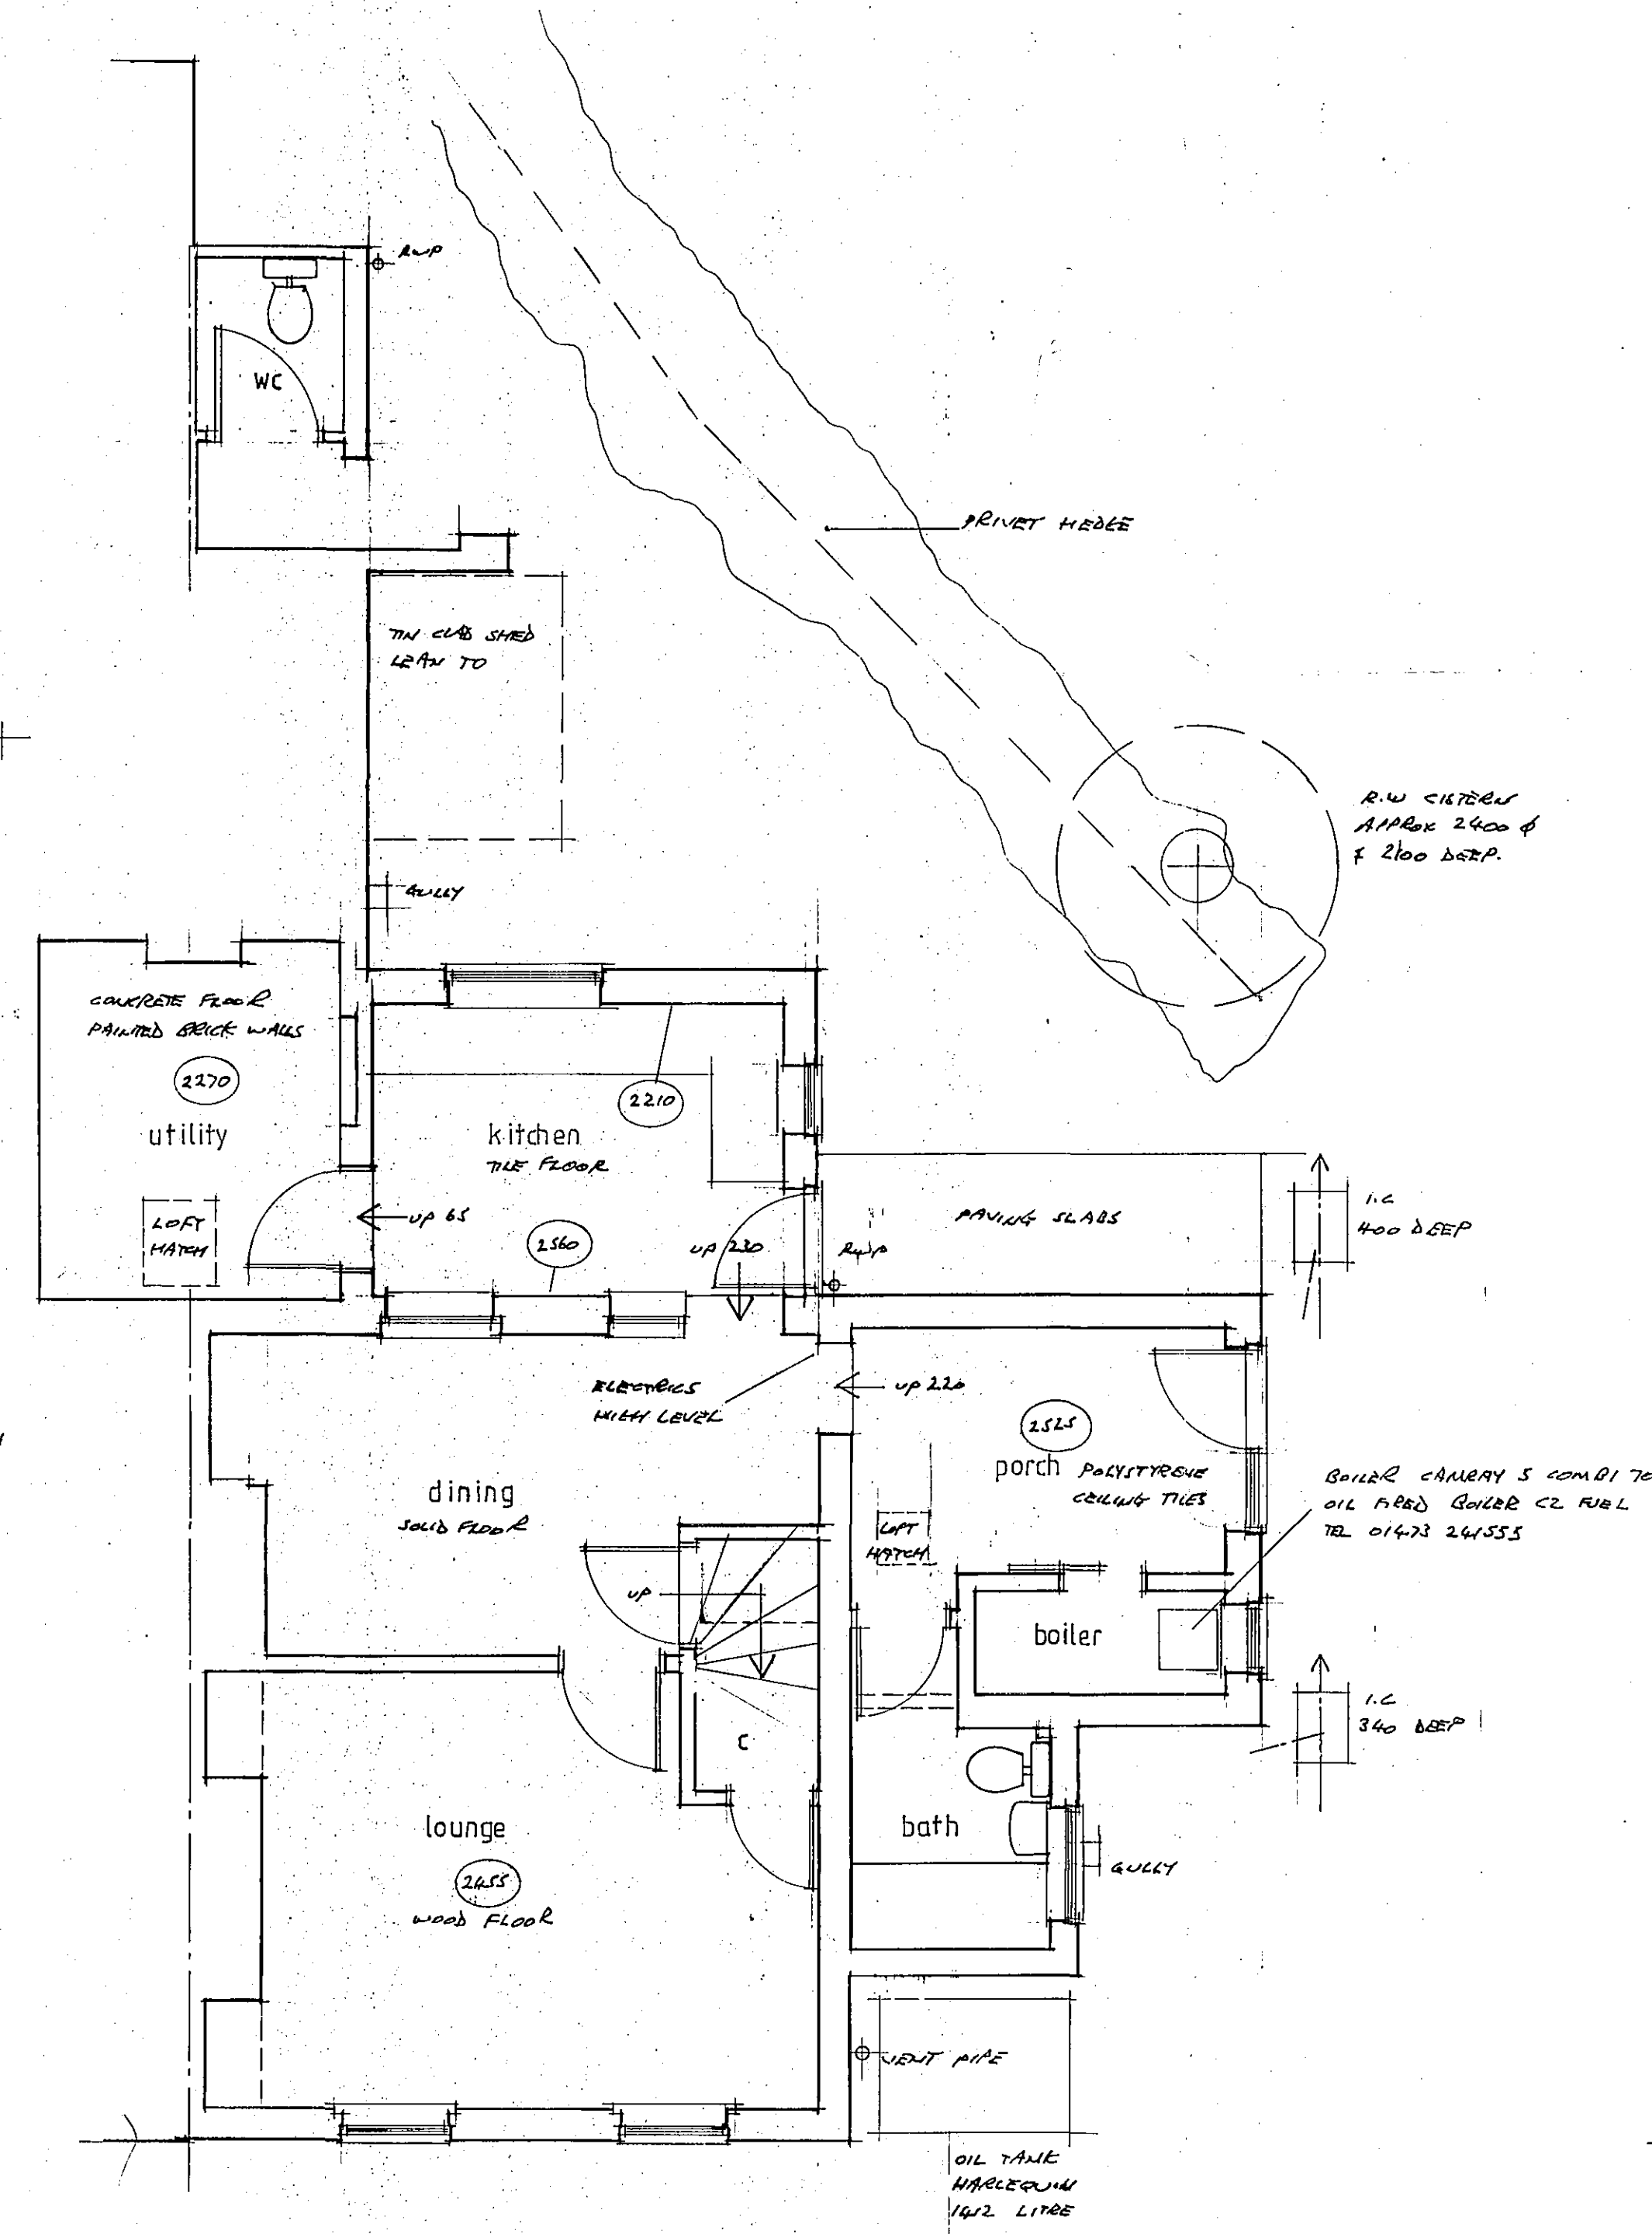
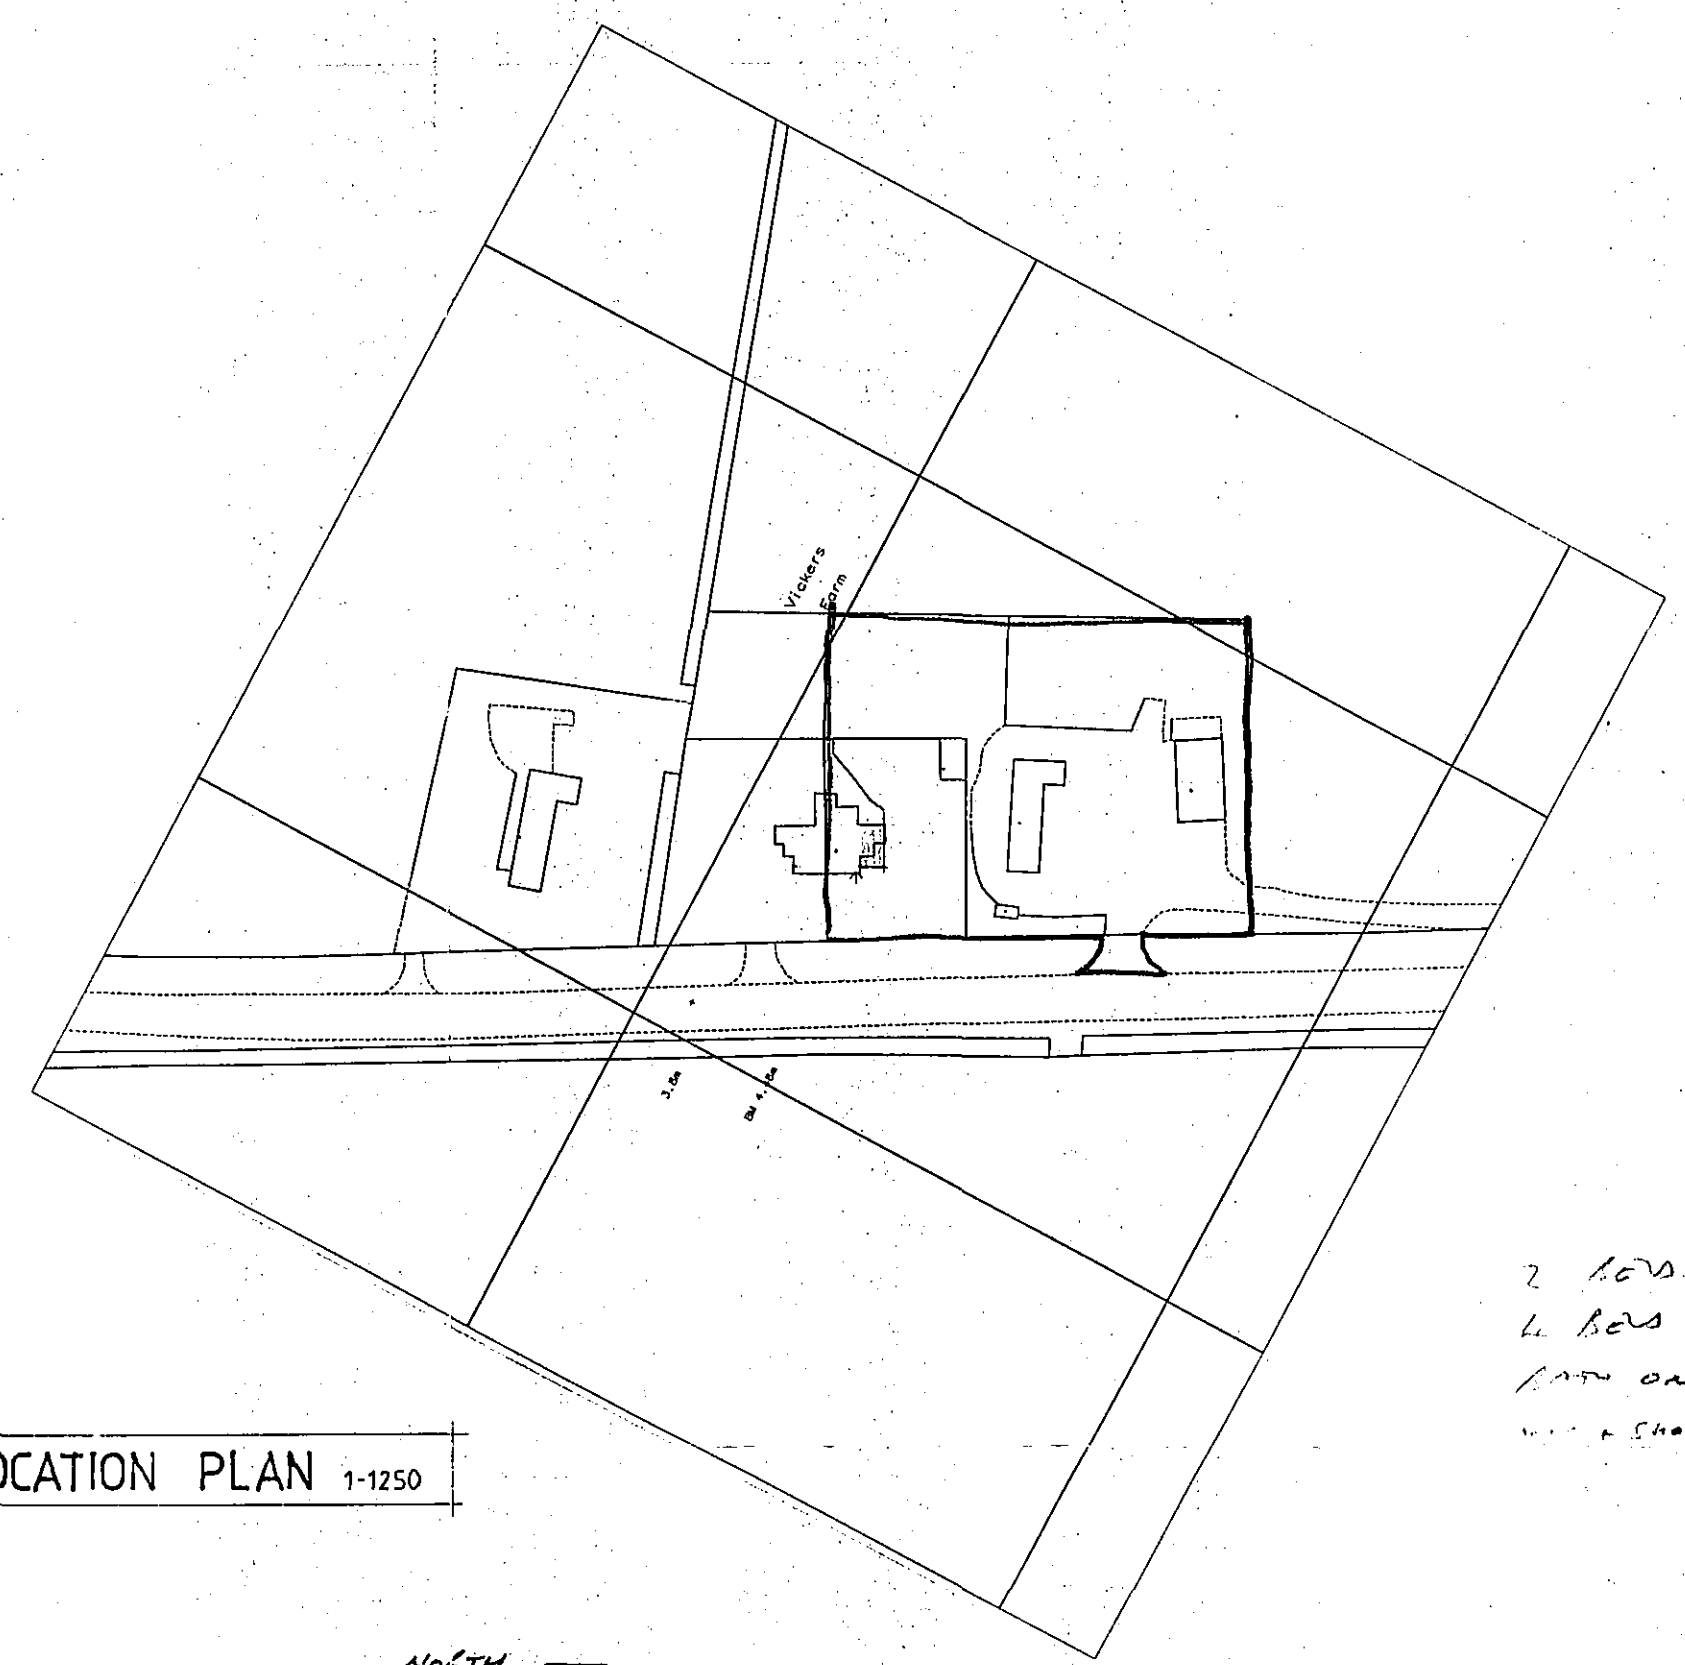
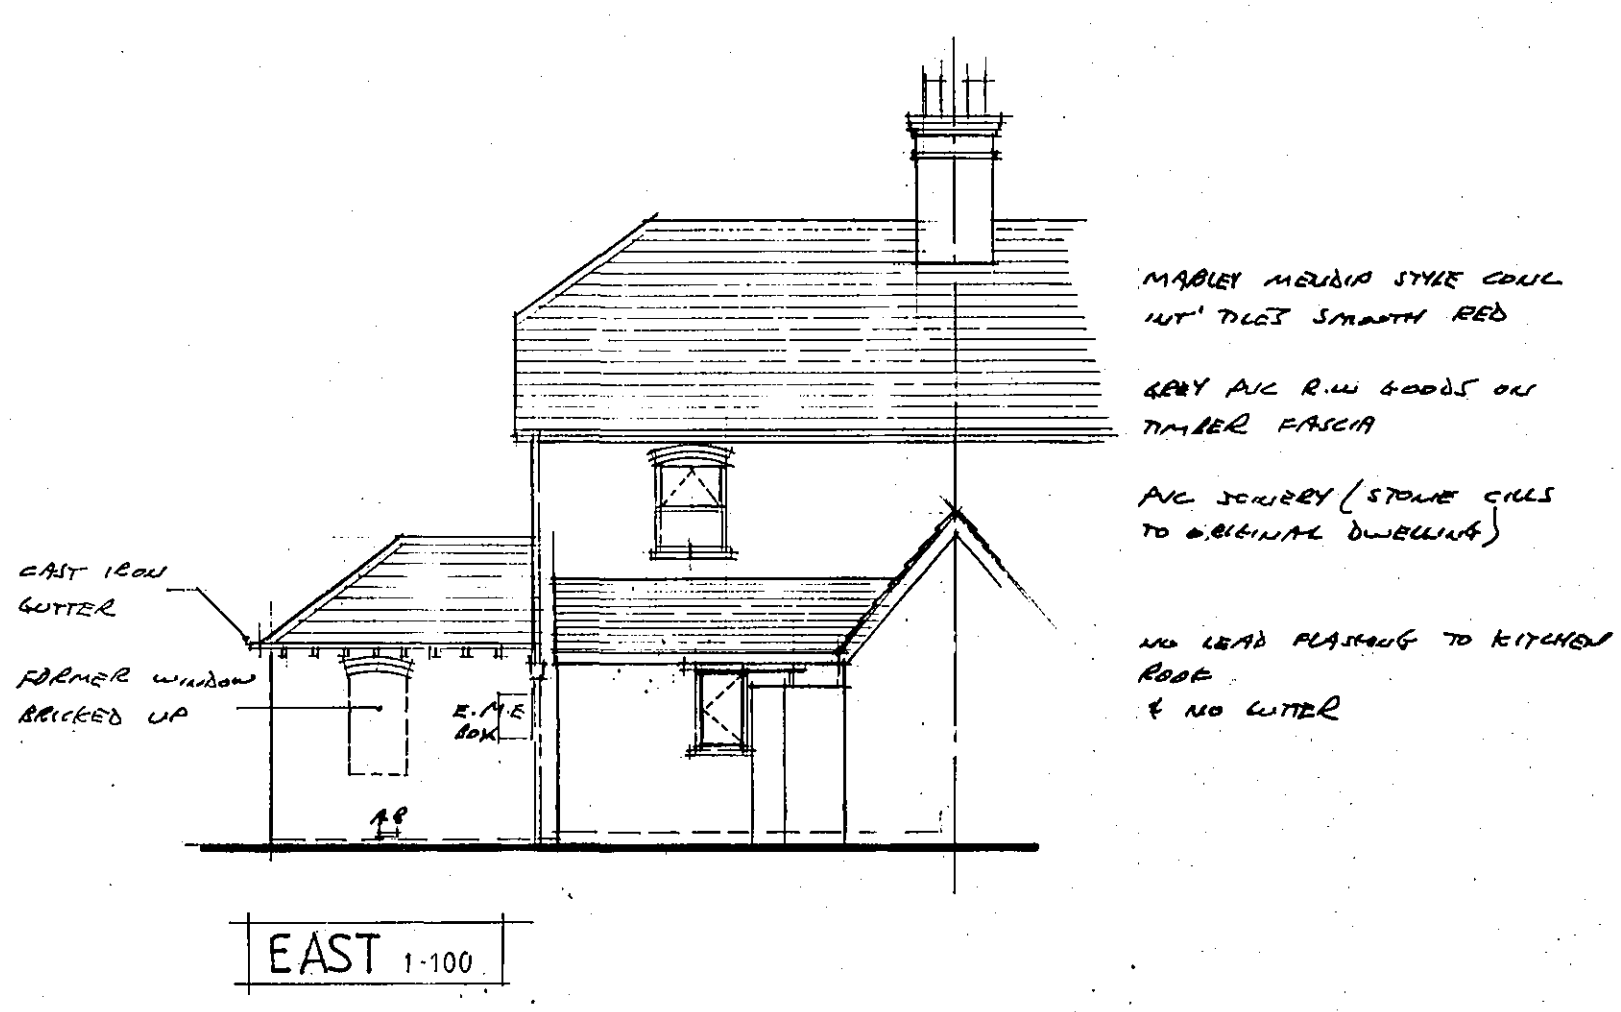
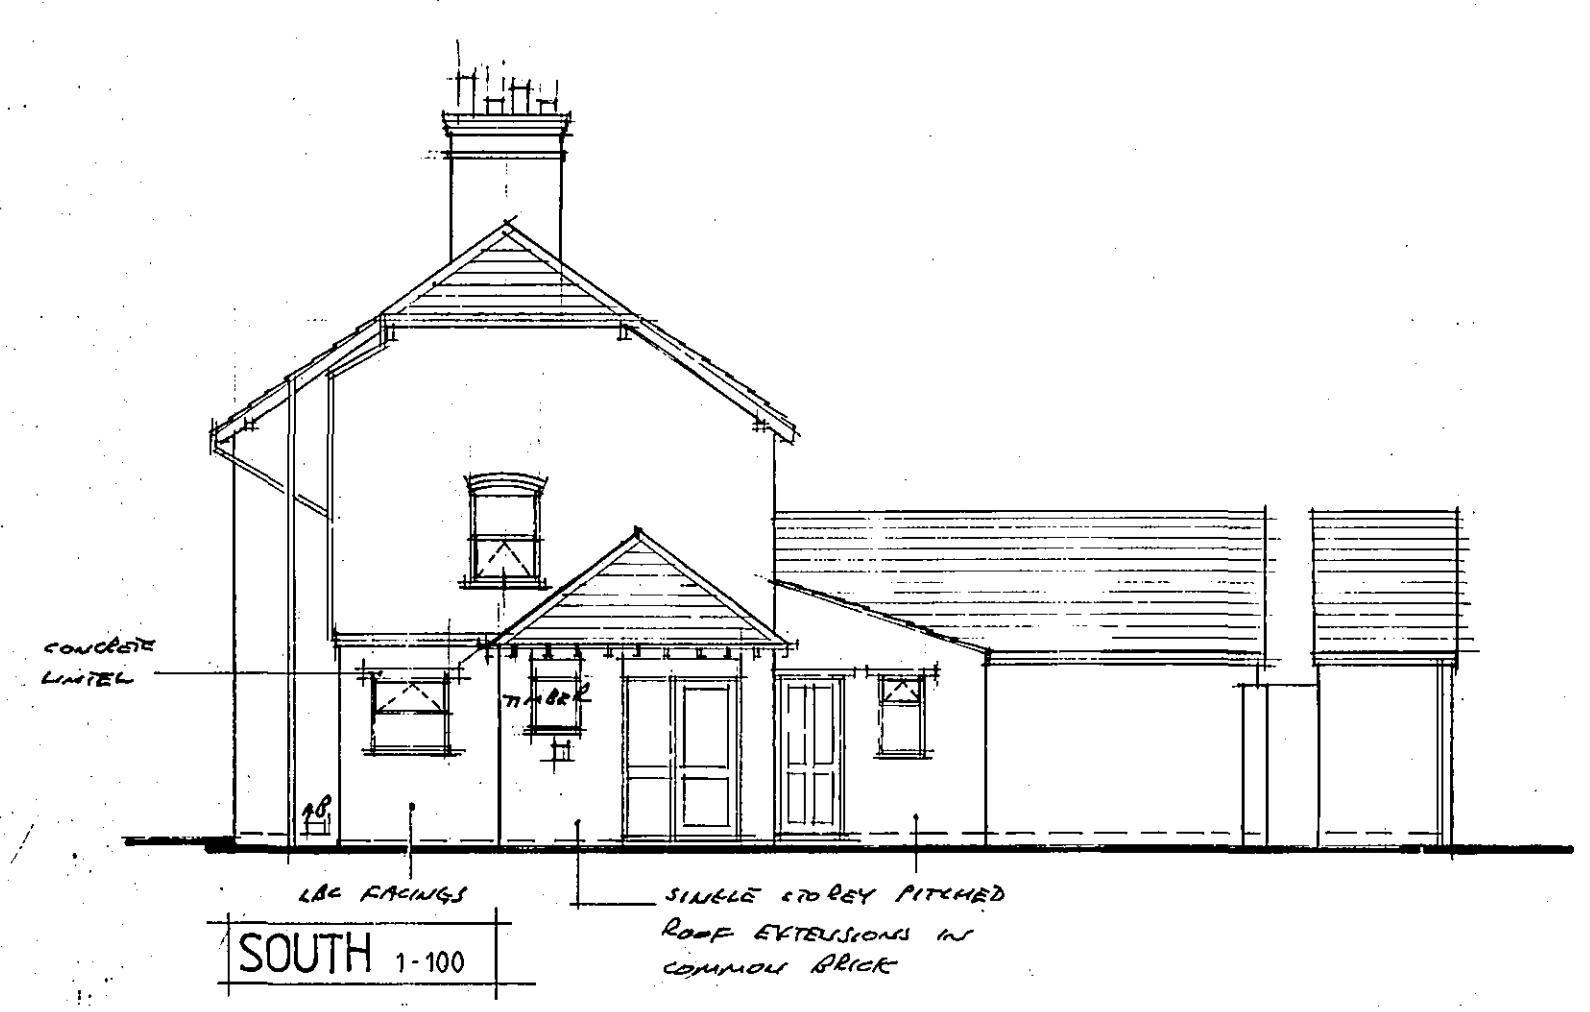


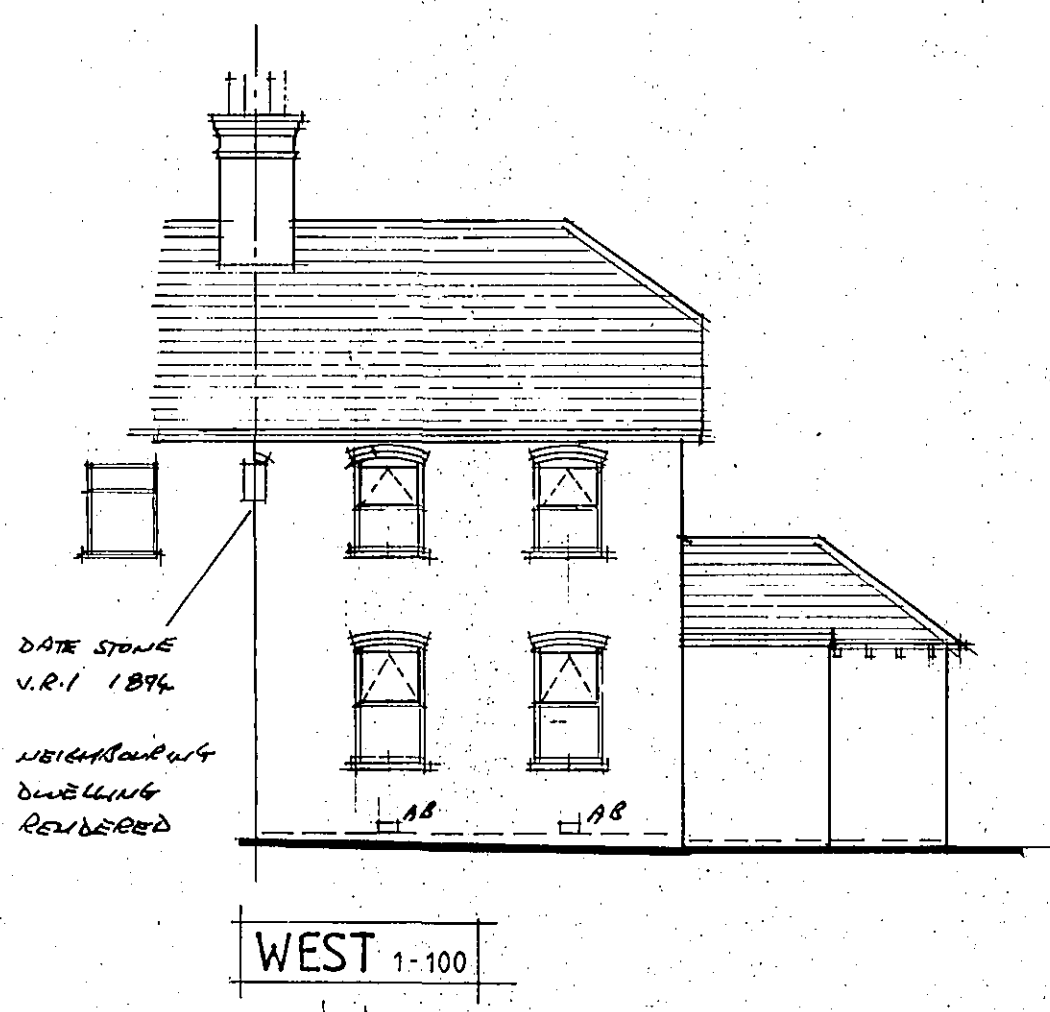

SHDC
Planning & Development
- 8 JAN 2007
Ref: 0030107

DETERMINED PLAN

Contractor To Check All Dimensions On Site Before Work Commences.				
Rev.	Date.	Init.	Revision Details.	
R. BOOR DRAUGHTSMAN 26 Fensgate Moulton Chapel Spalding Lincolnshire PE12 0XL Phone & Fax: 01406 380279				
Project. MR & MRS C. GOODACRE. 4 VICKERS FARM, WASHWAY ROAD, HOLBEACH. PROPOSED ALTERATIONS & EXTENSION.				
Drawing. PLAN AS EXISTING				
Scale. AS SHOWN			Drawing No. 3277 -1	
Drawn.				
Date. OCT 2006			Rev.	