
(REF DH)

SITE LOCATION DRAWING: 001 DATE 17-01-2012

SCALE 1:1250 No 12 MILL MARSH RD OUTLINED IN RED

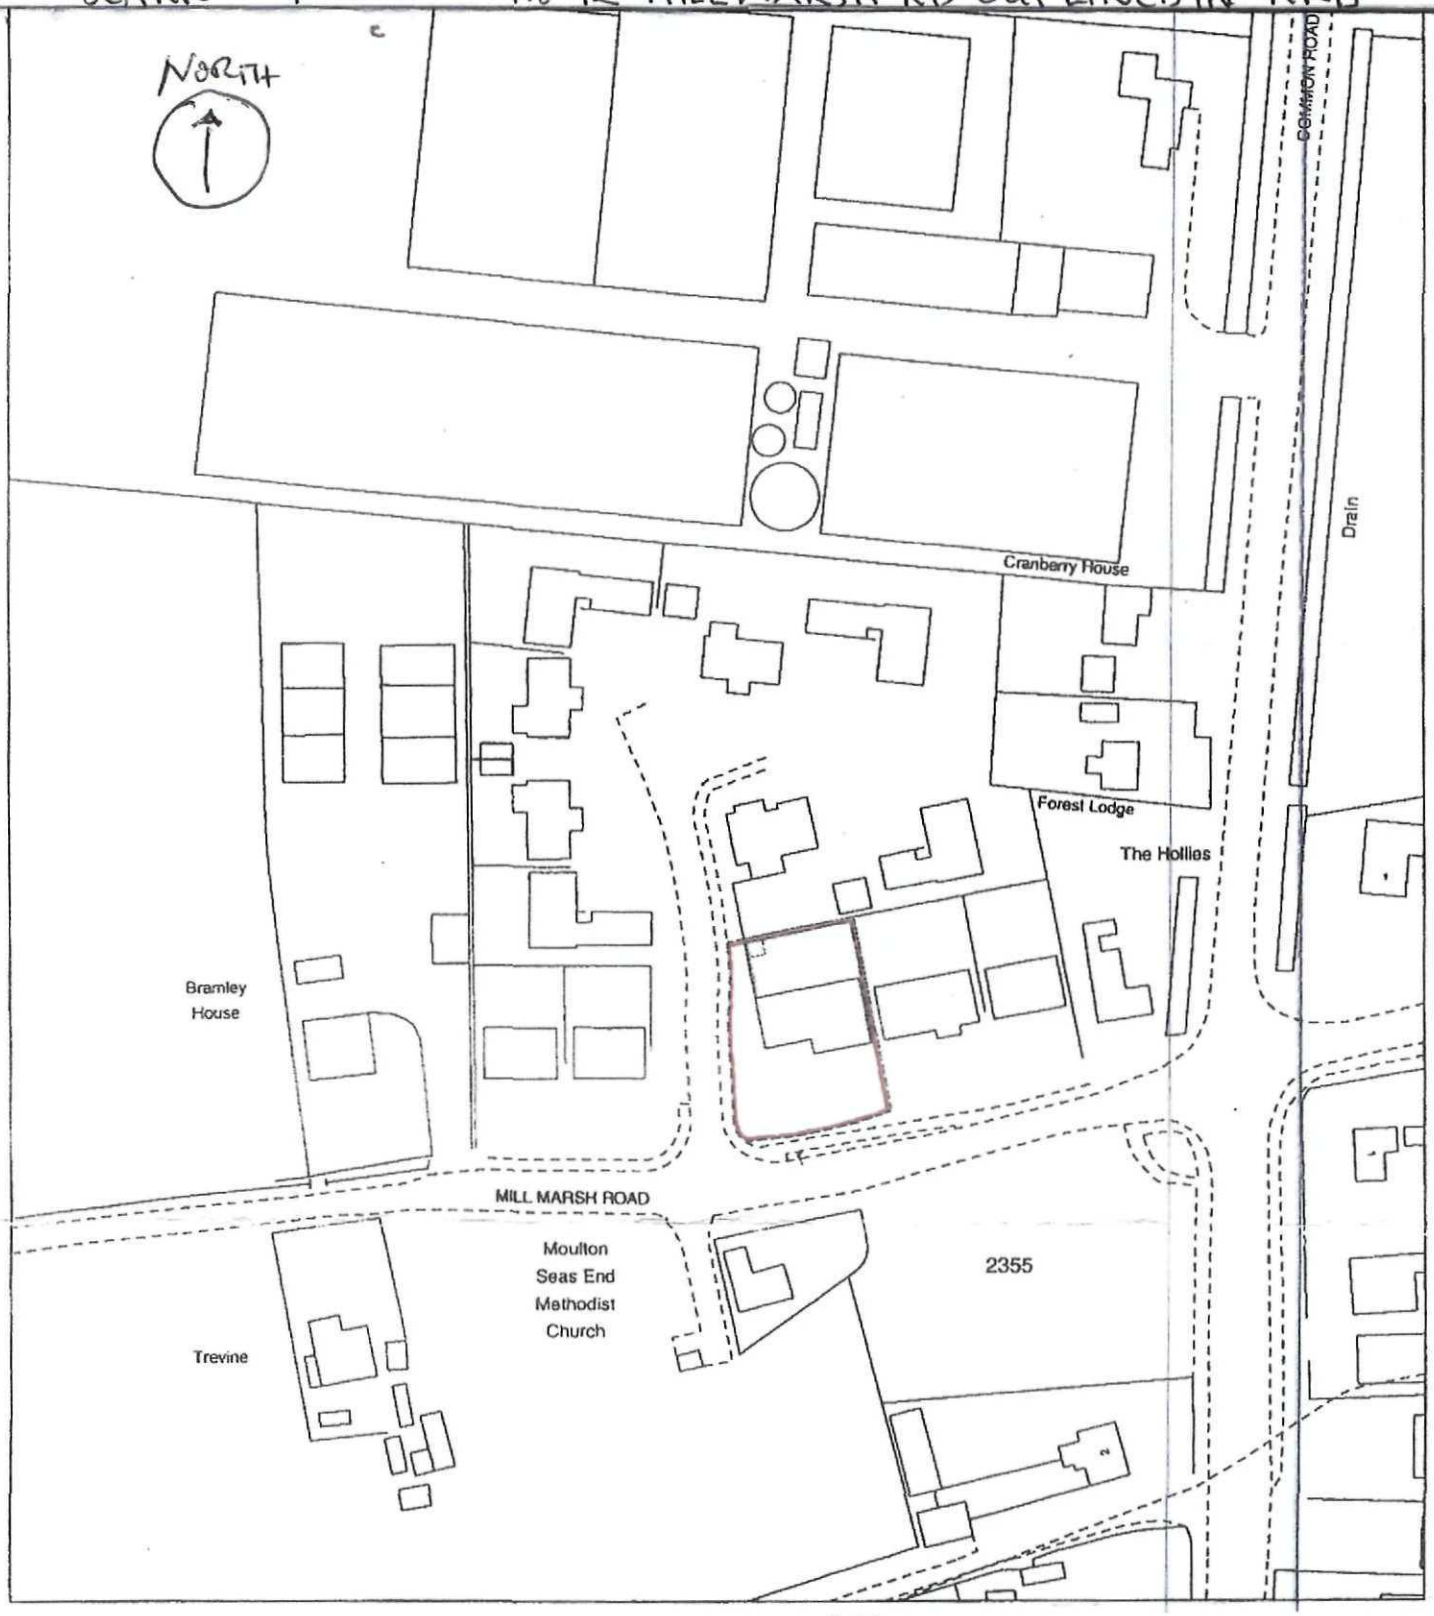

SHDC
PLANNING & DEVELOPMENT
18 JAN 2012
Ref. 0036-12