
PROPOSED BLOCK PLAN (REF DH)

DRAWING 002 DATE 17-1-2012

SCALE 1" : 200

12, MILL MARSH RD
MOULTON SEAS END

EXISTING HEDGE TO BE REMOVED POINT H1

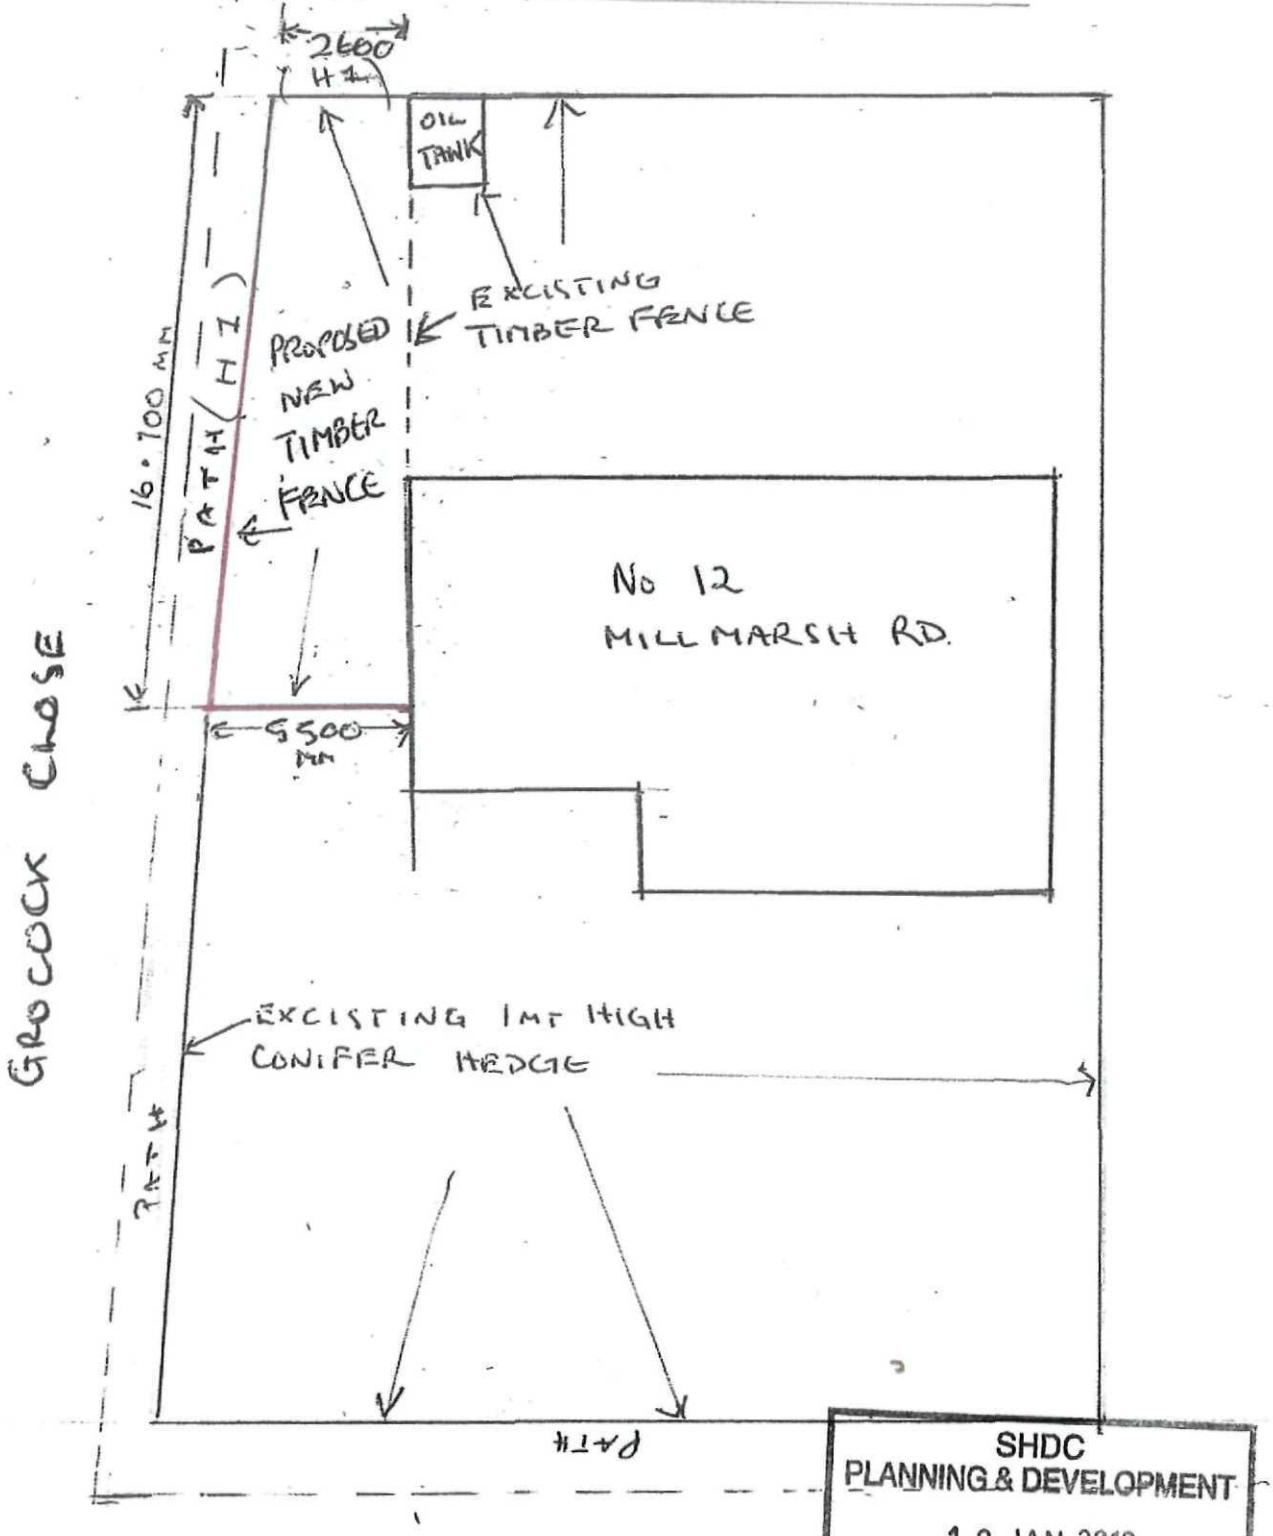

SHDC
PLANNING & DEVELOPMENT
18 JAN 2012
Ref. 0036-12