
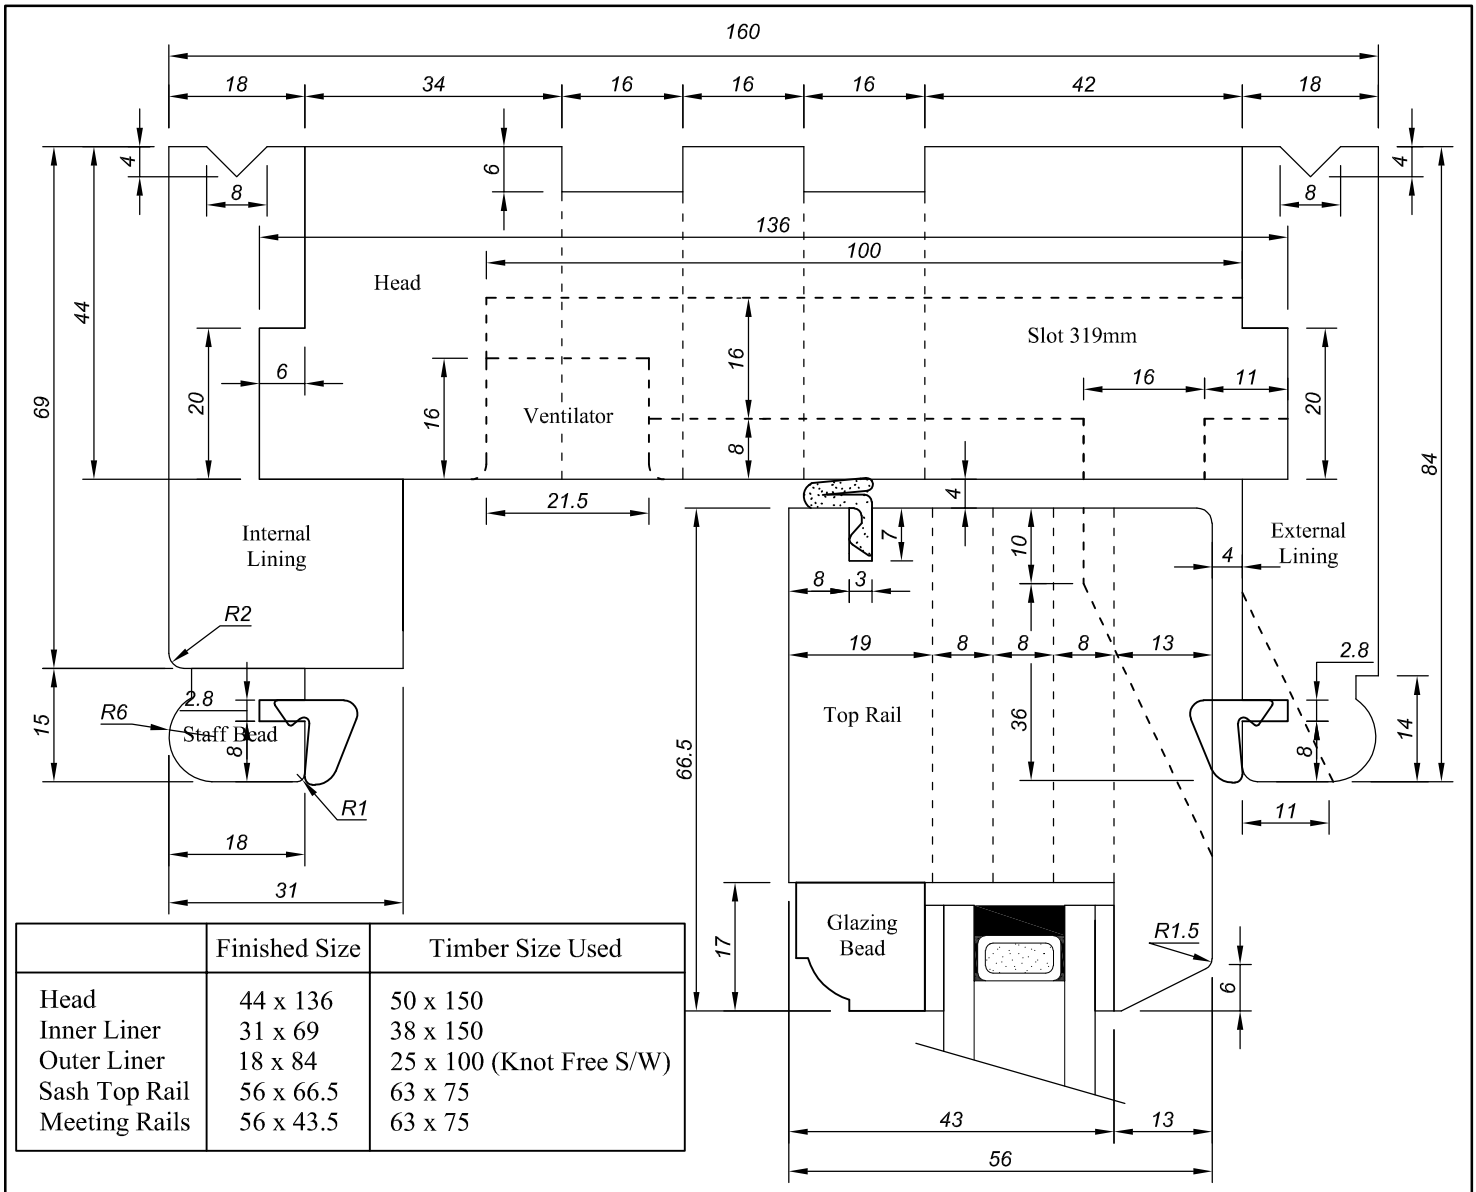


	Finished Size	Timber Size Used
Head	44 x 136	50 x 150
Inner Liner	31 x 69	38 x 150
Outer Liner	18 x 84	25 x 100 (Knot Free S/W)
Sash Top Rail	56 x 66.5	63 x 75
Meeting Rails	56 x 43.5	63 x 75

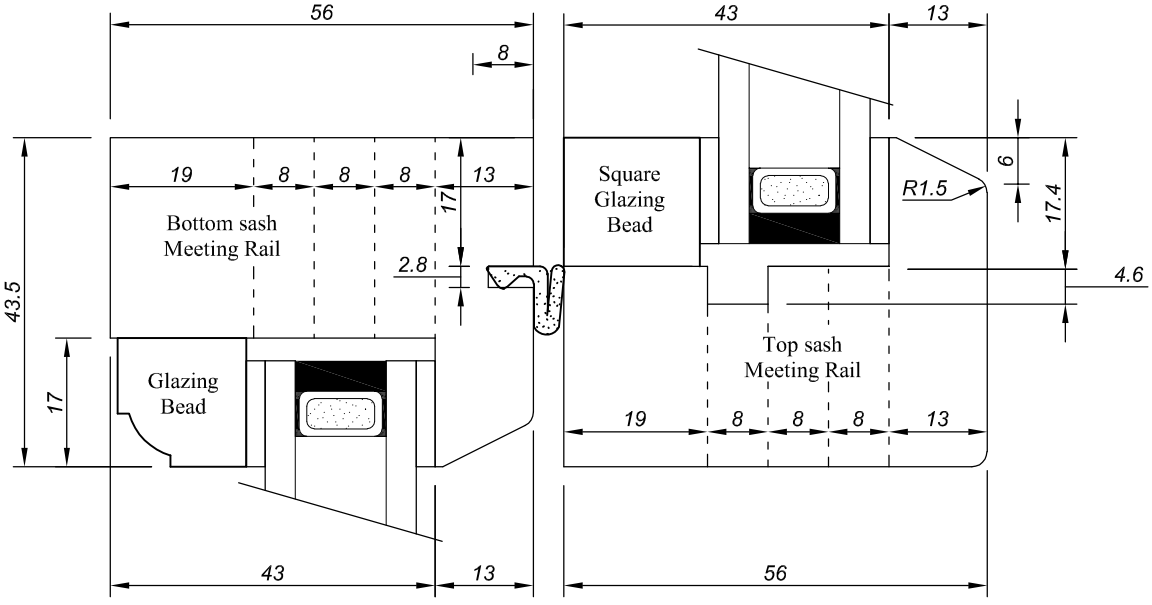

Dimensions denote sizes after sanding

Modifications			
Issue No.	Description	By	Date
a	Timber Size Chart Added.	RGT	21/03/11
b	Drain / Vent Groove Moved.	RGT	30/06/11
c	Weatherseal Changed and added to Linings and Meeting Rails.	DAM	24/11/2011
d	Weatherseal removed from top sash meeting rail.	RGT	21/03/2014
e	Changed Meeting rail W/seal to Aquamac 21	DAM	21/10/2016

Benlowe
Quality at the Cutting Edge
Park Road, Ratby,
Leicestershire,
LE6 0JL
Tel: 0116 239 5353
www.benlowe.co.uk

Title: "Chatsworth II" Head Section

Drawing No: C2-1	Revision: E
Scale: 1:1	Date: 22:02:11
Drawn By: RGT	Checked: