


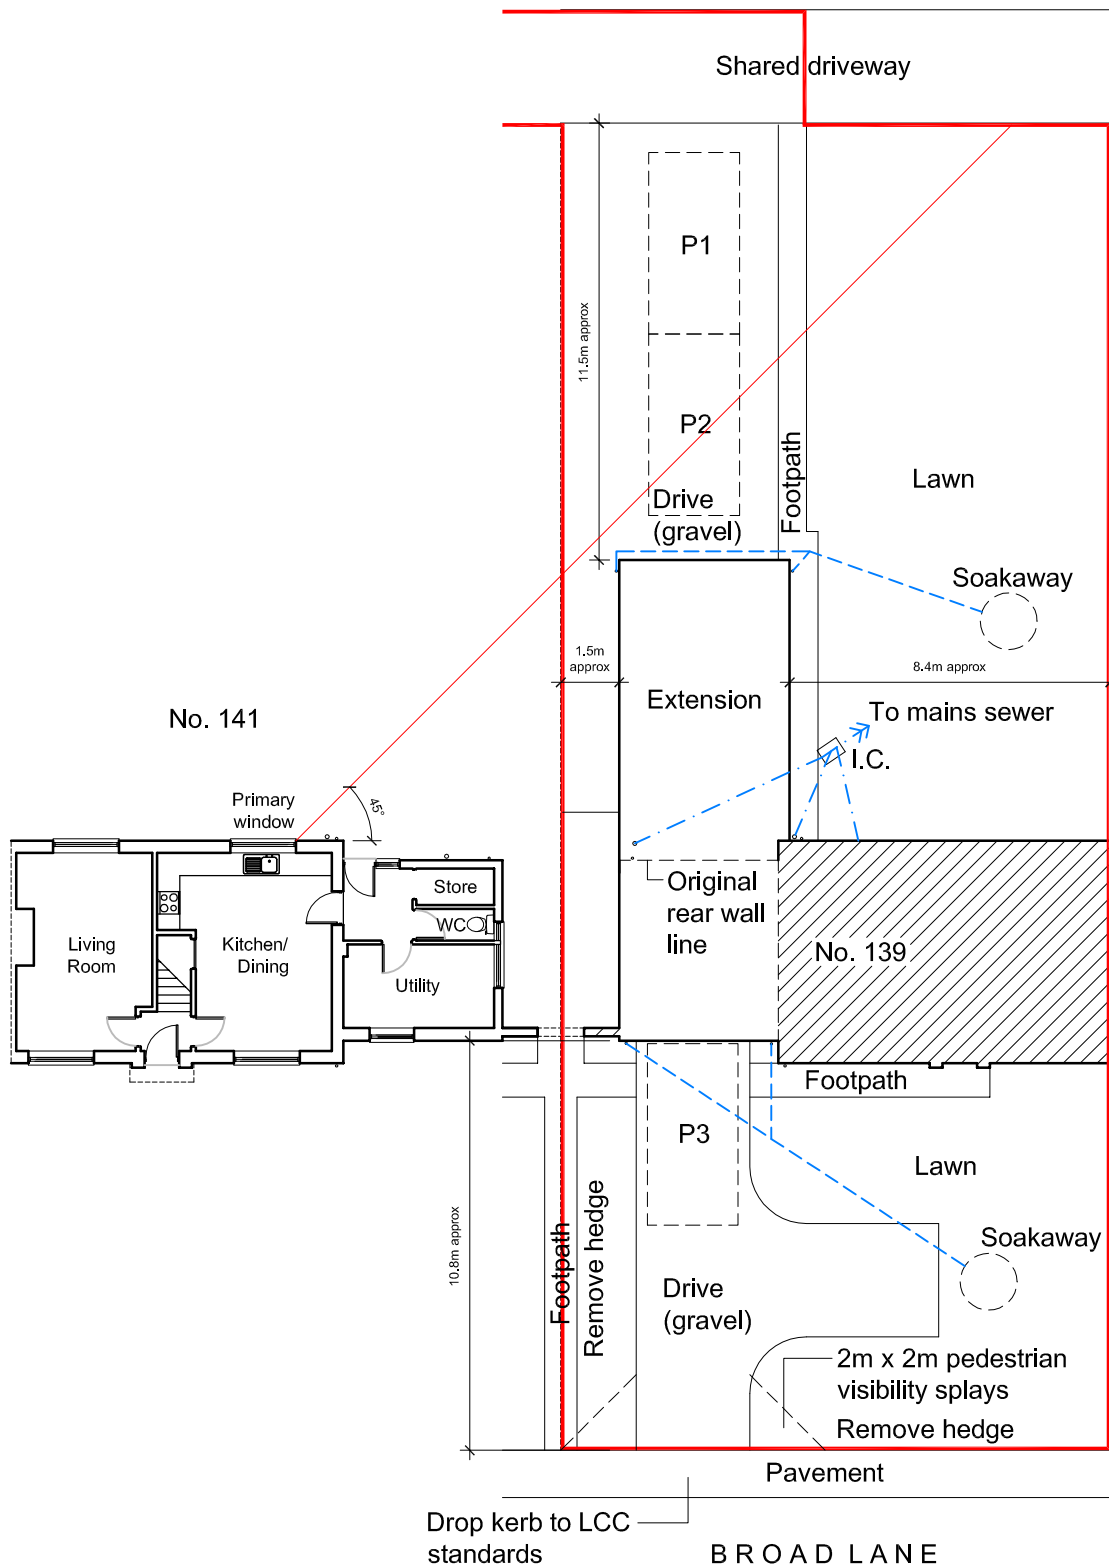

Site Plan (1:200)

