

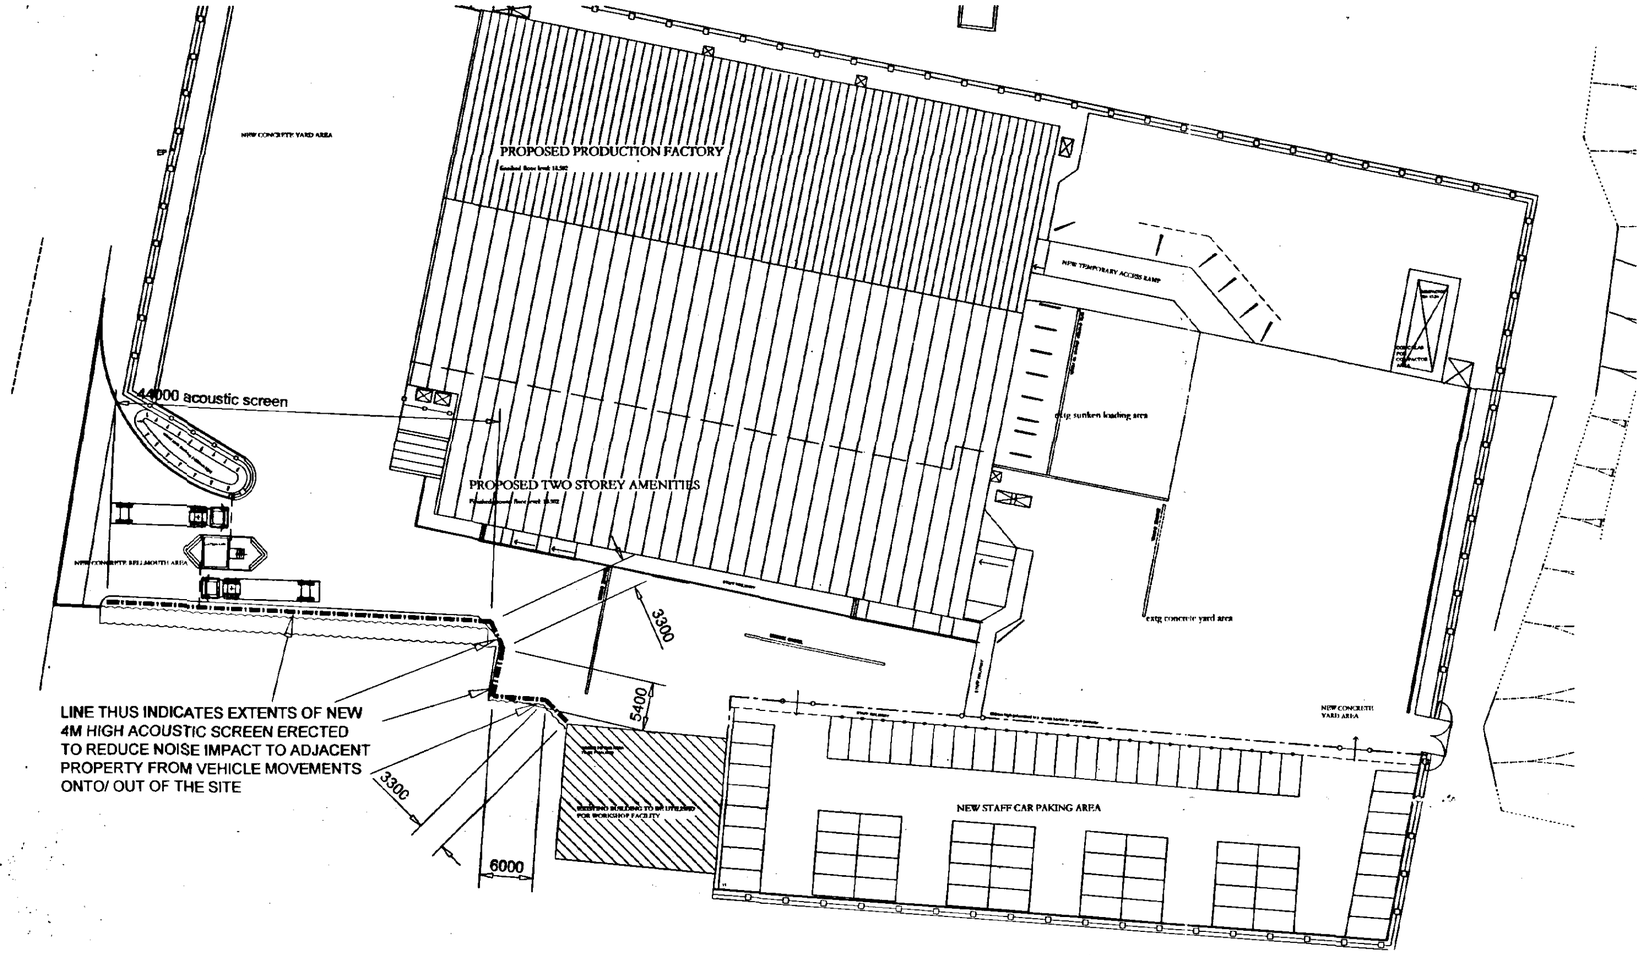


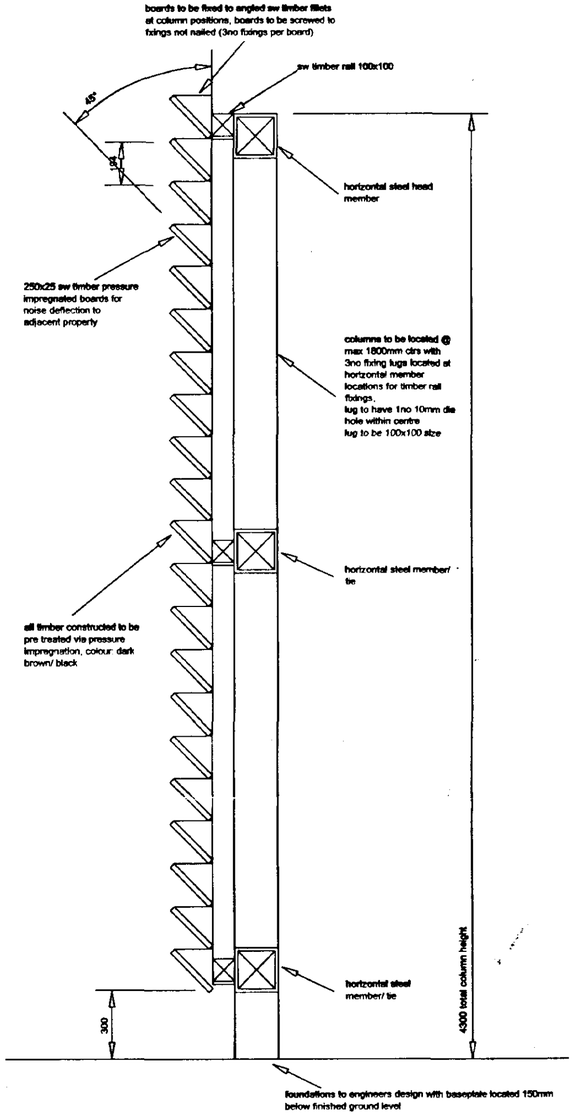

SECTION THRO ACOUSTIC SCREEN AREA

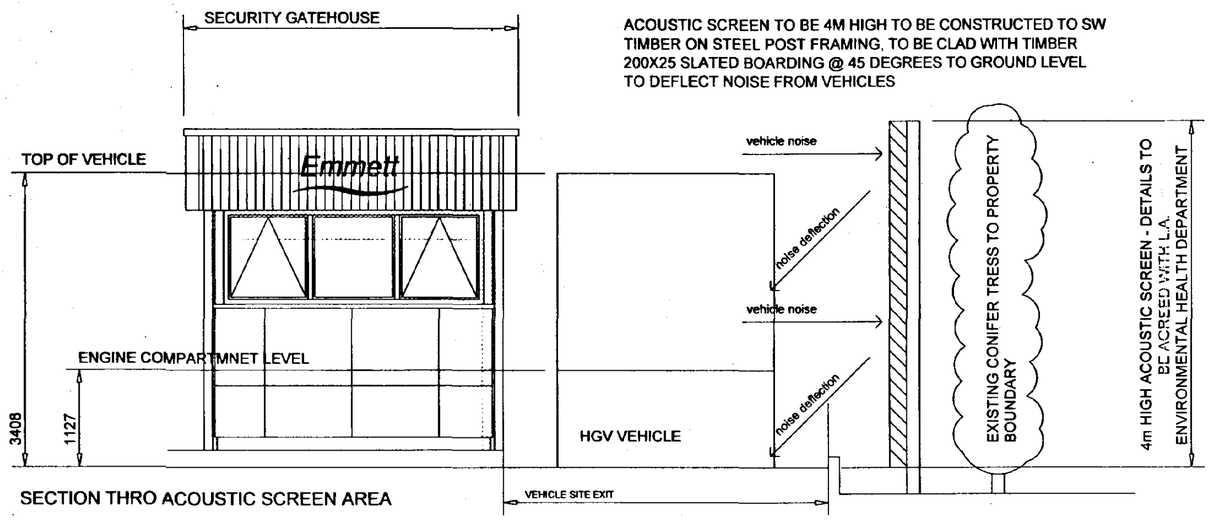

SECTION THRO ACOUSTIC SCREEN AREA

SHDC
Planning & Development
17 JAN 2003
Ref 0045/03

DETERMINED PLAN

A 14.02.2003 construction detail & wall extents added

EMMETT (UK) LTD -
WASHWAY ROAD - FOSDYKE
FACTORY REBUILD - ACOUSTIC FENCE

Scale: 1:500, 1:50 Date: DEC 2002 Drg. No.: 01-124-78A

F J C FOOD PROJECTS