


OPENING 2



2100 mm

2020 mm

OPENING 3

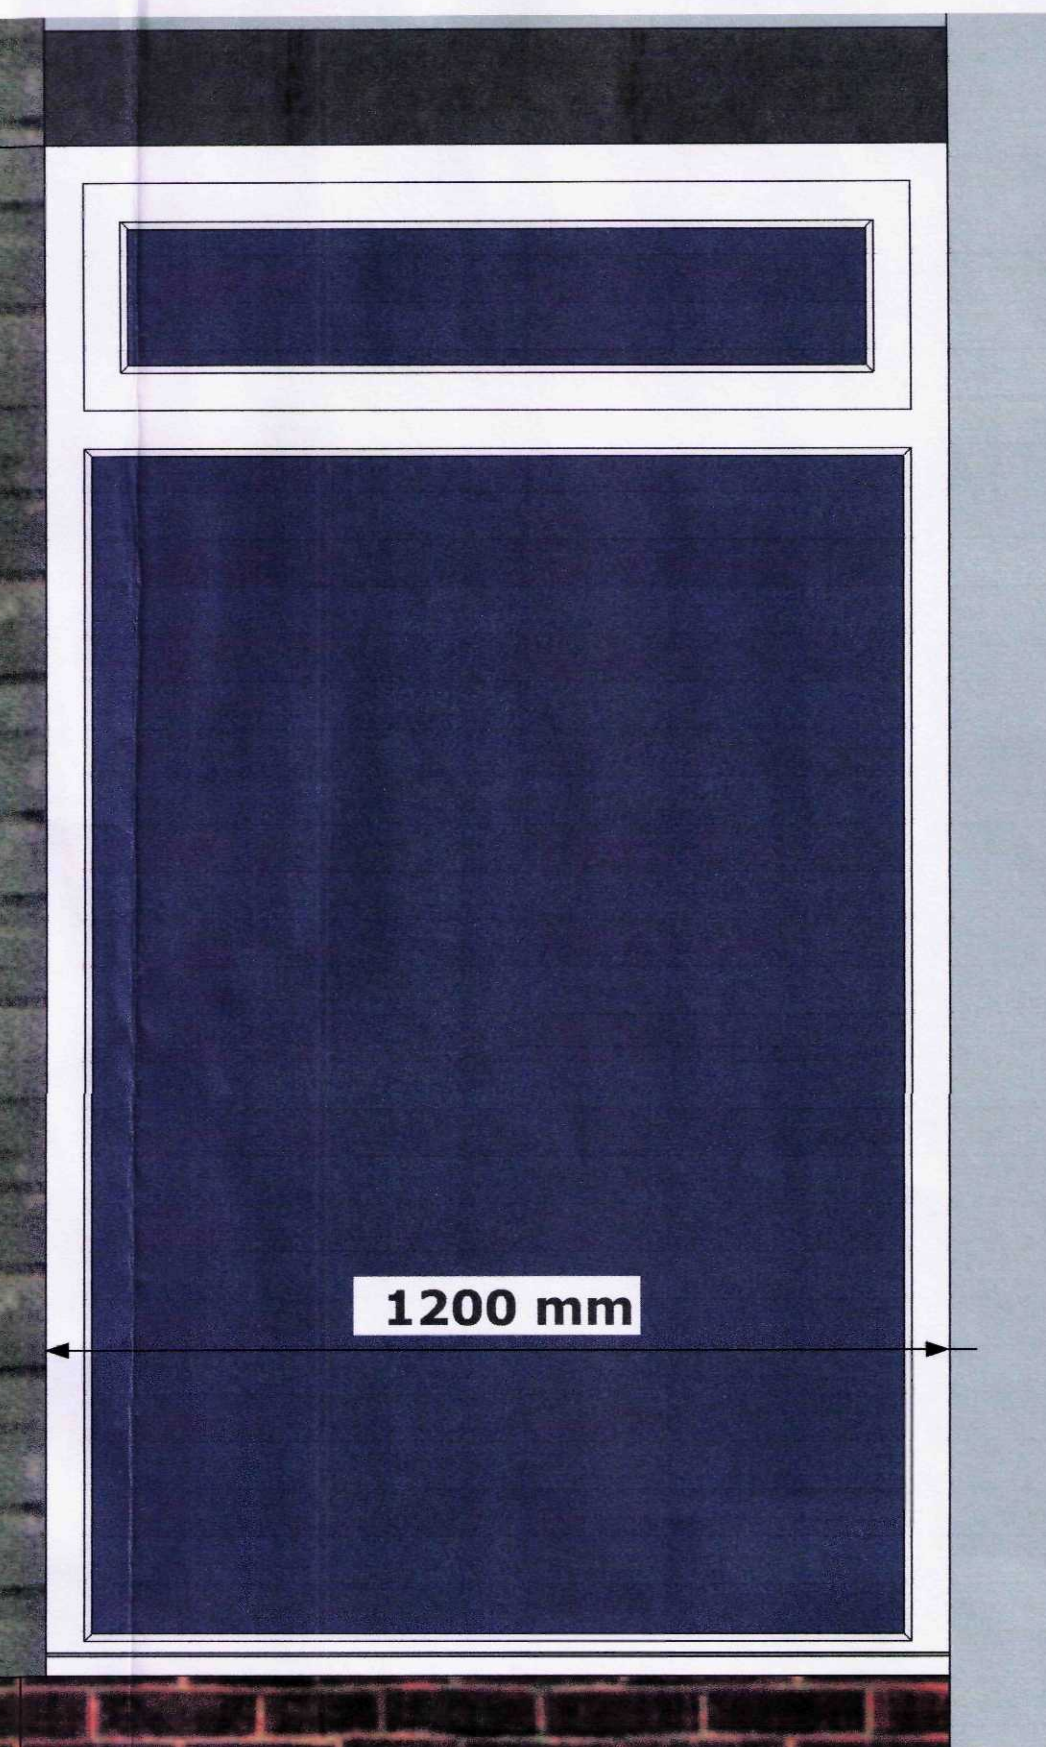

1200 mm

OPENING 1



2100 mm

3500 mm

SHDC
Planning & Development
23 JAN 2012
Ref: 0052-12

GR MERCHANT LTD.

4 WRIGHTS MEWS 12A PARK ROAD HOLBEACH SPALDING Lincs PE12 7EE

TEL 01406 490800 FAX 01406 425744 E-MAIL gr.merchant@btconnect.com

PROJECT PROPOSED EXTENSION & ALTERATIONS ON THE CHAPEL
MILL MARSH ROAD MOULTON SEAS END

CLIENT MR J STAMP & MS B HUNT

DRAWING ENLARGED JOINERY DETAILS

JOB REF 2210/11 DRAWING NO 04 DATE MAR 2011 DRAWN JPW