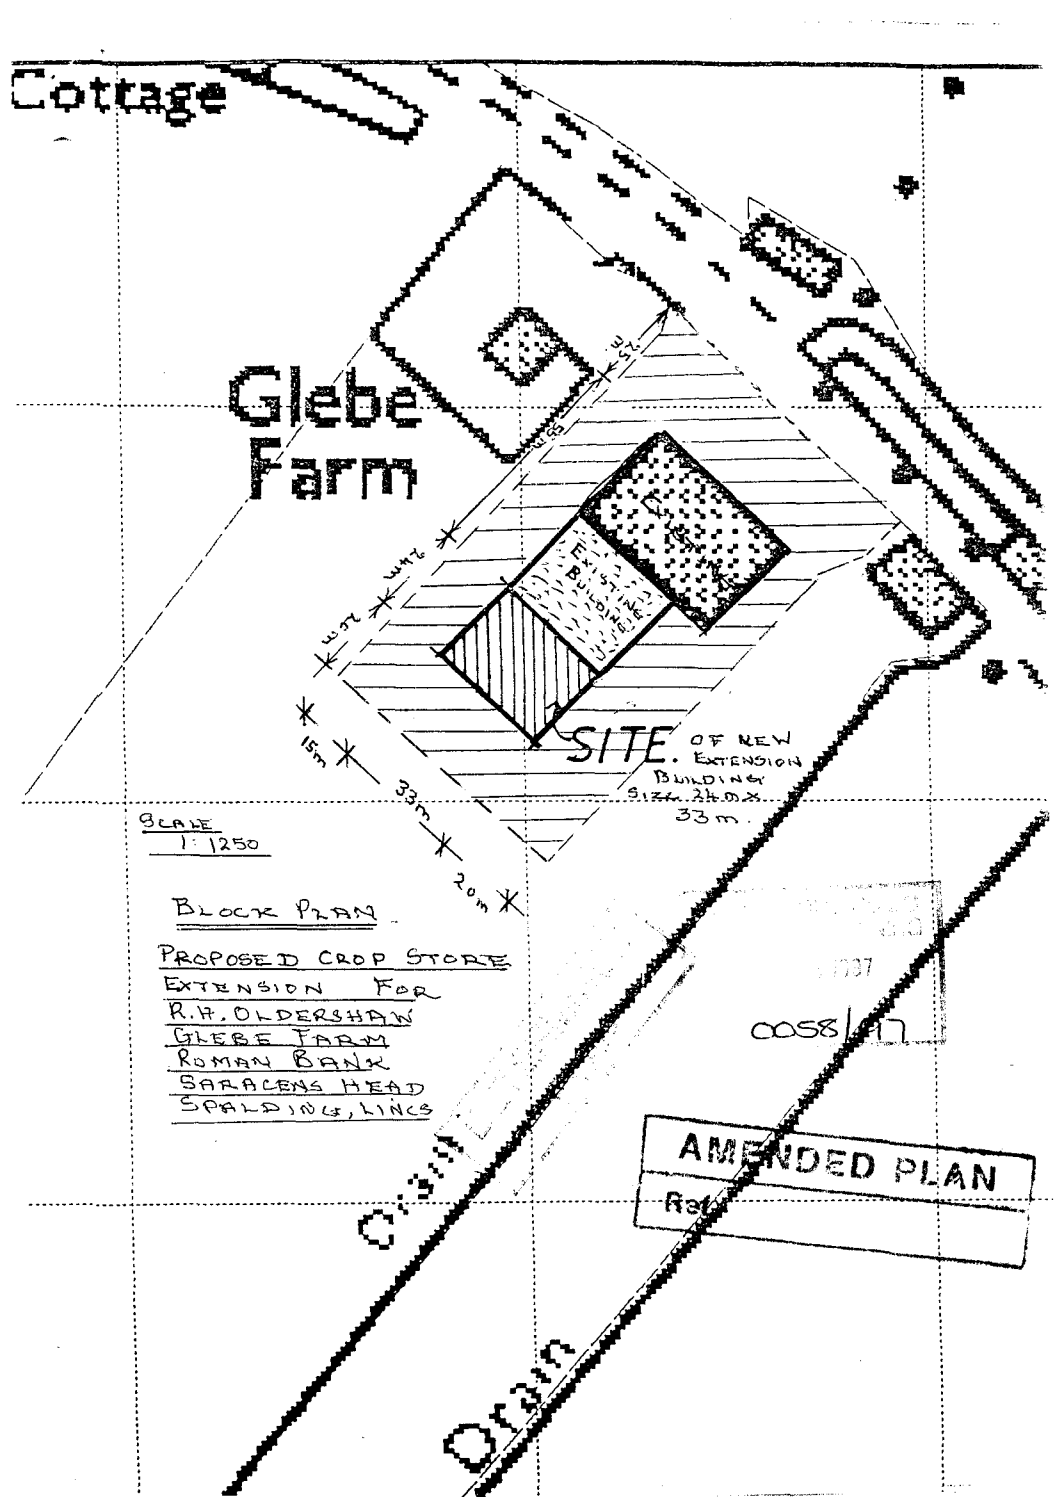
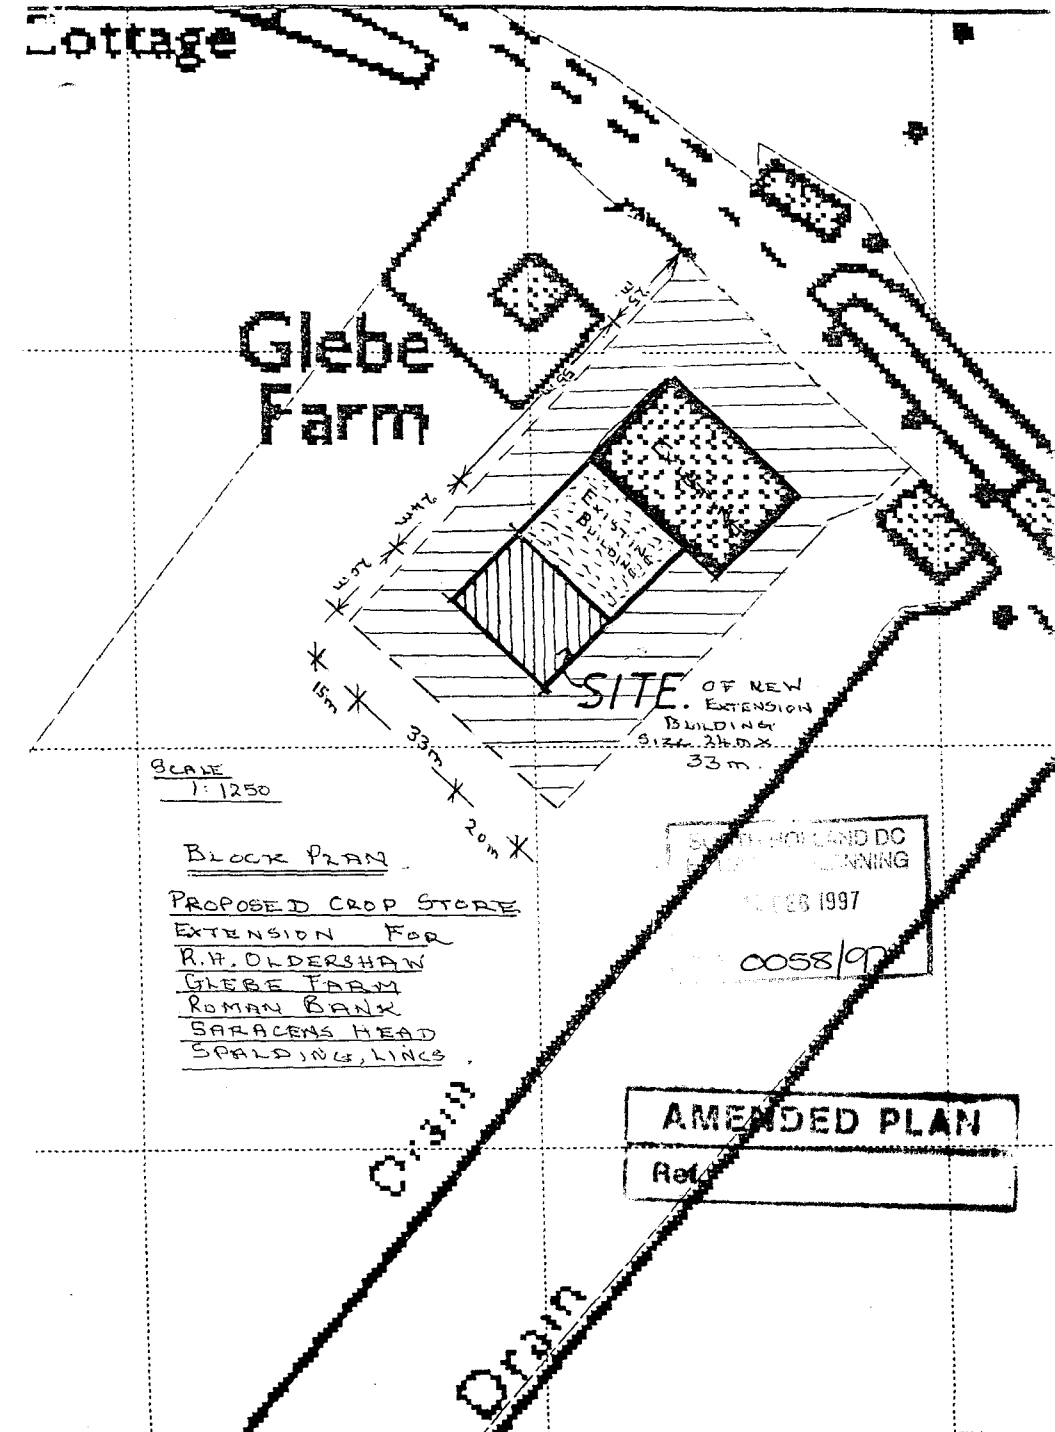

Cottage
Glebe Farm
EXISTING BUILDING
SITE OF NEW EXTENSION BUILDING SIZE 24.0M X 33 m
33m
15m
27m
24m
25m
SCALE 1:1250
BLOCK PLAN
PROPOSED CROP STORE EXTENSION FOR
R.A. OLDERSHAW
GLEBE FARM
ROMAN BANK
SARACENS HEAD
SPALDING, LINCS
AMENDED PLAN
Ref
Drain
Drain


Cottage
Glebe Farm
SITE OF NEW EXTENSION BUILDING Size 24.0m x 33m.
33m
15m
20m
SCALE 1:1250
BLOCK PLAN
PROPOSED CROP STORE EXTENSION FOR R.H. OLDERSHAW GLEBE FARM ROMAN BANK SARACENS HEAD SPALDING, LINCS
AMENDED PLAN
Ref
0058/97