
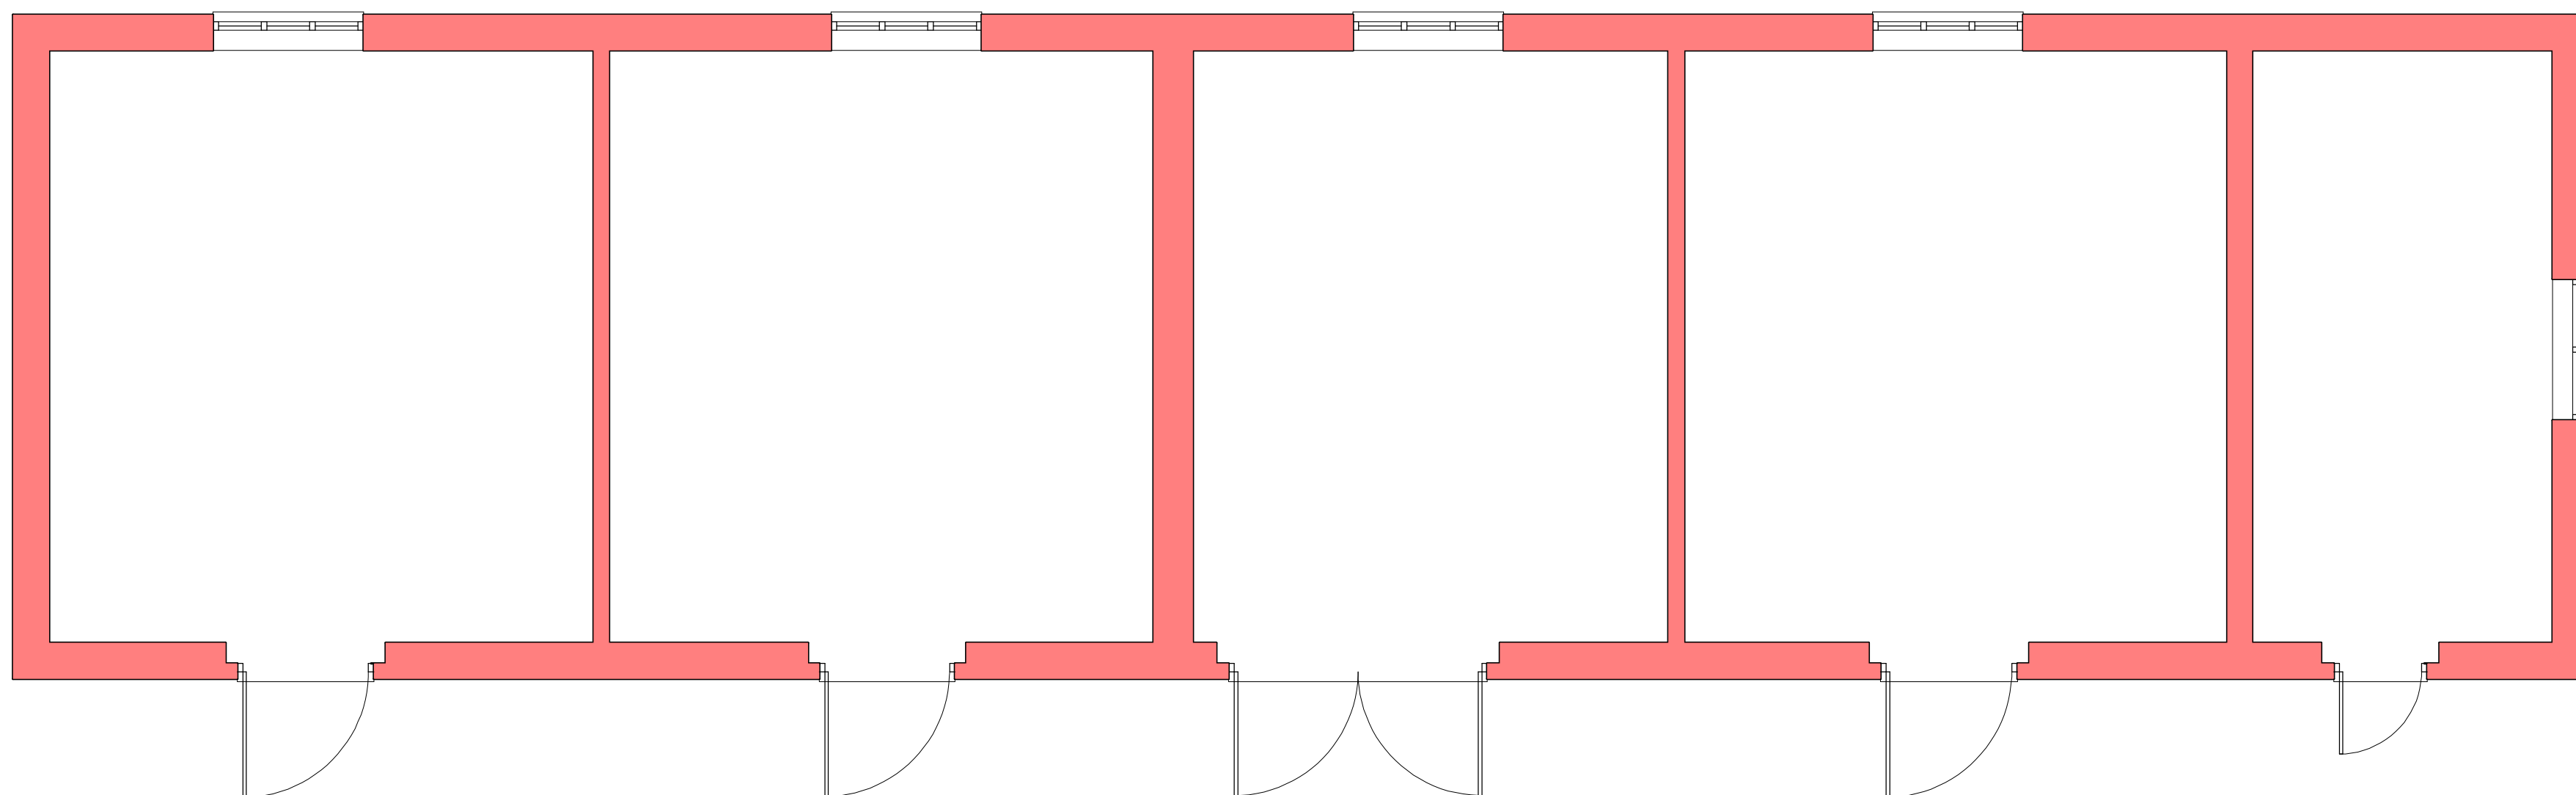


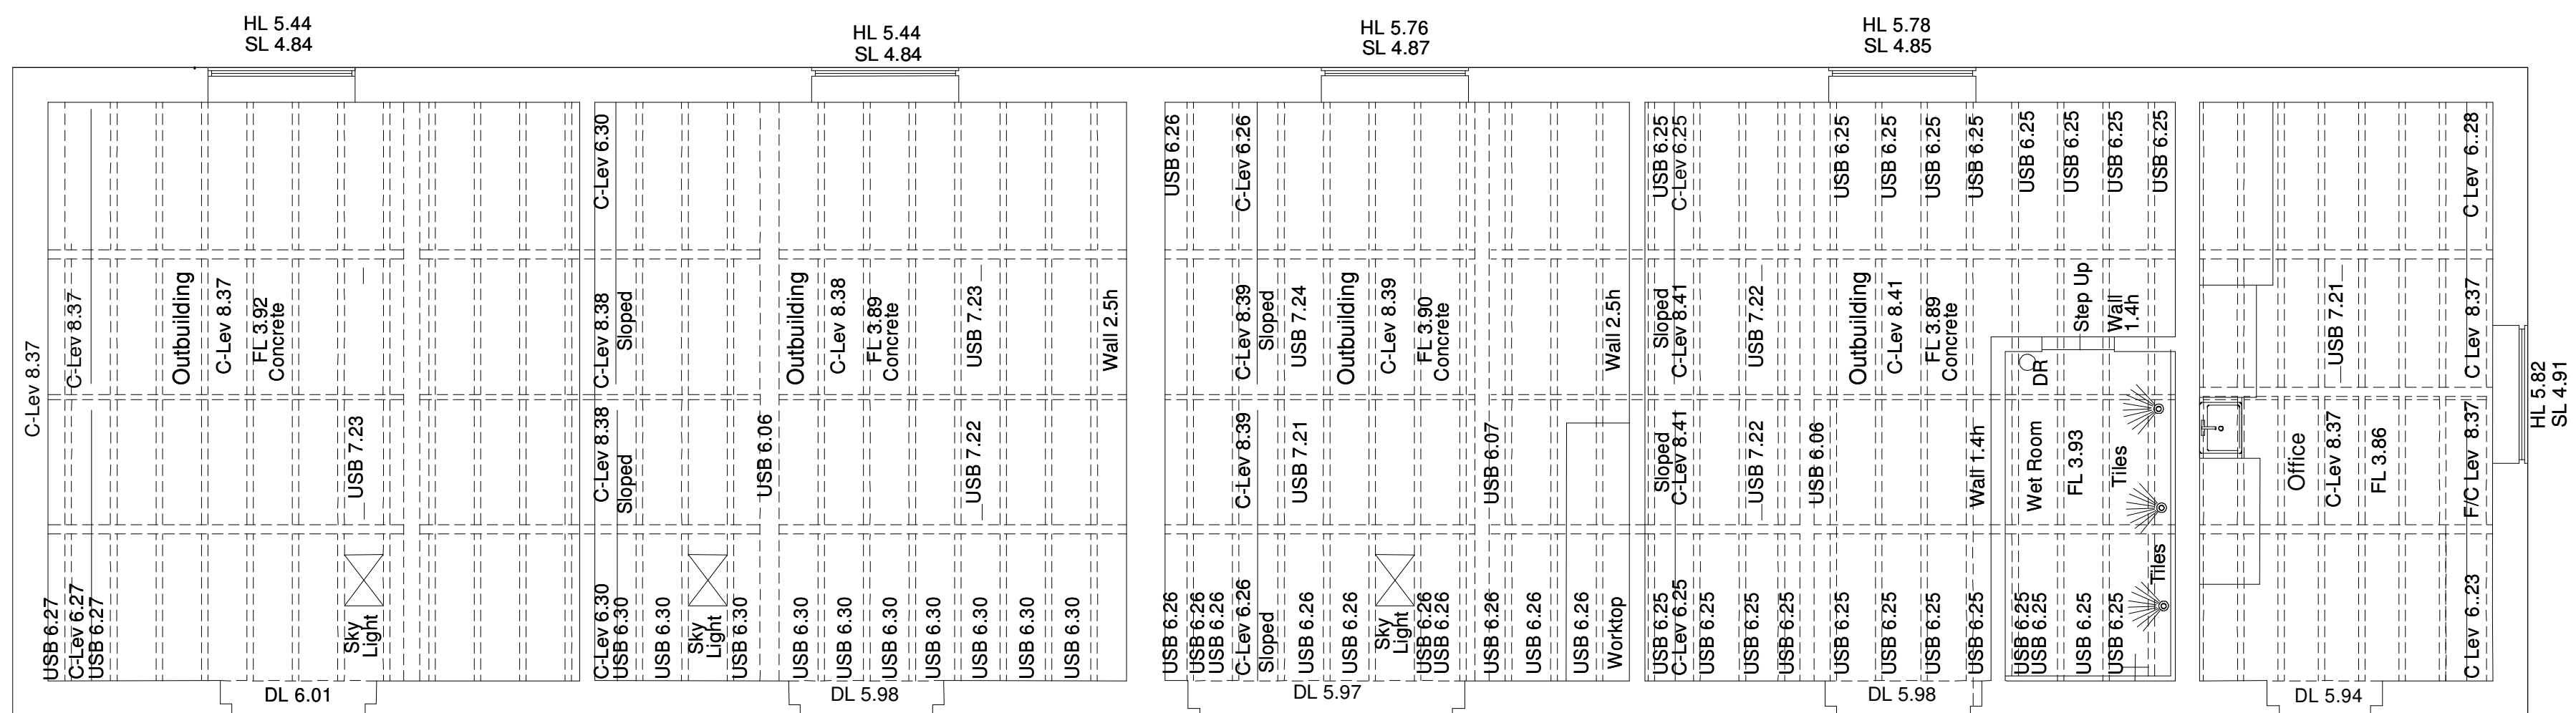

DO NOT SCALE

|                                                                                  |  |                                                 |  |               |  |                                                                       |  |                                                                                       |
|----------------------------------------------------------------------------------|--|-------------------------------------------------|--|---------------|--|-----------------------------------------------------------------------|--|---------------------------------------------------------------------------------------|
| CONTRACT DETAILS                                                                 |  | DRAWING TITLE                                   |  | SCALE 1:50    |  | 0 2                                                                   |  |  |
| Proposed Refurbishment Of Seas End Hall.<br>Moulton Seas End. Spalding. PE12 6LB |  | Existing Floor and Roof<br>Details Stable Block |  | DATE JAN 2025 |  | DRAWN BY S.Andrews                                                    |  |                                                                                       |
| For Hardy And Hughs Ltd                                                          |  |                                                 |  | JOB NO.       |  | PLOT NO.                                                              |  |                                                                                       |
|                                                                                  |  |                                                 |  | SHEET NO.     |  | REV                                                                   |  |                                                                                       |
|                                                                                  |  |                                                 |  | EX/SB/001     |  |                                                                       |  |                                                                                       |
|                                                                                  |  |                                                 |  |               |  | Tele No. 07713003441<br>E-mail: shayne@designandarchitectureltd.co.uk |  |                                                                                       |