

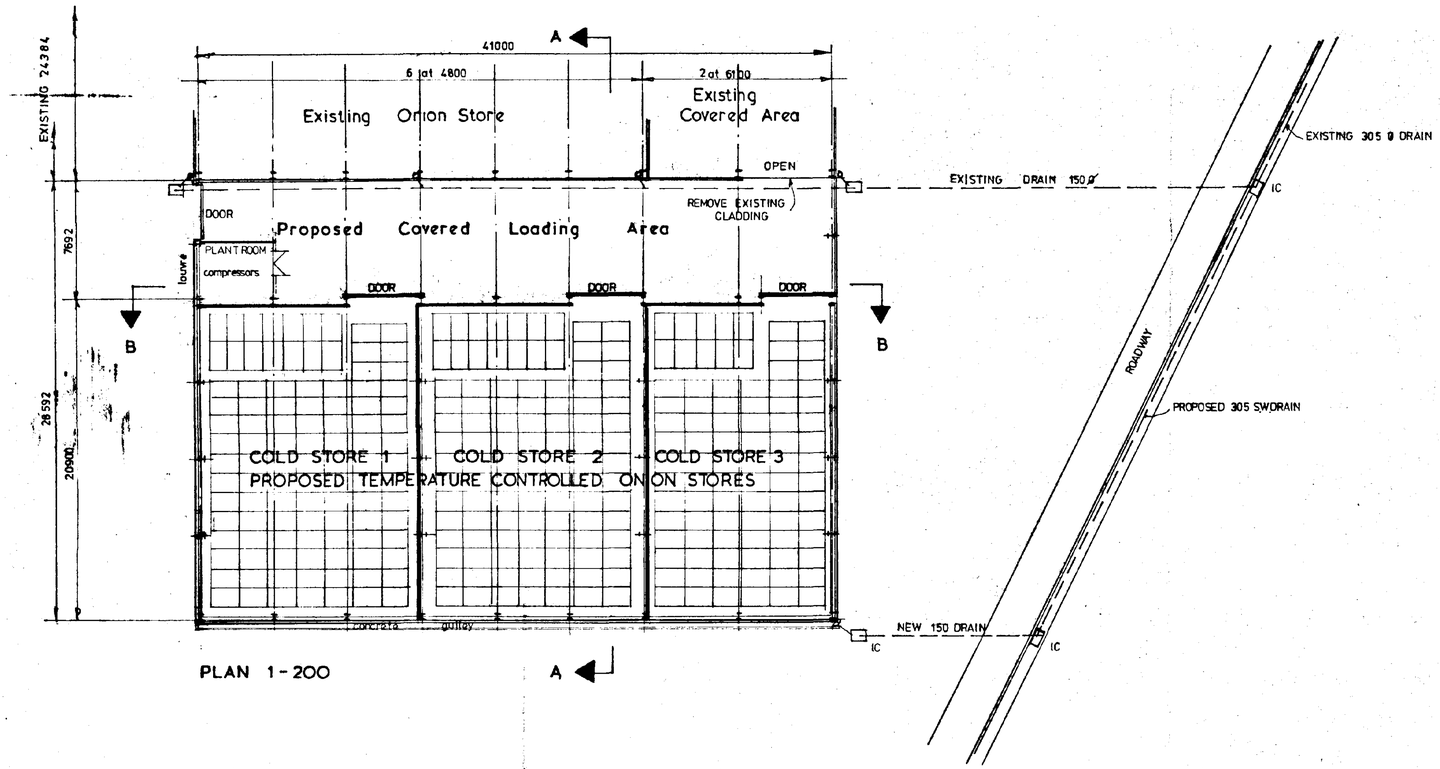



PLAN 1-200

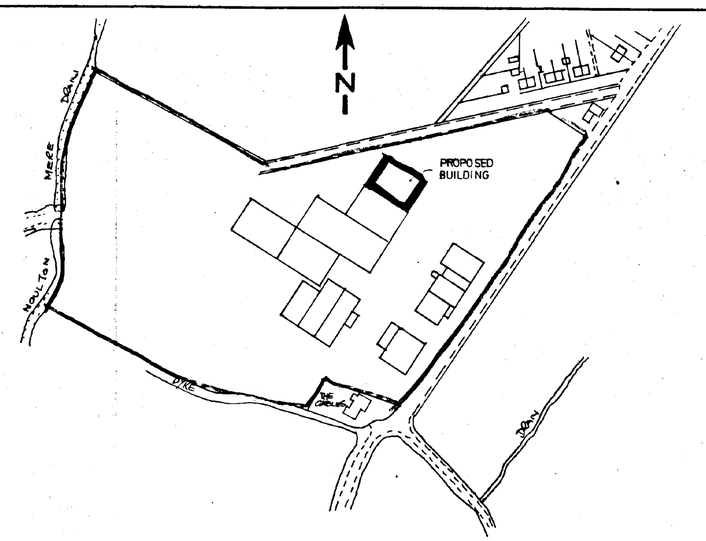


LOCATION PLAN 1 – 2500

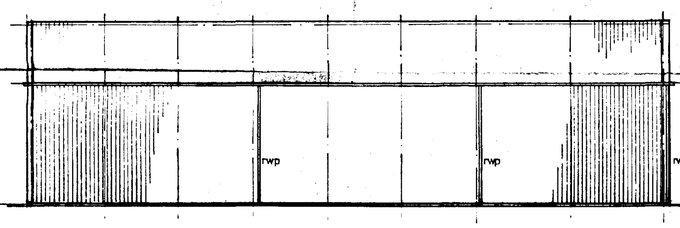

NORTH EAST ELEVATION

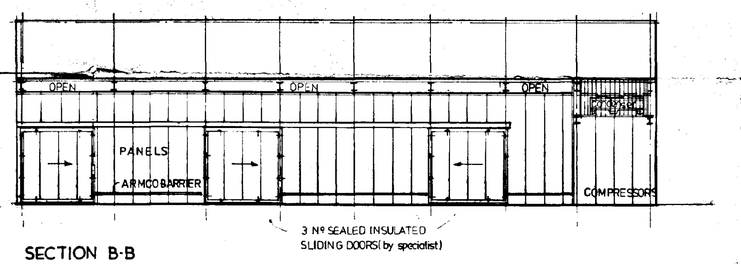


SECTION B-B

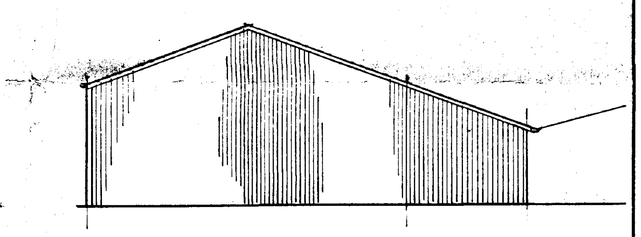

NORTH WEST ELEVATION

existing

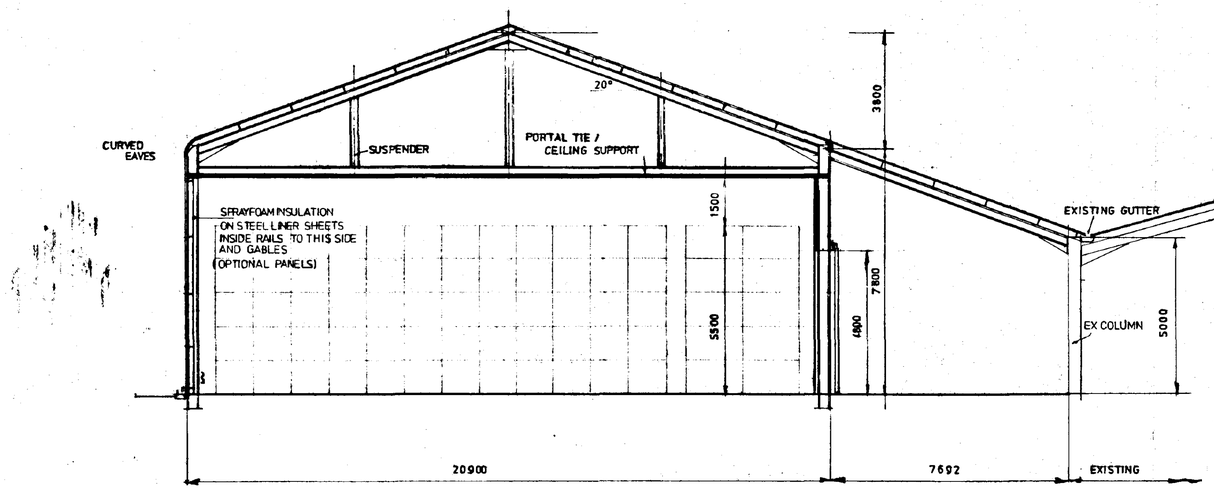


SECTION A-A 1-100

ROOF CLADDING
NATURAL GREY
PROFILE 6 FIBRE CEMENT SHEETS

VERTICAL CLADDING
NATURAL GREY
PROFILE 6 FIBRE CEMENT SHEETS TO GABLES AND NORTH EAST ELEVATION ONLY


INSULATION
GABLE WALLS AND NORTH EAST WALL
75mm SPRAYFOAM ON STEEL LINER SHEETS-INSIDE RAILS UP TO CEILING HEIGHT

CEILING, WALL BB & PARTITIONS.
COMPOSITE PANELS BY SPECIALIST
OPTION – PANELS TO GABLE WALLS AND NORTH EAST WALL

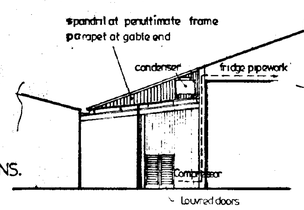

SECTION THROUGH PLANT ROOM

existing

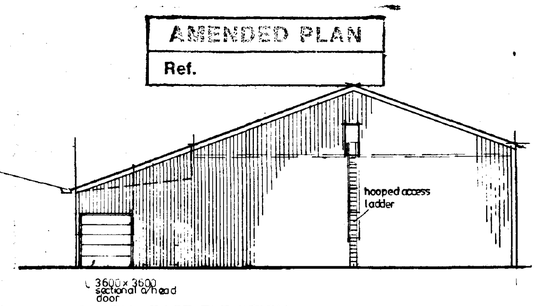

SOUTH EAST ELEVATION

AMENDED PLAN
Ref.

SOUTH HOLLAND D.C.
PLAN DEPT.
16 FEB 1995
REF. S/95a/95

DETERMINED PLAN

NOTES	PROPOSED COLD STORE & LOADING AREA	DAVID O'CONNOR AND ASSOCIATES
A STORES 1 & 2 OPP HAND, PLANT ROOM ALTERED, VERTICAL CLADDING MATERIAL CHANGED, JAC 2/95	OLDERSHAWS OF MOULTON, LONG LANE MOULTON SPALDING LINCS	PARK HOUSE DRAINSIDE SOUTH KIRTON BOSTON LINCS PE20 1PZ 0205 723414
	Scale 1 – 100 & 1 – 200 JAC	20.1.95. 249/1A