




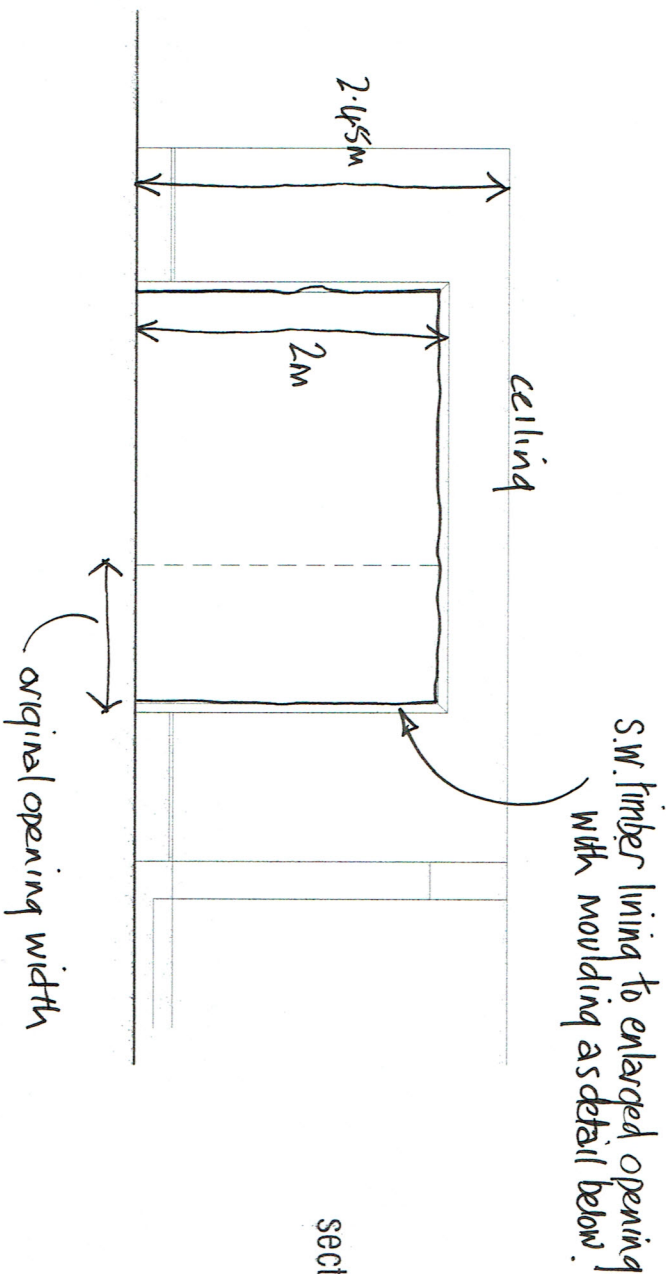

elevation onto internal wall 1:50 scale

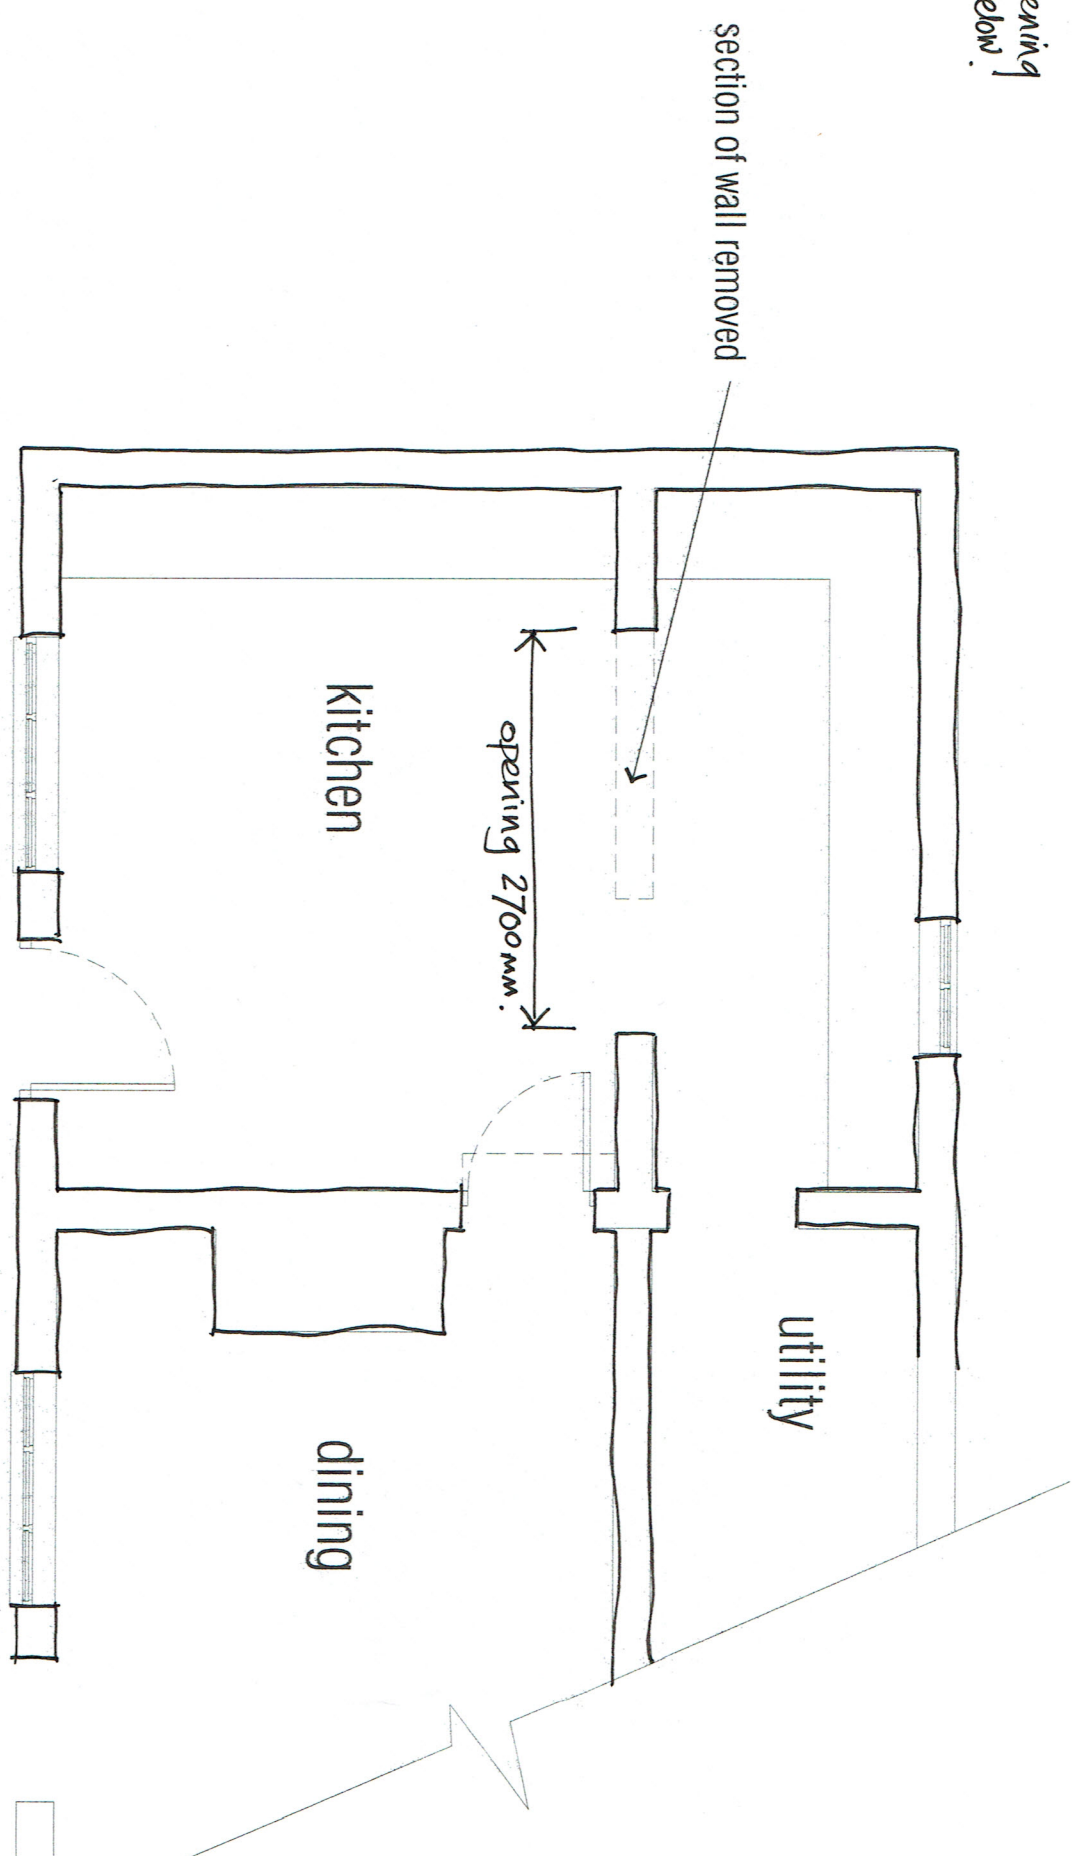

floor layout 1:50 scale

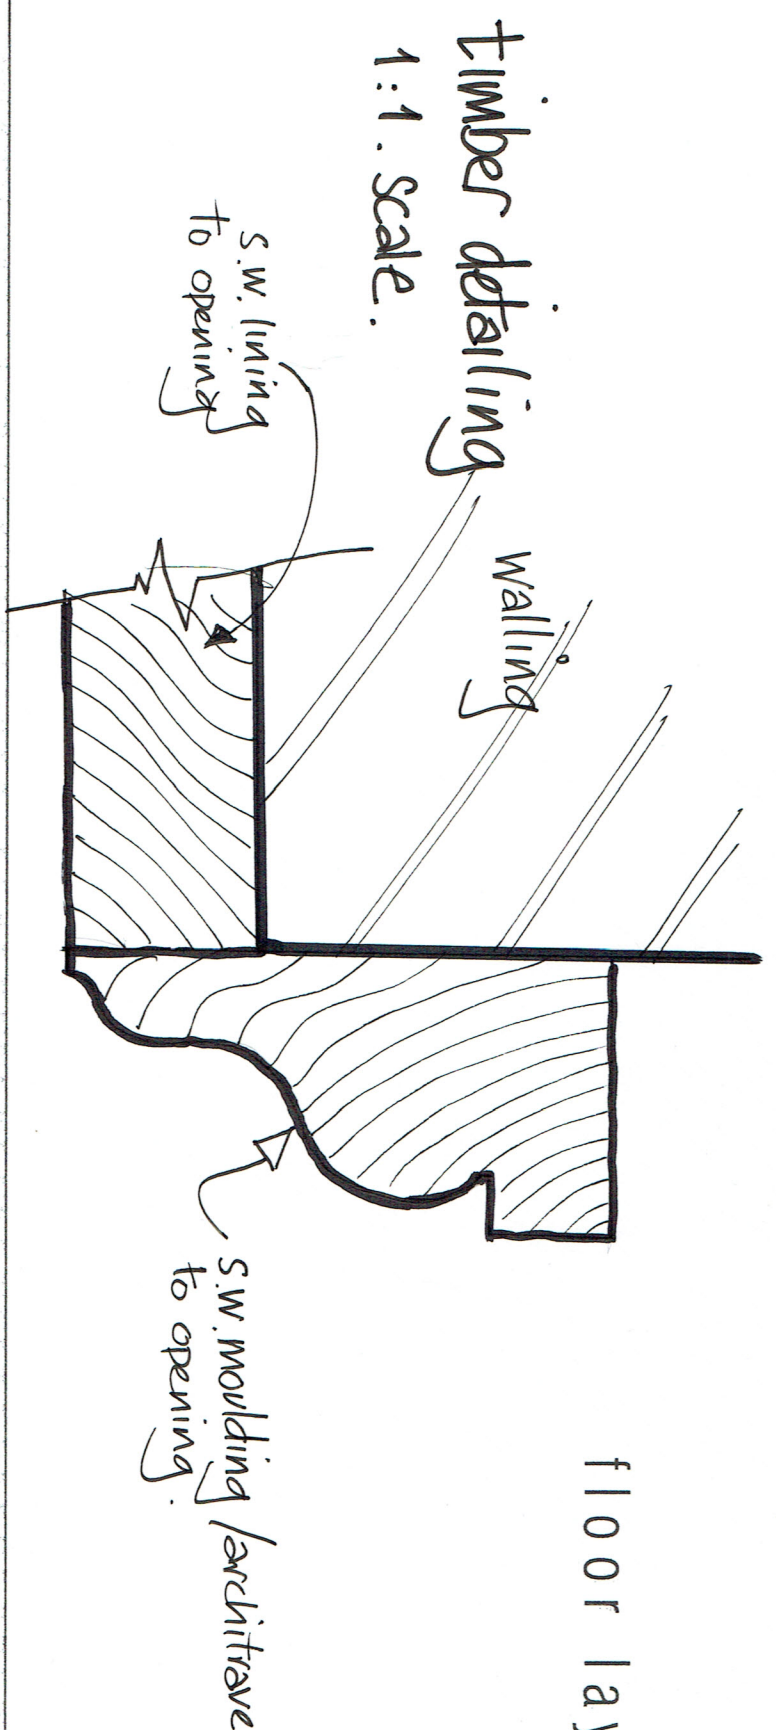

timber detailing
1:1. scale.