
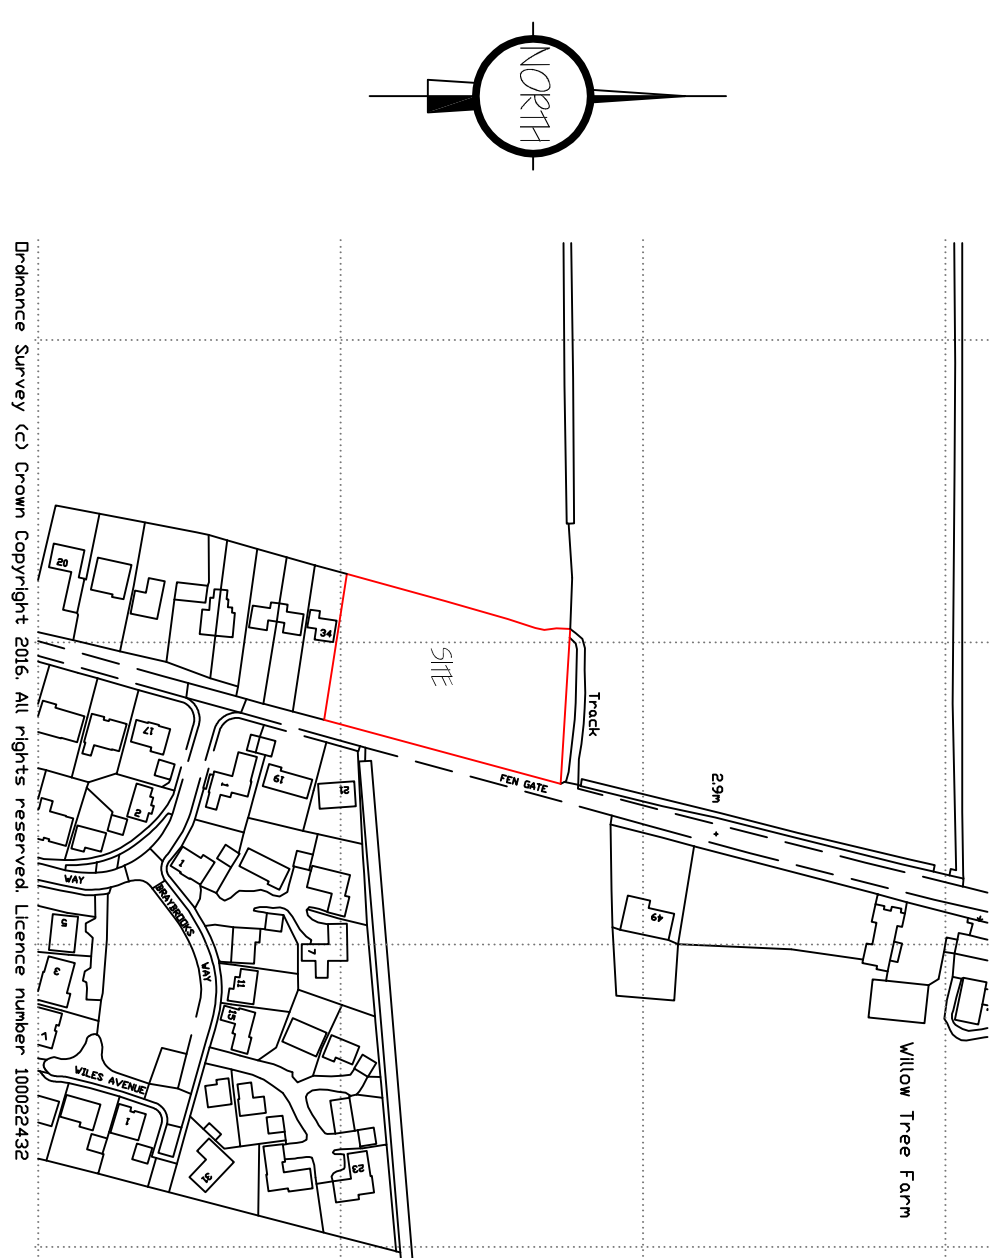


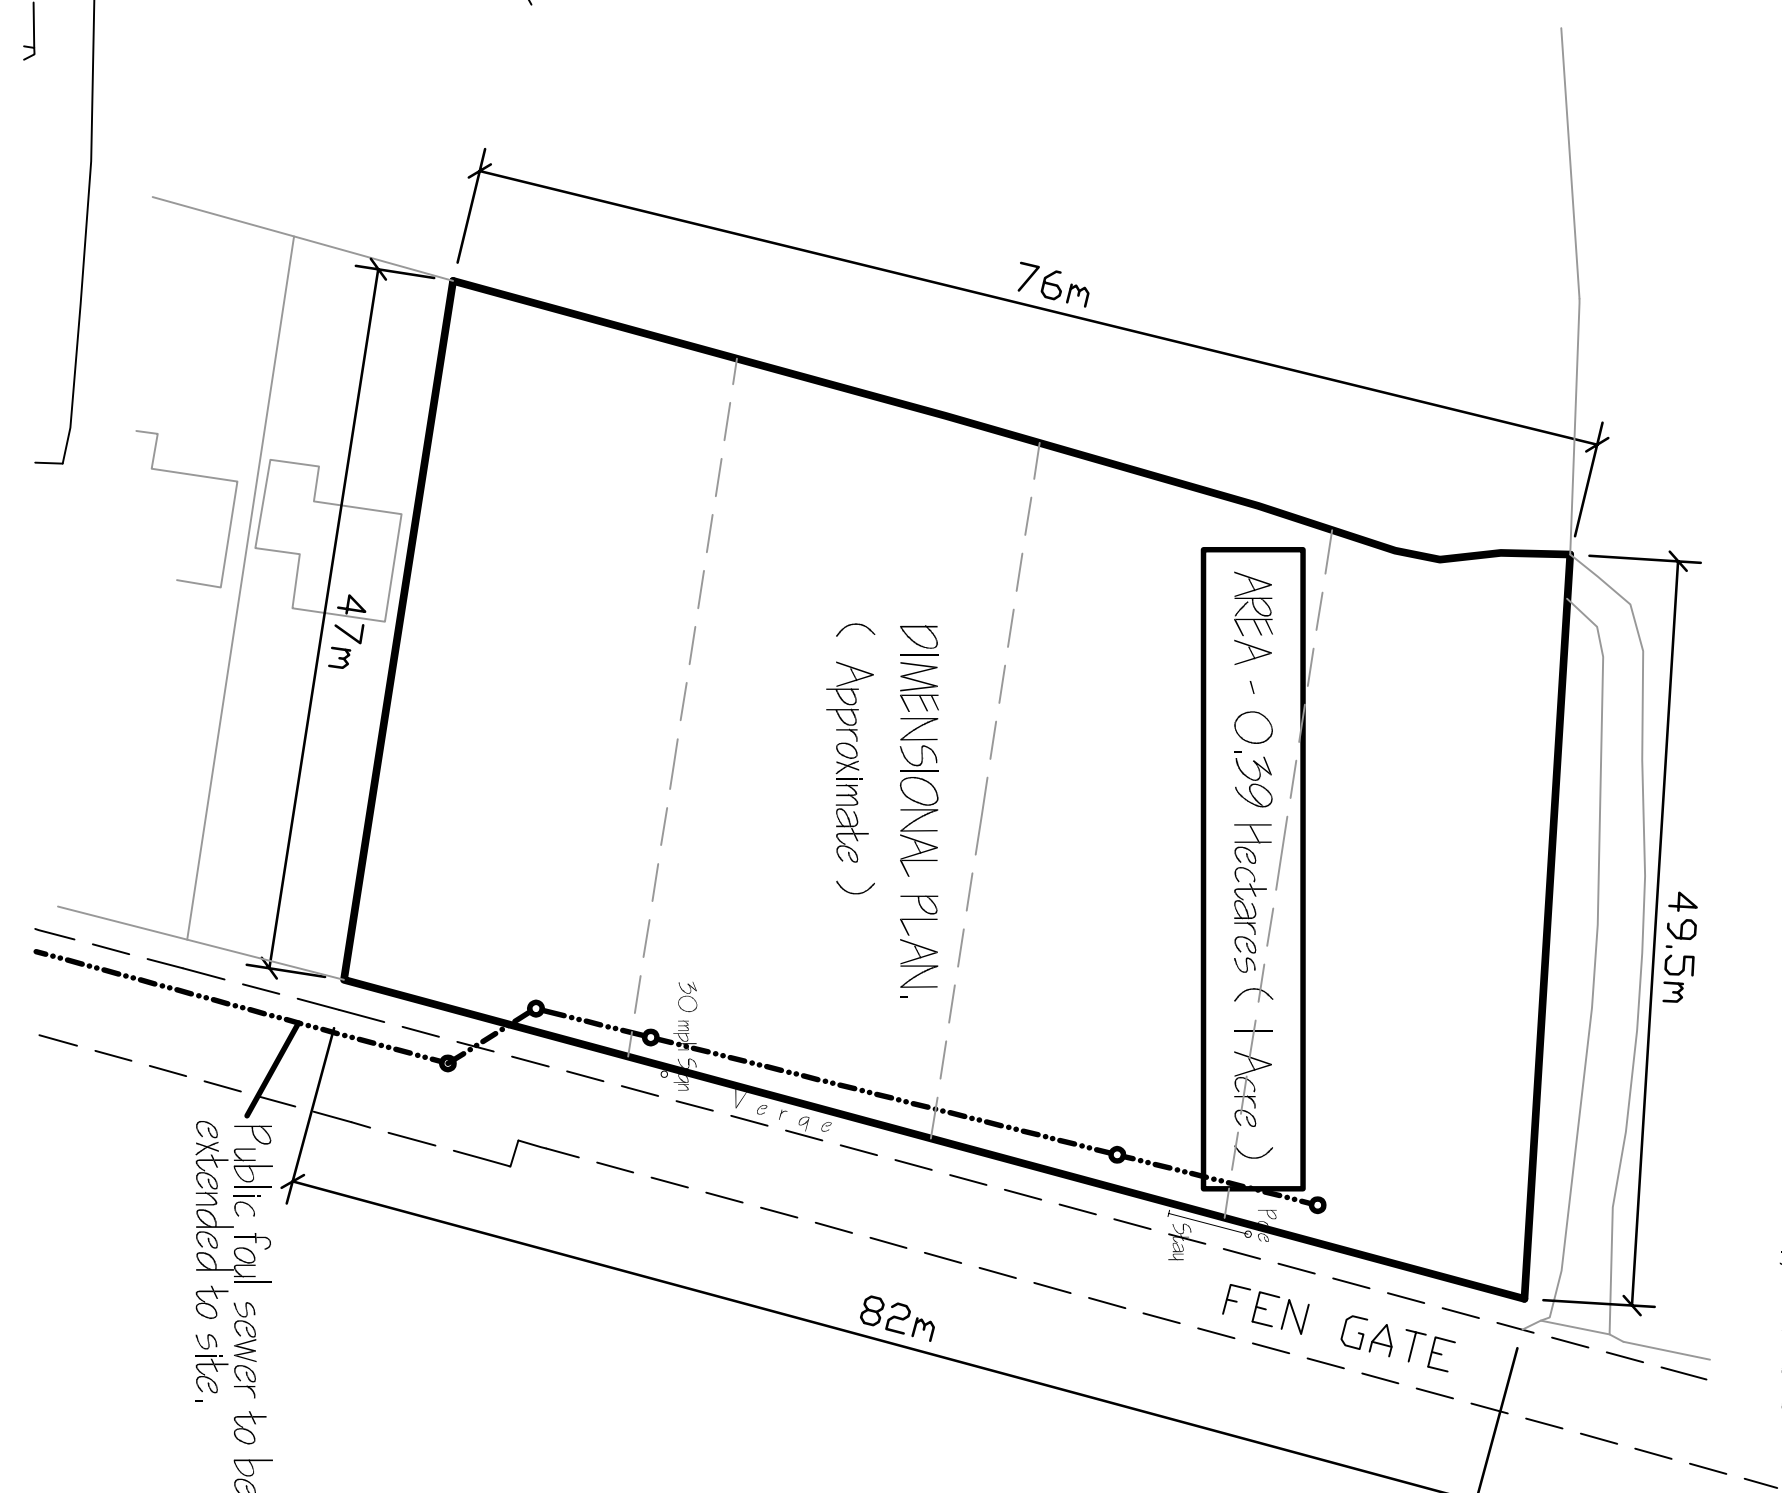

NOTE :-
DWELLING 'FOOT-PRINTS'
INDICATIVE ONLY.

LOCATION PLAN
1/2500[illegible]

G. R. MERCHANT
I. ENG AMICE FIWO

**ARCHITECTURAL, STRUCTURAL
AND LAND DRAINAGE
CONSULTANTS**

**E-Mail: G. R. Merchant @ Merchant, F9.
Co. UK**

RESIDENTIAL DEVELOPMENT,
FENGATE,
MOLTON CHAPEL,
SPALDING, LINC'S.

THE HARRISON FAMILY.

Drawing

LOCATION & SITE LAYOUT PLANS.

Job Ref:	Drawing No.
2896-16.	01
Date	Drawn
JAN 2016.	GRM

AS INDICATED.

DO NOT SCALE FROM THIS DRAWING
This drawing is copyright and may not be altered, traced, photocopied or used for any other purpose without the express written permission of the copyright owner.

[illegible]