


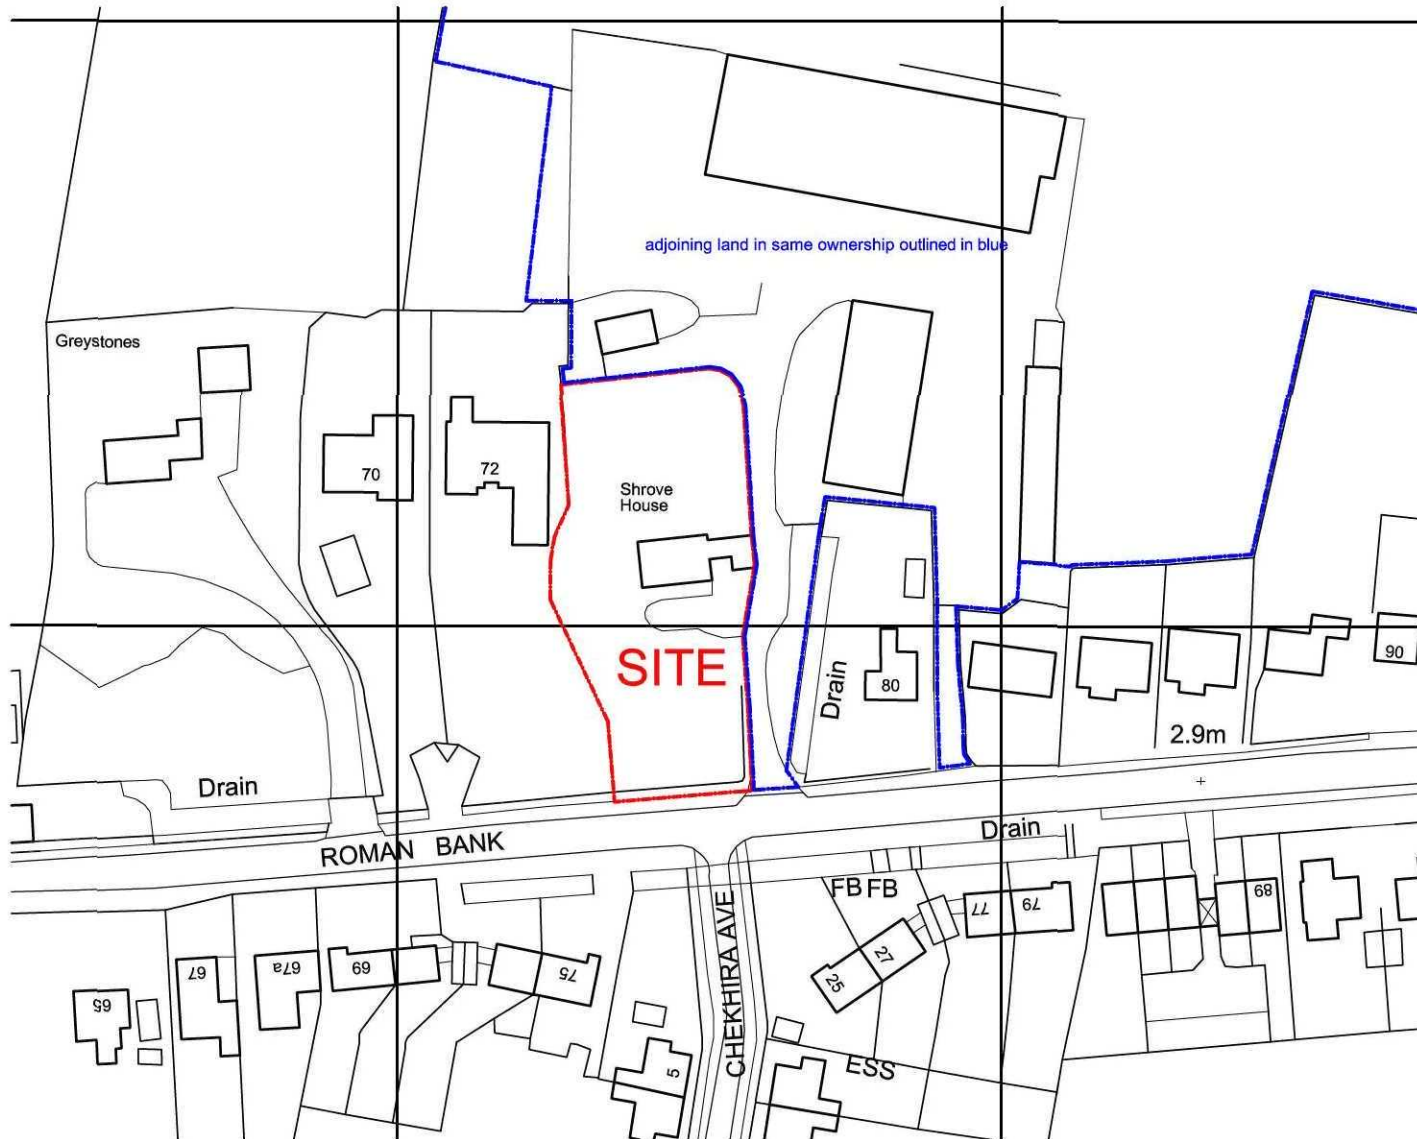

Ordnance Survey (c) Crown Copyright 2012. All rights reserved. Licence number 100020449

REVISIONS
Rev.A - Jan'2012 - ownership boundary corrected

Drawings are to read in conjunction with the construction notes, structural engineer's calculations and truss manufacturer's details.

ROBERT LOWE
CHARTERED ARCHITECT
1-2 North End, Swineshead
Boston, Lincs., PE20 3LR
Phone 01205-821117
Mobile 07904519819
lowearchitect@gmail.com

Project: New Access
Shrove House, Roman Bank
Moulton Chapel, Lincs. PE12 0XQ
Client: Mrs. M. Louis
Drawing Title: OS Location Map
Date: Jan'2012
Scale: 1: 1250 @ A4
Project No: 10051
Drawing No: RL
Rev: Rev:

01 A

Contractors are to check all dimensions on site and to report any discrepancy to the Architect. Do not scale from the drawings. © 2011