



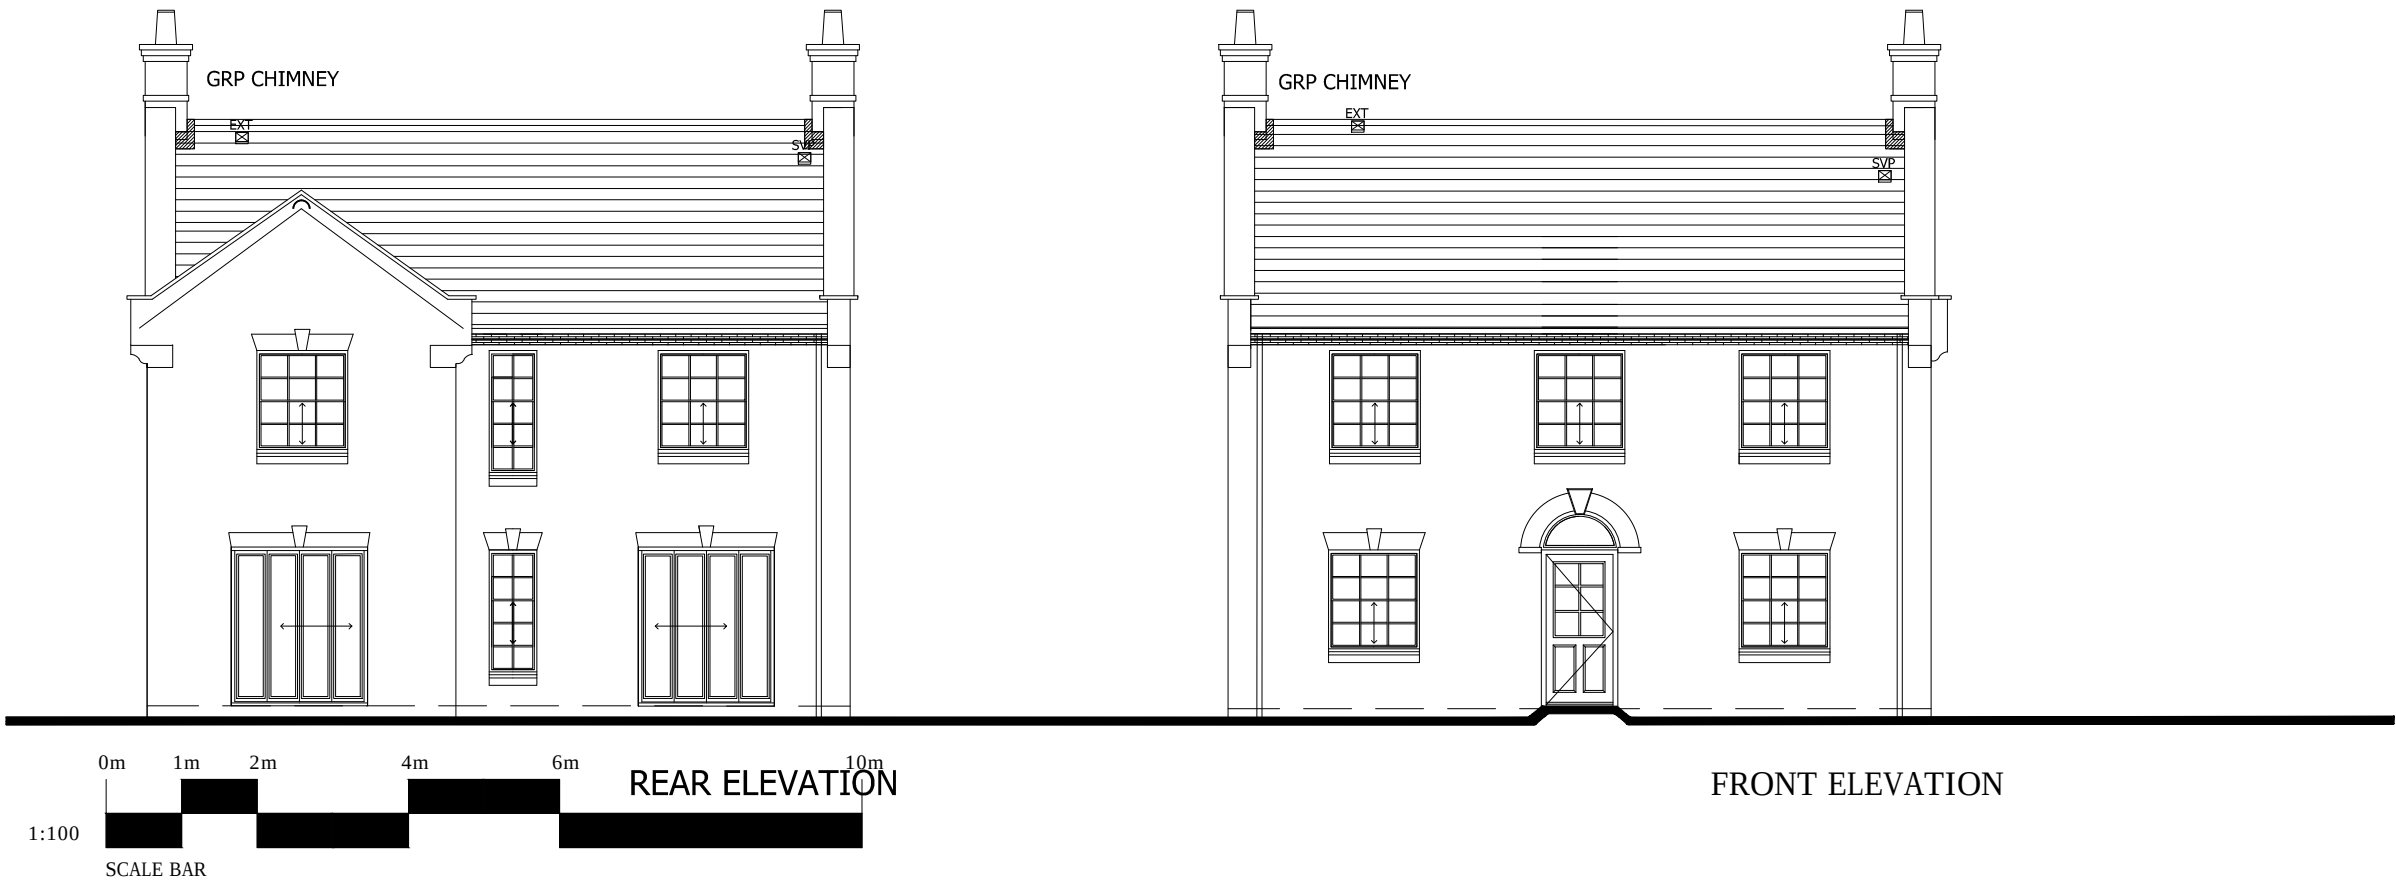

Rev.	Date	Description

ORIGINAL SIZE 100MM - THIS PRINT MAY BE REDUCED

NOTE: ALL DIMENSIONS, MATERIALS AND WORKMANSHIP IN ACCORDANCE WITH NIRC STANDARDS AND BUILDING REGULATIONS.
DO NOT SCALE FROM THIS DRAWING. ALL DIMENSIONS TO BE VERIFIED WITH THE TECHNICAL OFFICE.

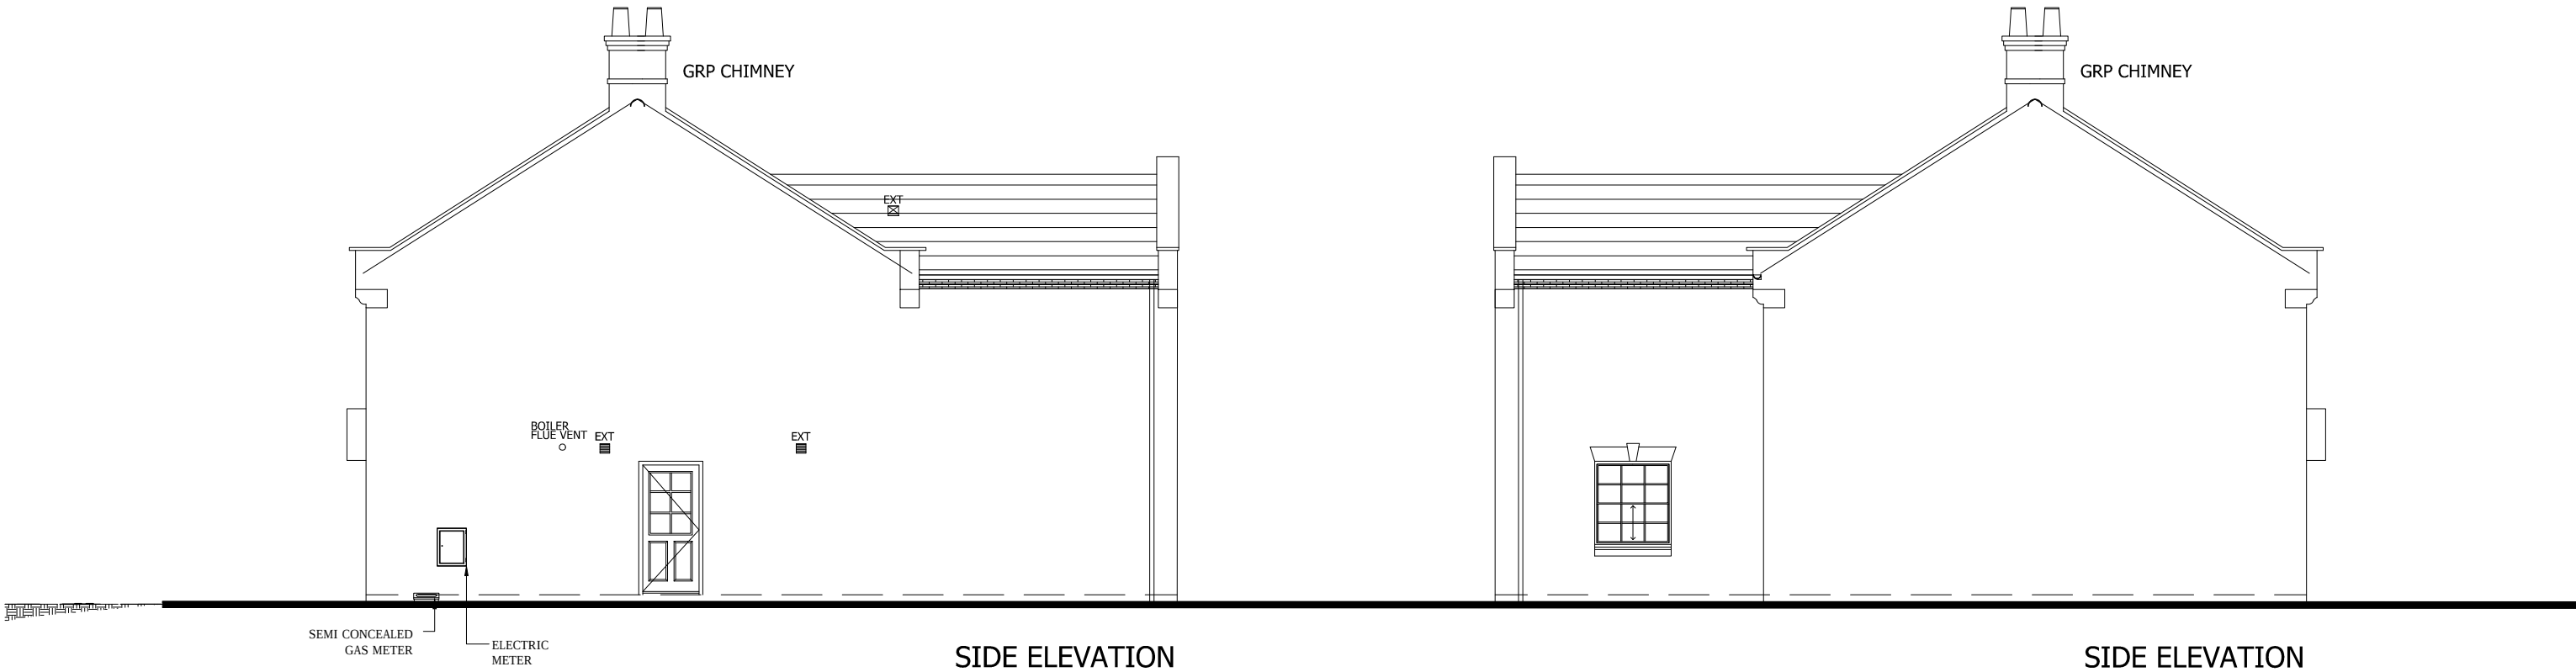

Project
MOULTON - SHIVEAN GATE

Drawing Title
GEORGIAN HOUSE LEFT
DESIGN SHEET

Scale 1:100 @ A3	Date 14.07.16	Drawn DL	Approved
---------------------	------------------	-------------	----------

Drawing No LXXX/XXXX/XX	Rev.
----------------------------	------