
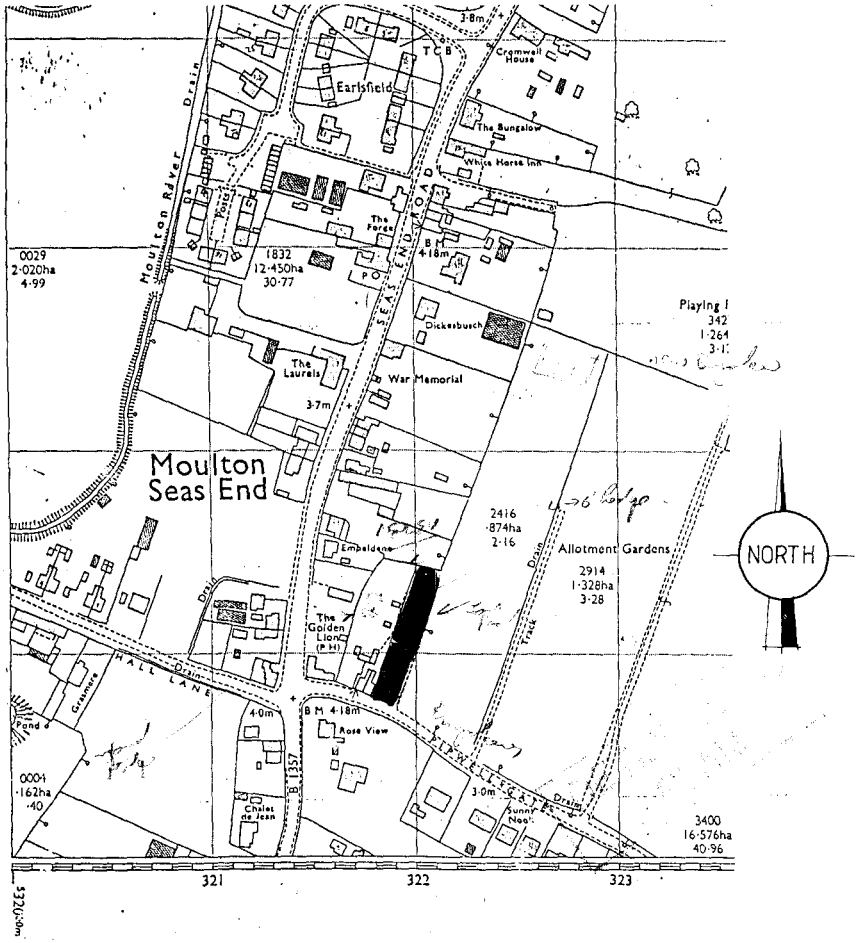



Location Plan 1:2500

SITE REFFERED :-

5 & 7 PIPWELL GATE,
MOULTON SEAS END,
SPALDING,
LINC'S.

0083/95

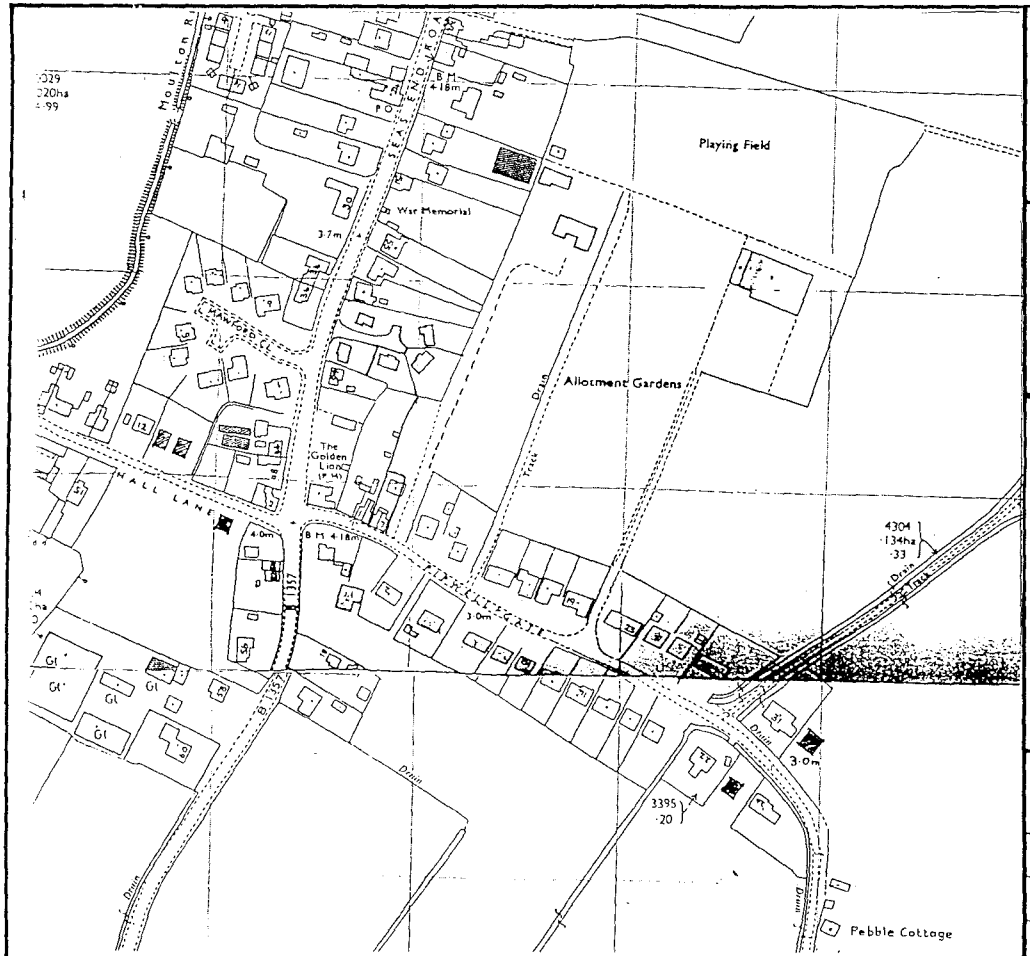


# SOUTH HOLLAND
## DISTRICT COUNCIL
## PLANNING DEPARTMENT

**APPEAL BY**

**MR N REVILL**

APPEAL SITE


OTHER LAND IN OWNERSHIP

B.SMITH M.R.T.P.I.
DISTRICT PLANNING OFFICER

PRIORY ROAD, SPALDING.

| SCALE 1:2500 | DATE APRIL '95 |
|---|---|
| PLAN 'A' | N |

ADMEL P/1/504

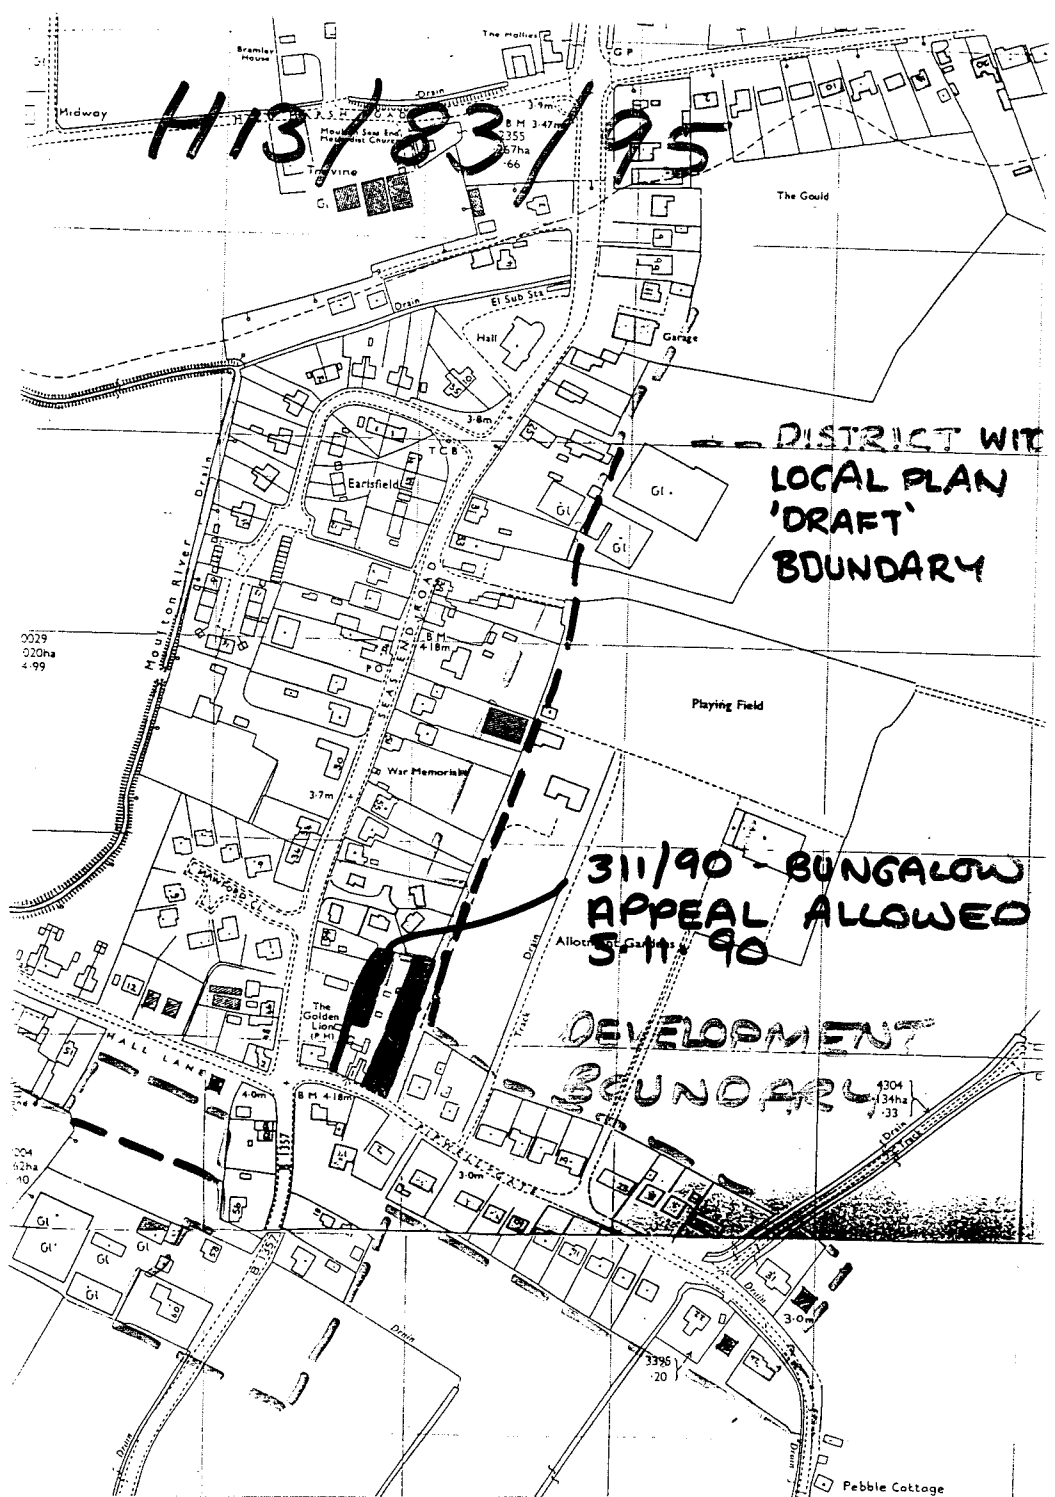
H13/783/95
DISTRICT WIT
LOCAL PLAN
'DRAFT'
BOUNDARY
311/90 - BUNGALOW
APPEAL ALLOWED
5-11-90
DEVELOPMENT
BOUNDARY
Bramley House
The Hollies
Midway
Methodist Sea End Methodist Church
Trevine
The Gould
Drain
El Sub Sta
Hall
Garage
Earlsfield
TCB
Moulton River Drain
Playing Field
War Memorial
Allotment Gardens
The Golden Lion (PH)
HALL LANE
Pebble Cottage