



east

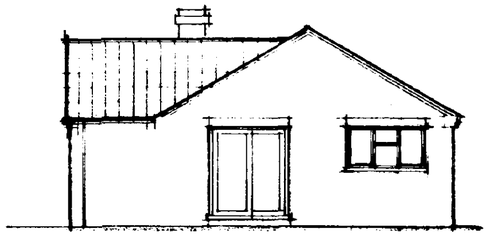


south




north

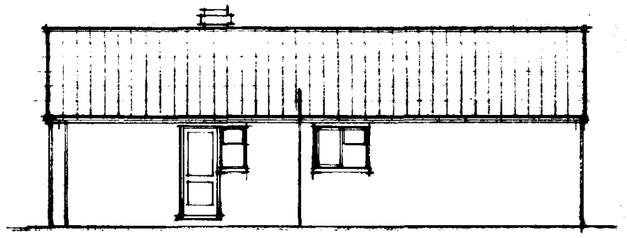


west

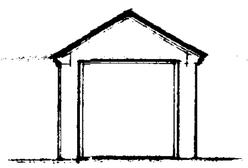


east

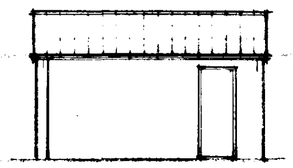


north

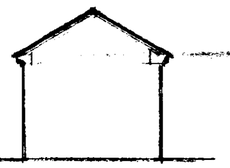

west

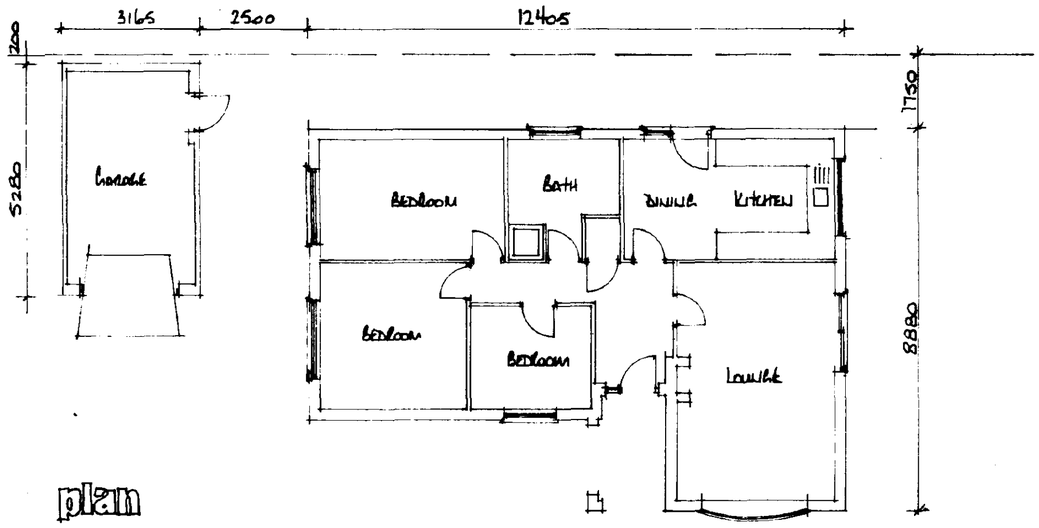

plan

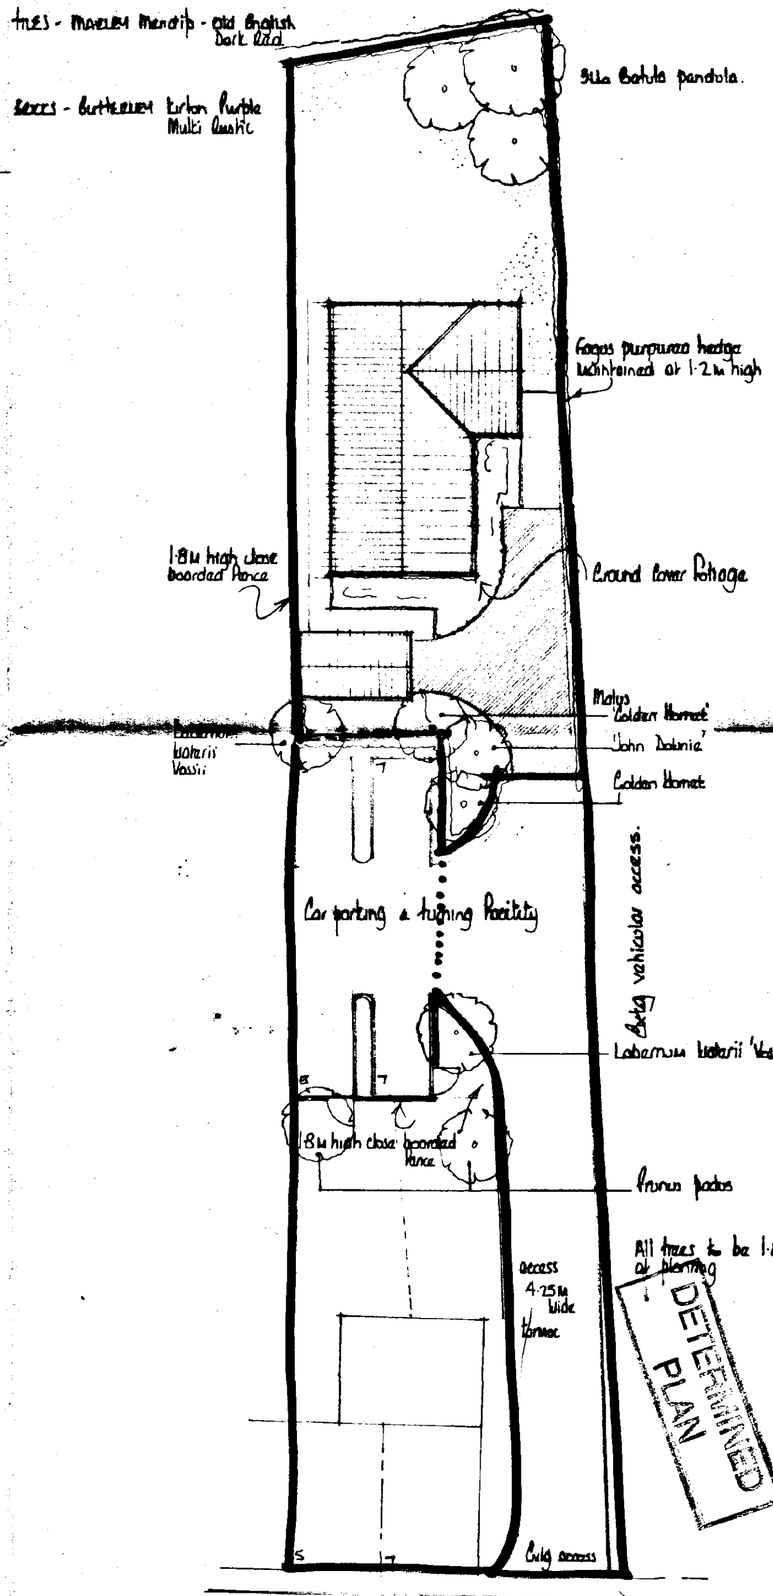

A		
	Date	Revisions

© copyright

East Midlands Design Associates

"Willow Lodge",
Horseshoe Road,
Spalding.
Lincs. PE11 3JA
Tel: Spalding (0775) 767968

Client
MR. N. REVILL

Job Title
3 BED BUNGALOW & GARAGE
AT THE REAR OF
5 & 7 PIPWELL GATE
MOULTON SEAS END

Drawing Title
PLAN & ELEVATIONS

SOUTH [illegible] DIST. COUNCIL
PLAN DEPT.
27 JAN 1995
REF. 0283.95

Scale 1:100 & 1:200

Date JAN 95 | Drawn by AL

Drg No 94/115/01. | Rev