
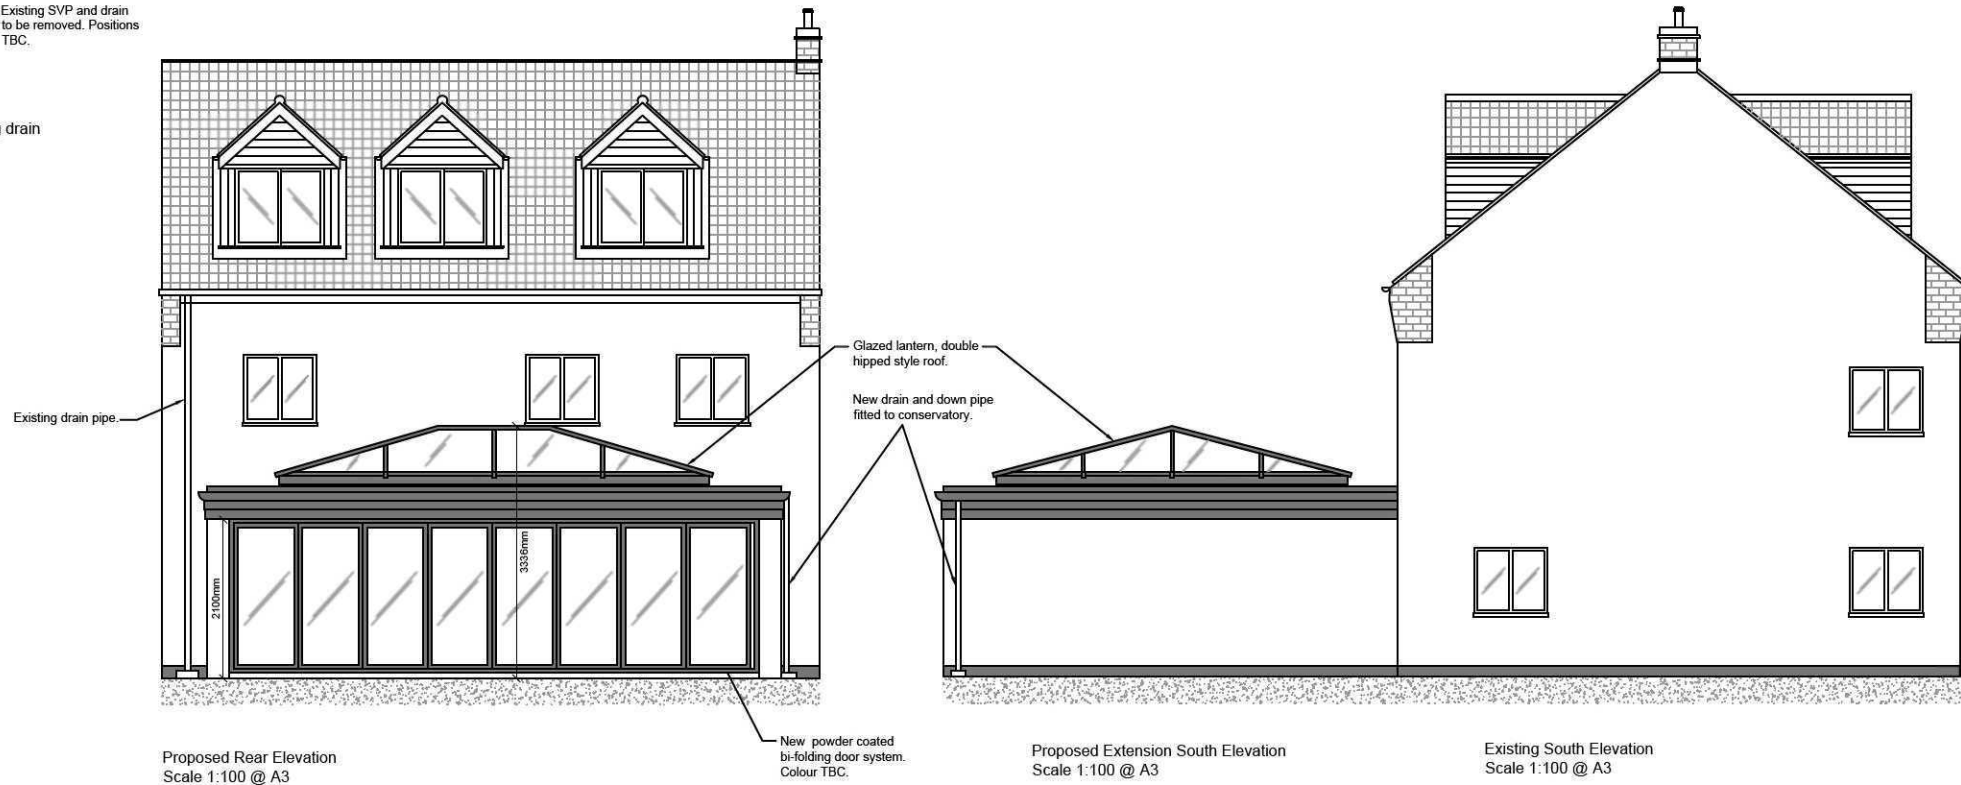
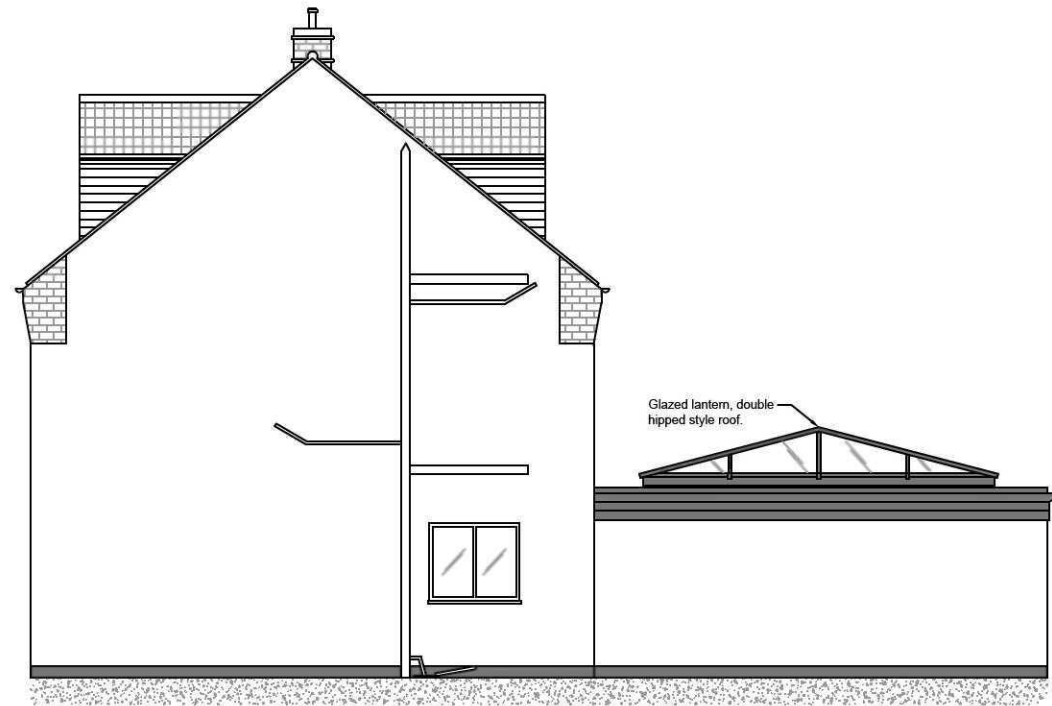
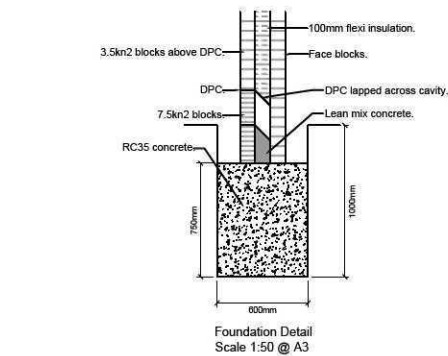


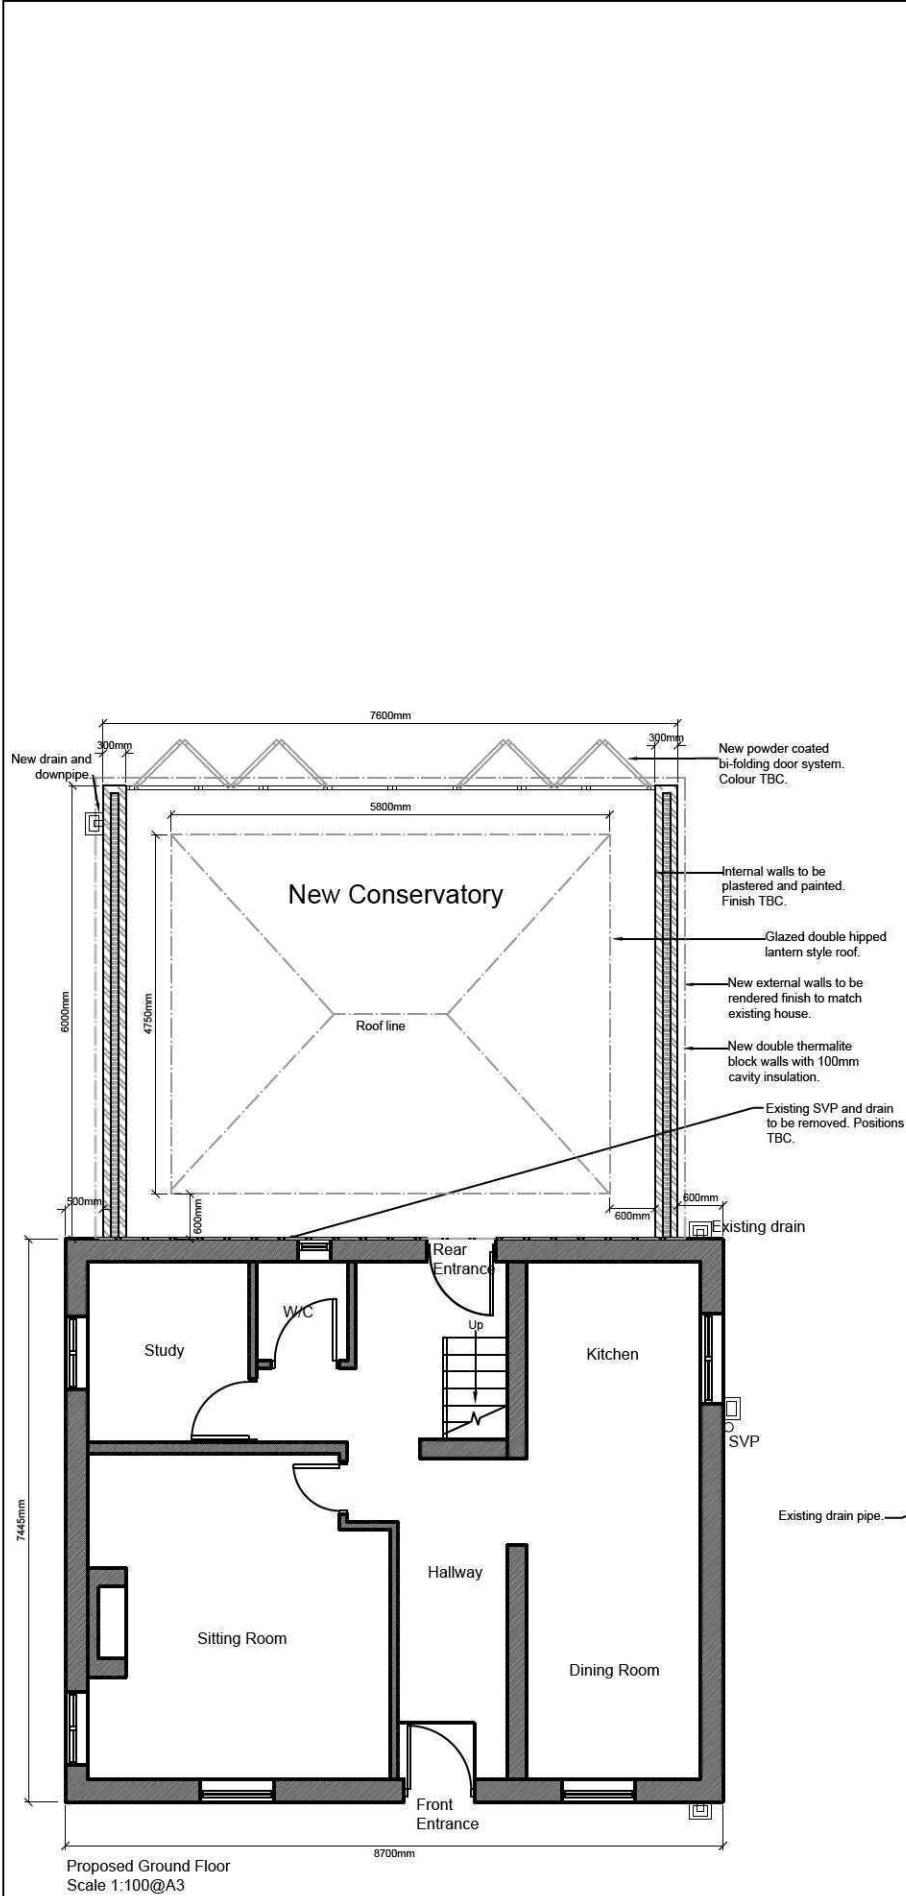

NOTE:

This drawing and design is copyright of 'CAD Tech Surveying' and shall not be reproduced or copied without their permission.

Do not scale from drawing, dimensions to be checked on site and prior commencement of works.

To be read in conjunction with all other drawings & specifications by specialist contractors.

All dimensions are to structural elements unless noted or otherwise stated.

Any discrepancies between drawings to be reported before commencement of affected work.

Rev:	Date:	Description:
A	31.01.12	Conservatory size reduced to meet planning requirements.

CLIENT: Mr & Mrs Smith

PROJECT: Red Cow Cottage
Queens Bank
Whaplode Drove
Spalding
PE12 0SR

DRAWING: Proposed plans and elevations.

Date:	05/12/11	Scale: 1:100 @ A3
Drawn:	SM	Rev: A

Drawing No: CTS-1051-03

CADTECH
SURVEYING

6C Bentley Street
Stamford, Lincolnshire
Tel: 07956 319 878
E-mail: simon@cadtechsurveying.co.uk