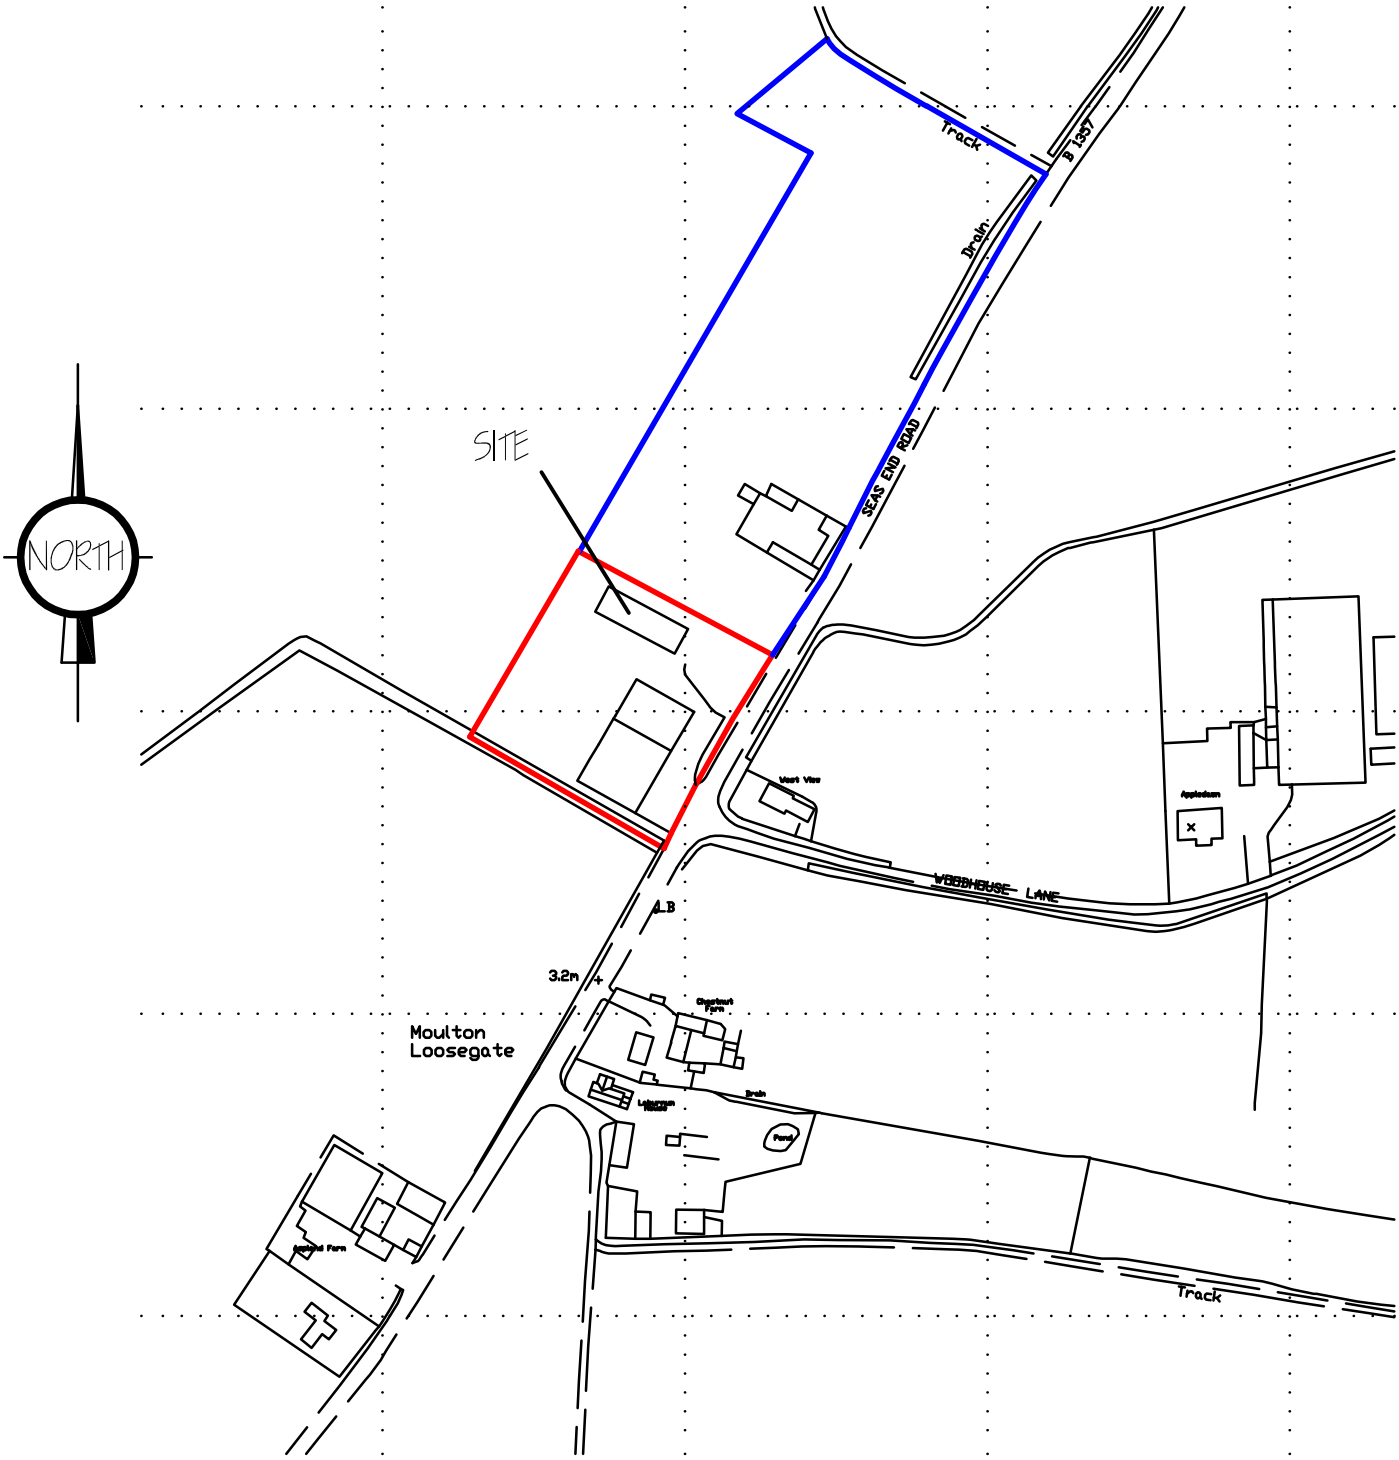


? Crown Copyright 2007. All rights reserved. Licence number 100020449

LOCATION PLAN
1/2500