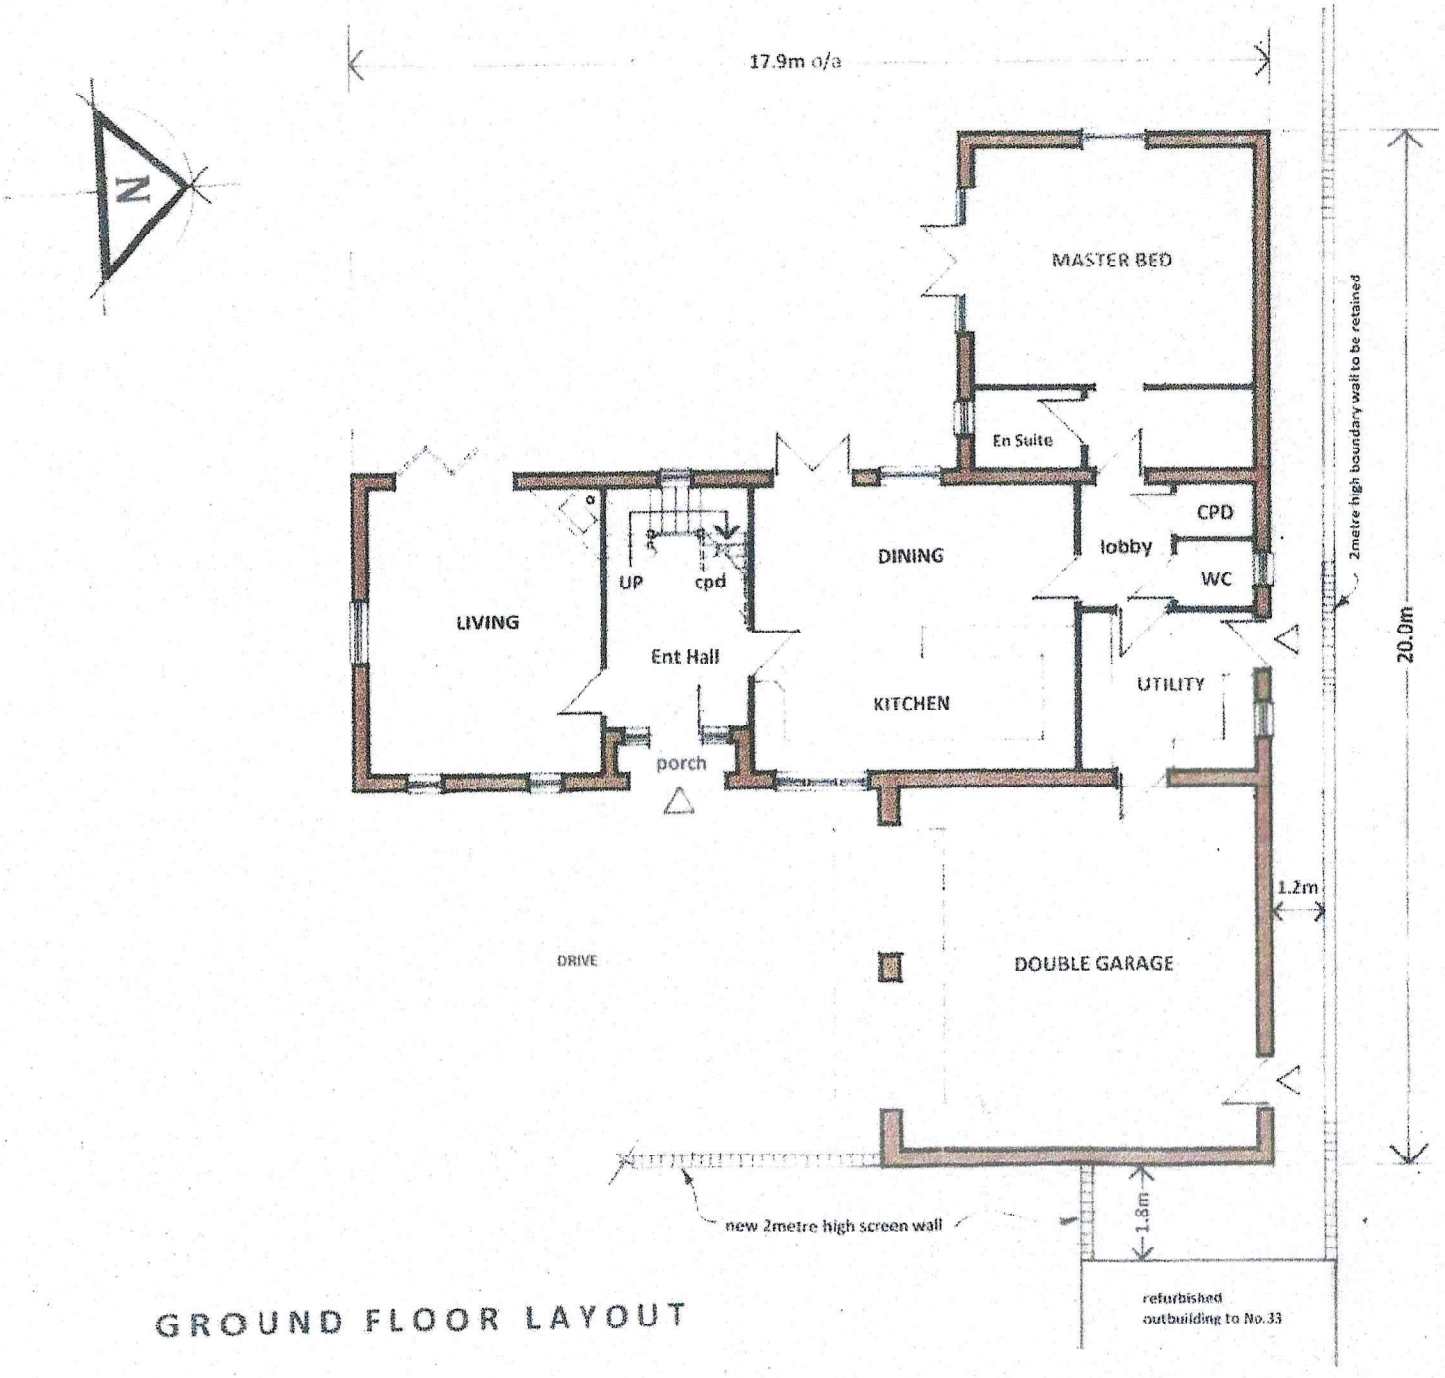


GROUND FLOOR LAYOUT

PROPOSED DETACHED DWELLING
REAR OF 33 HIGH STREET MOULTON PE12 6QB
Ground Floor Layout
Scale 1:100@A3 12/16 drg ref SA16/pl03