


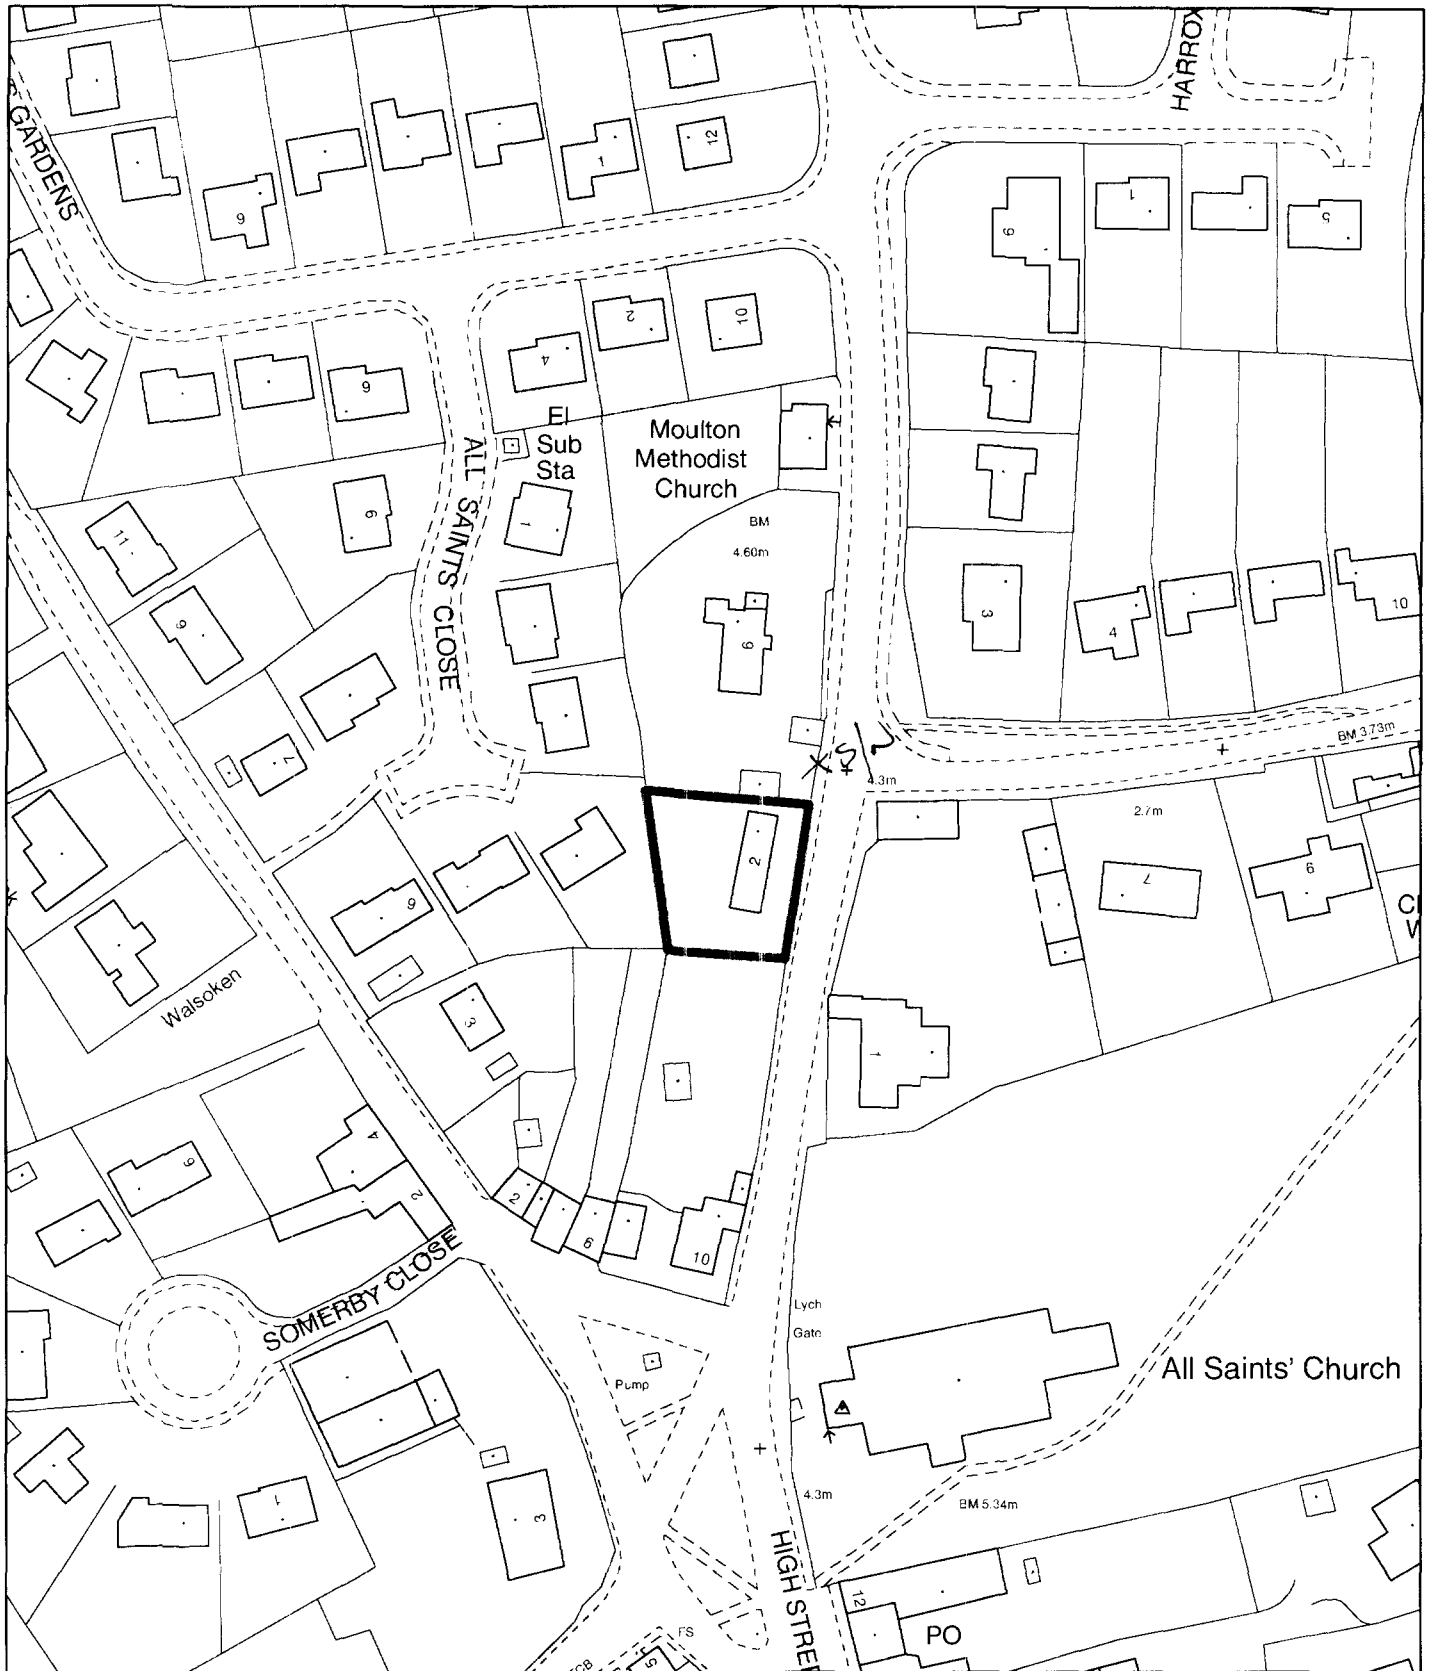

**Planning Application Location Plan
Ward Member Notification**

H13/0104/02

Scale: 1:1250


Planning and Development

Council Offices, Priory Road, Spalding, Lincolnshire

PLEASE DO NOT COPY THIS PLAN

This map is reproduced from Ordnance Survey material with permission of Ordnance Survey on behalf of Her Majesty's Stationary Office (c) Crown copyright. Unauthorised reproduction infringes Crown copyright and may lead to prosecution or civil



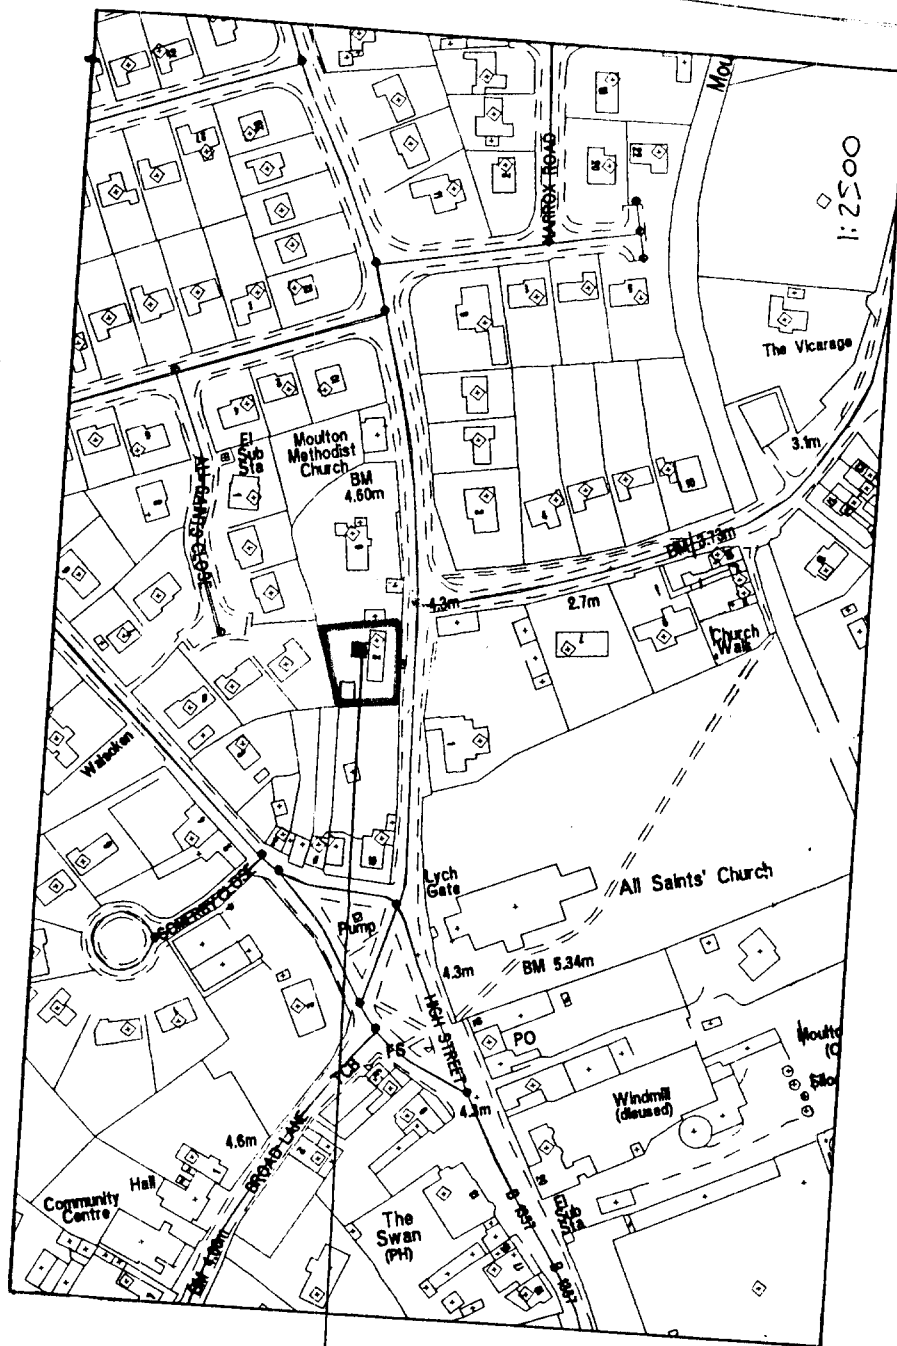

LOCATION PLAN 1:2500

PROPOSED



SHDC
Planning & Development
31 JAN 2002
Ref 104/02