




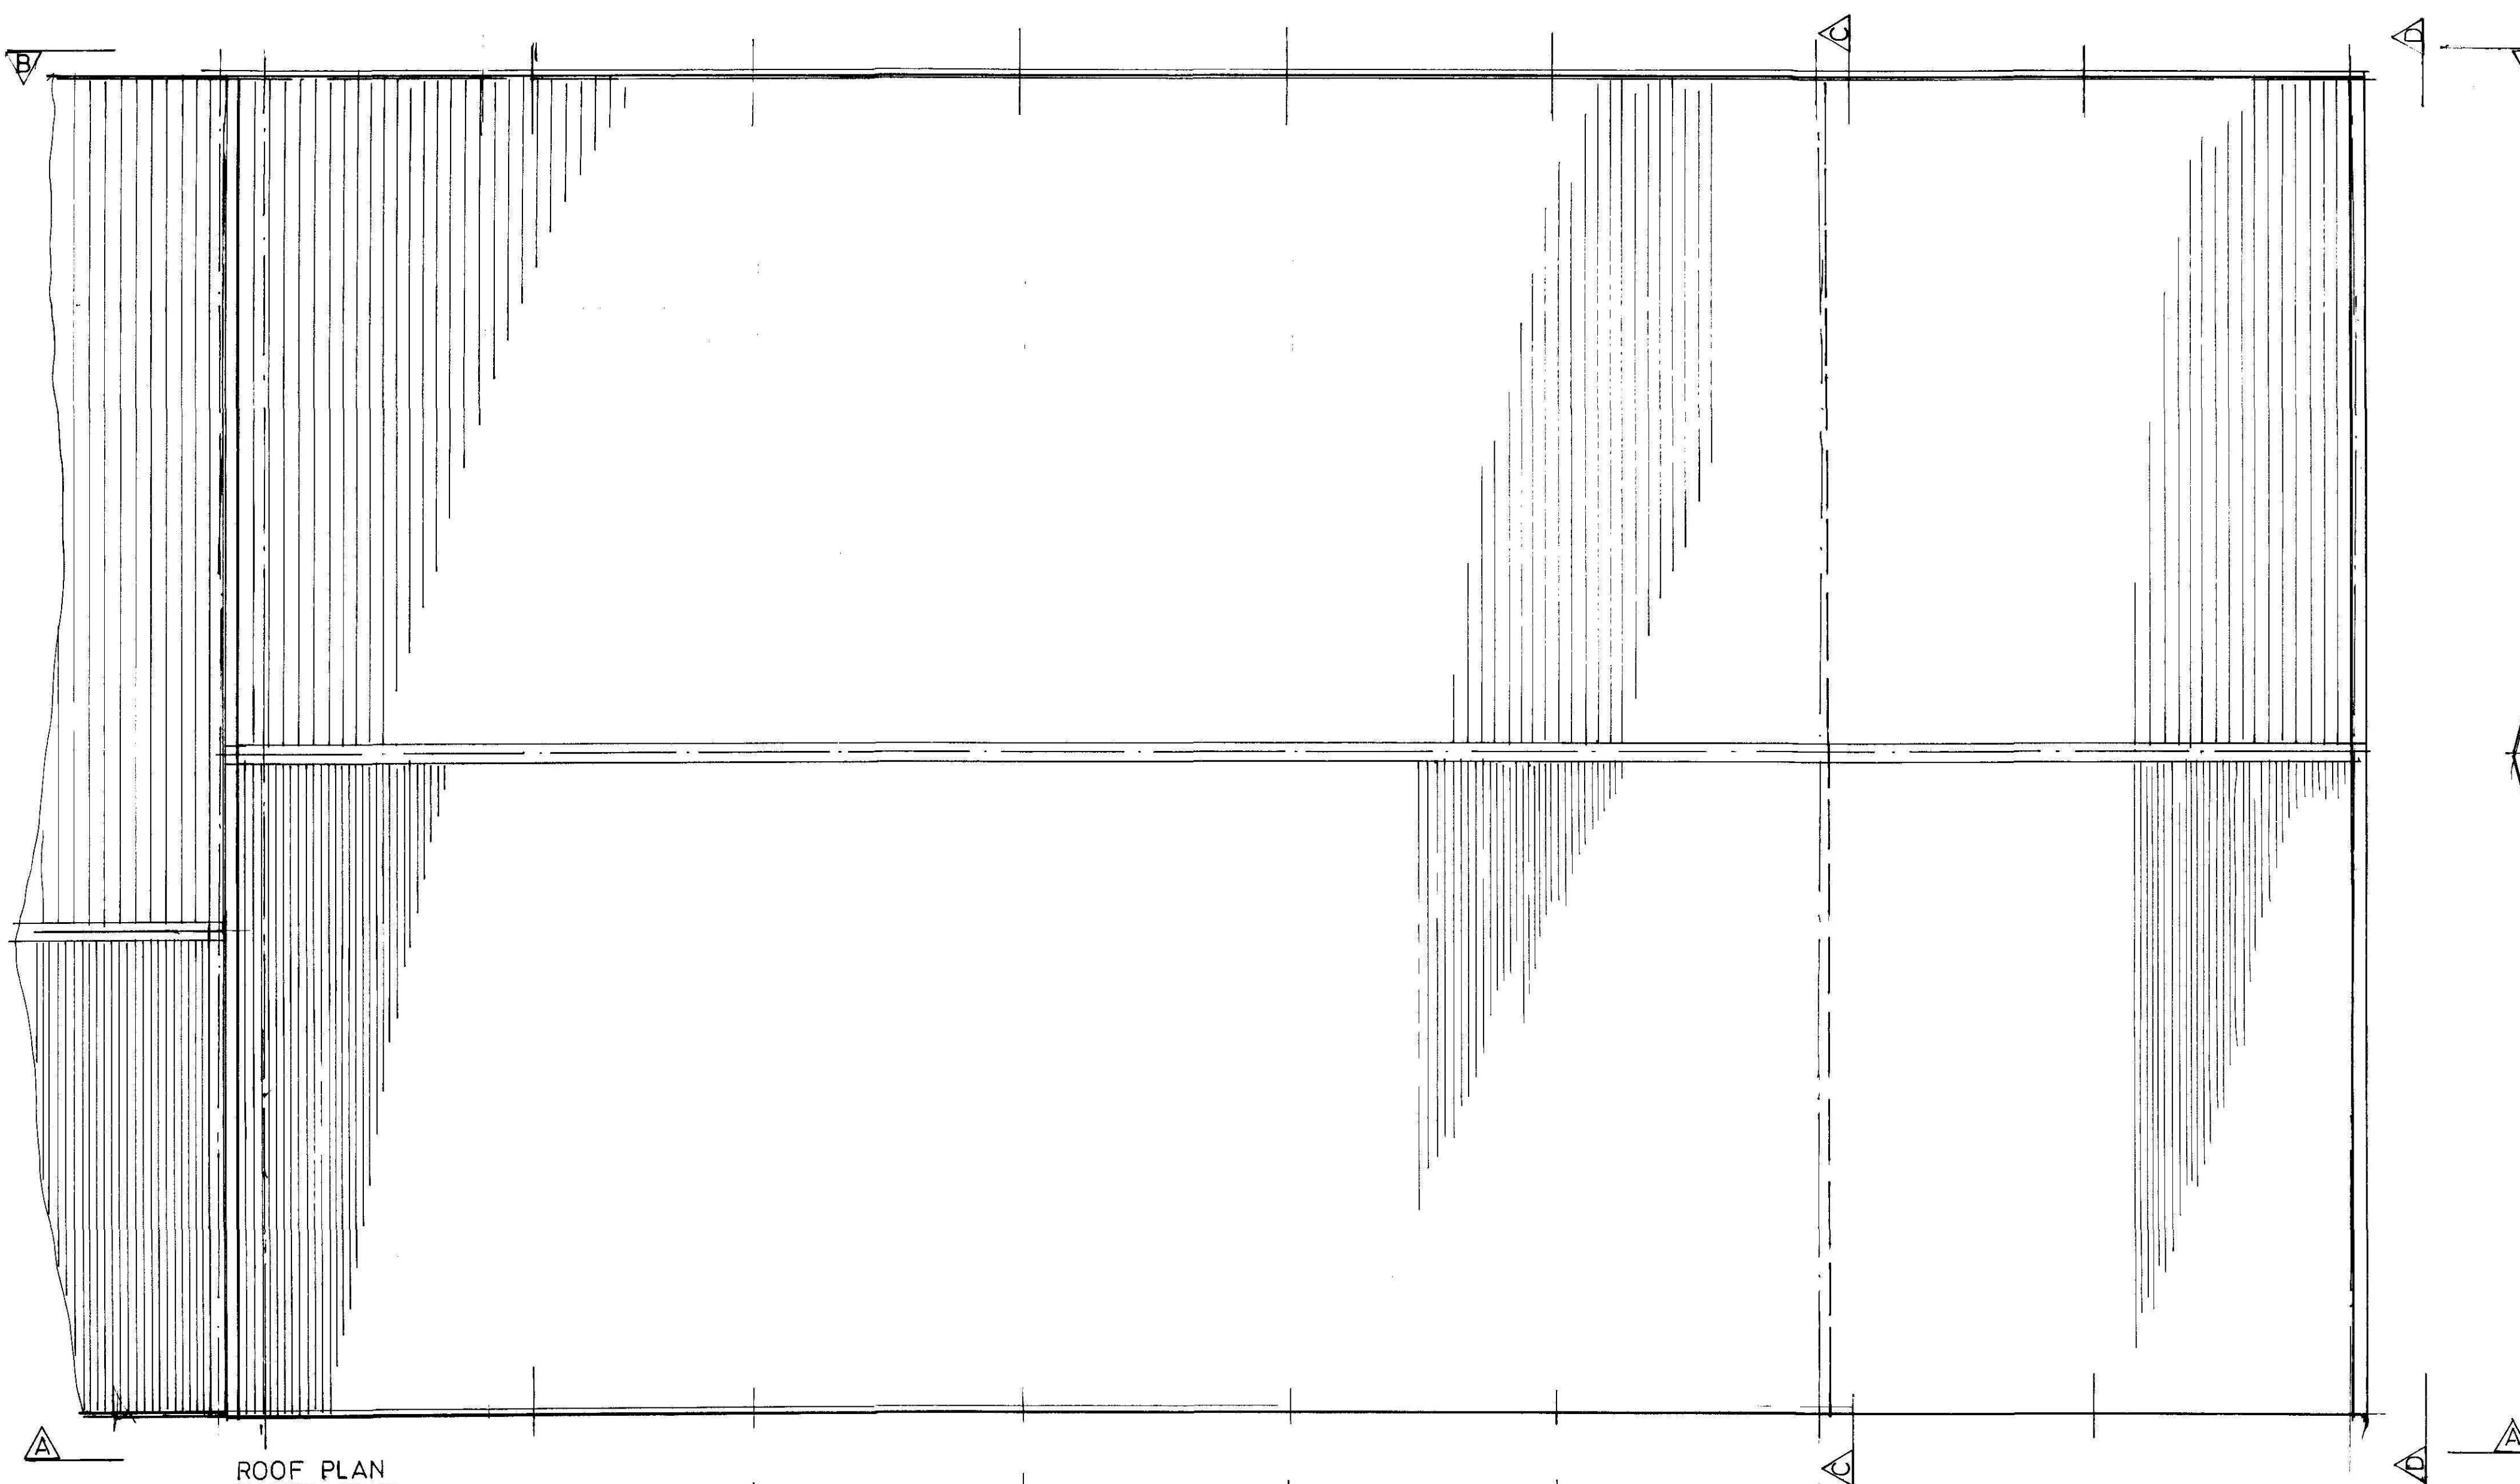


ROOF PLAN

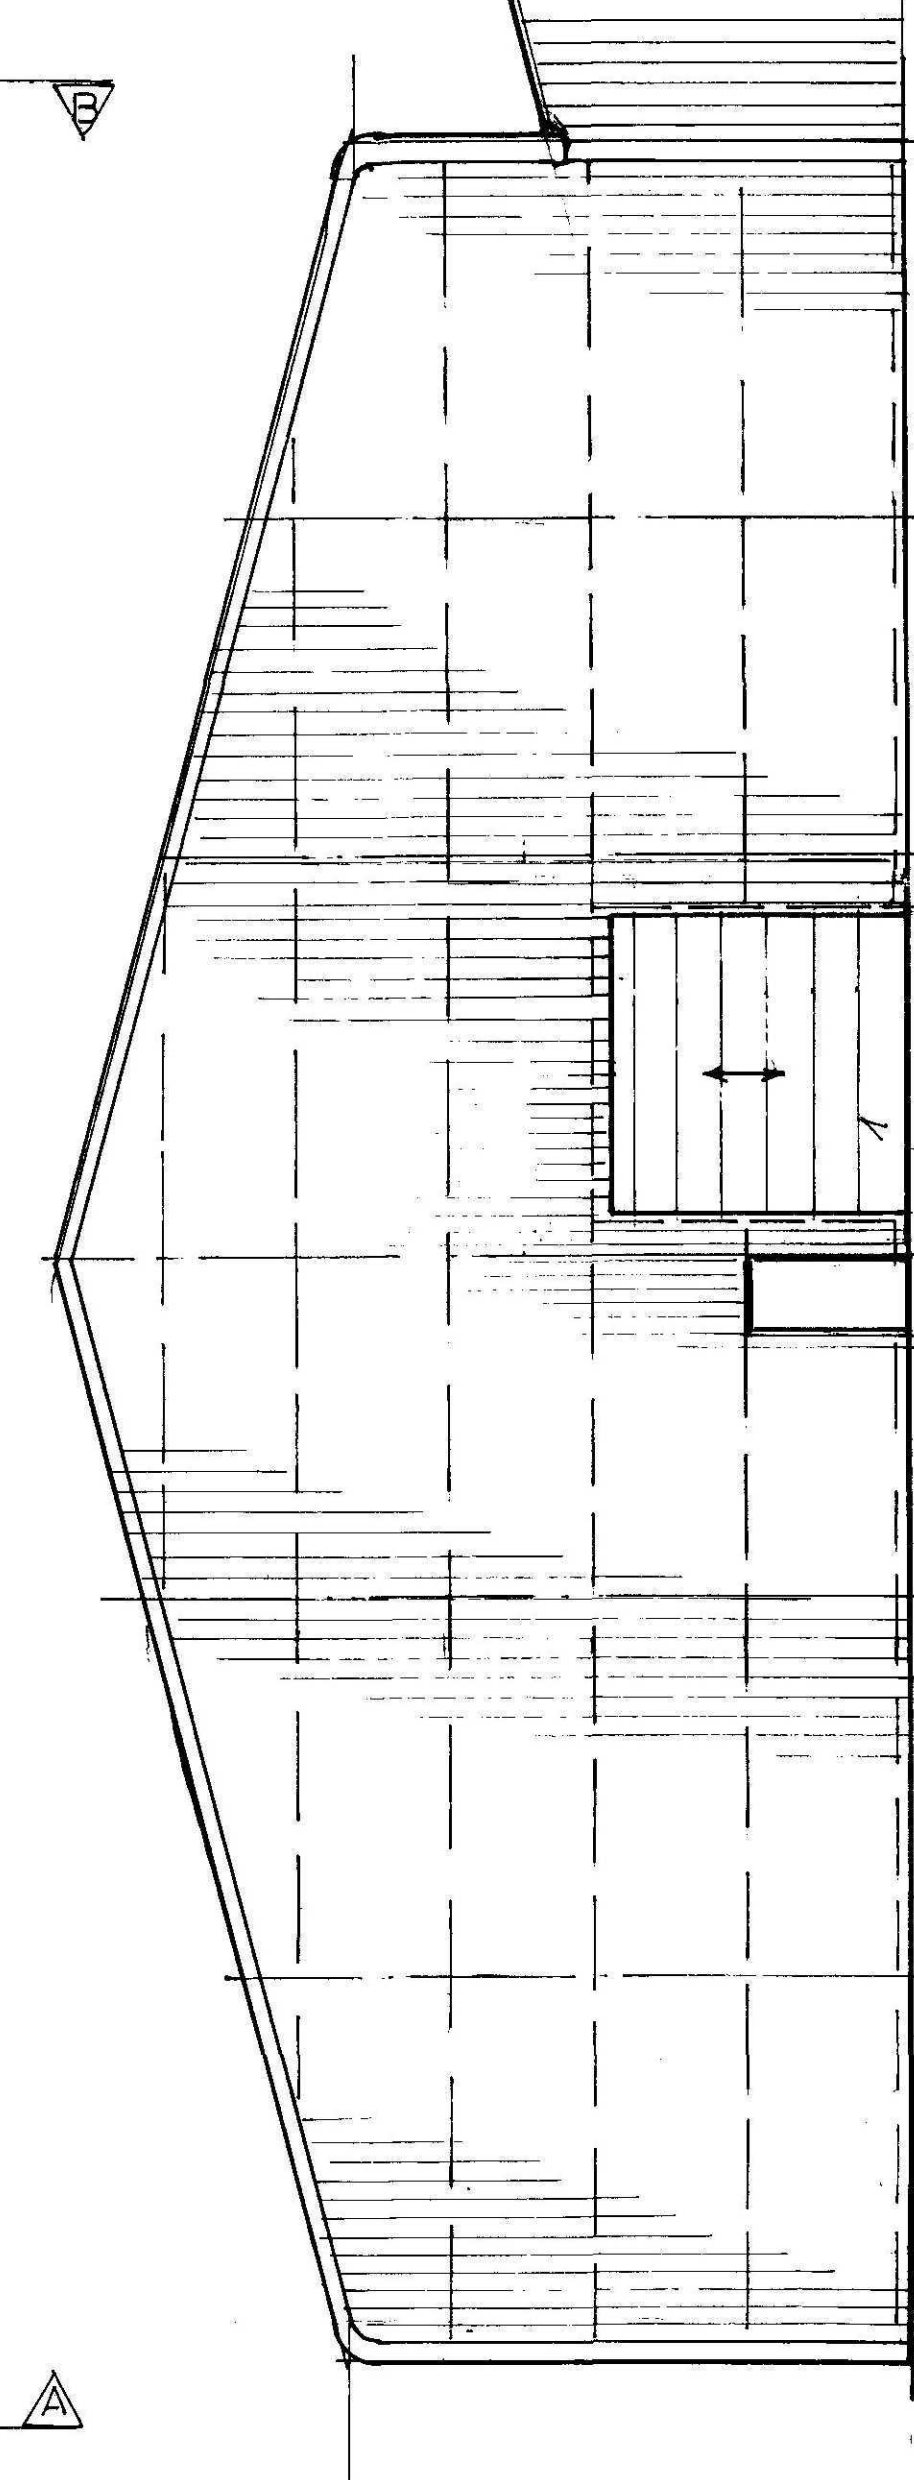


SECTION C-C

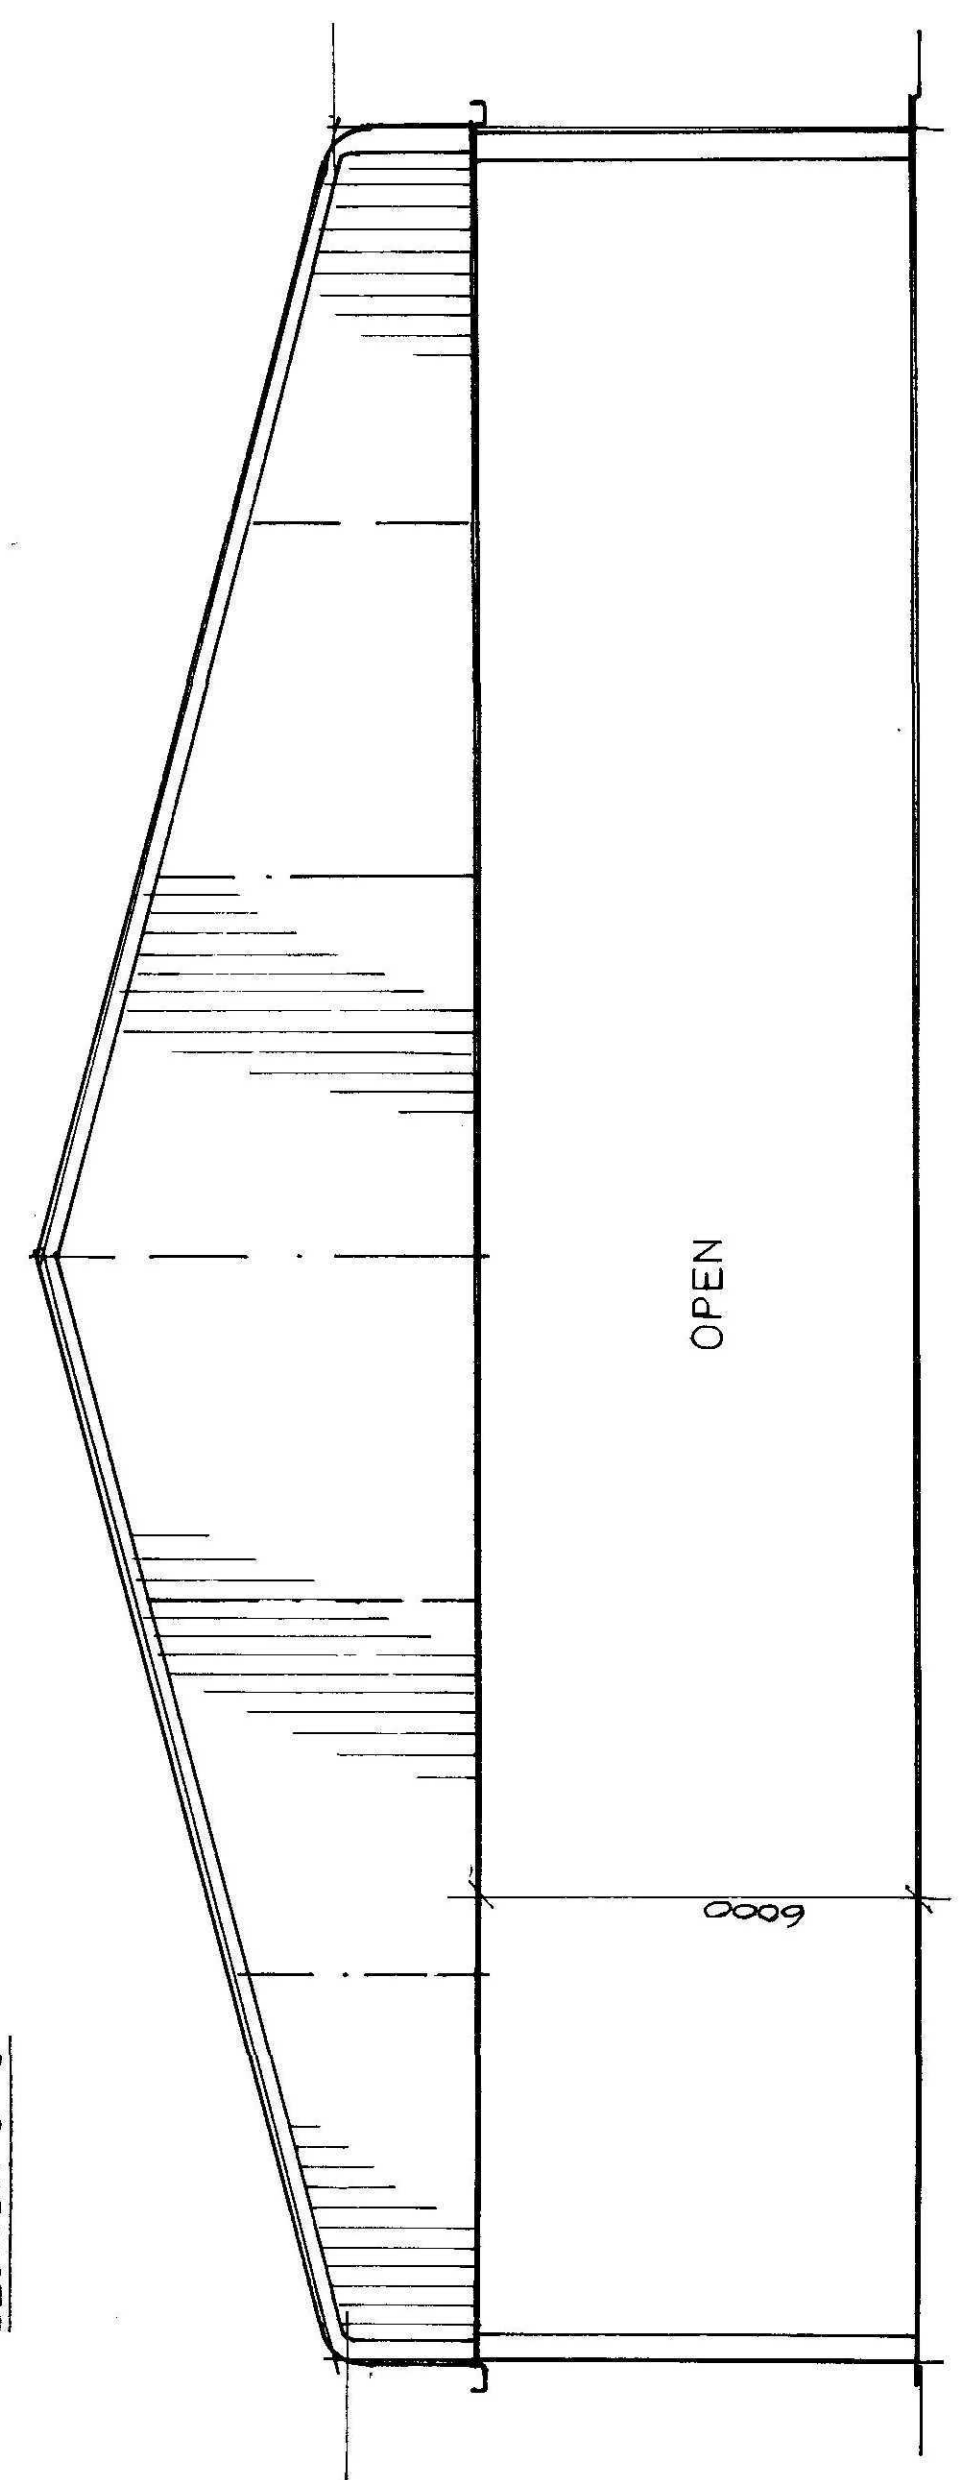

ELEVATION D-D

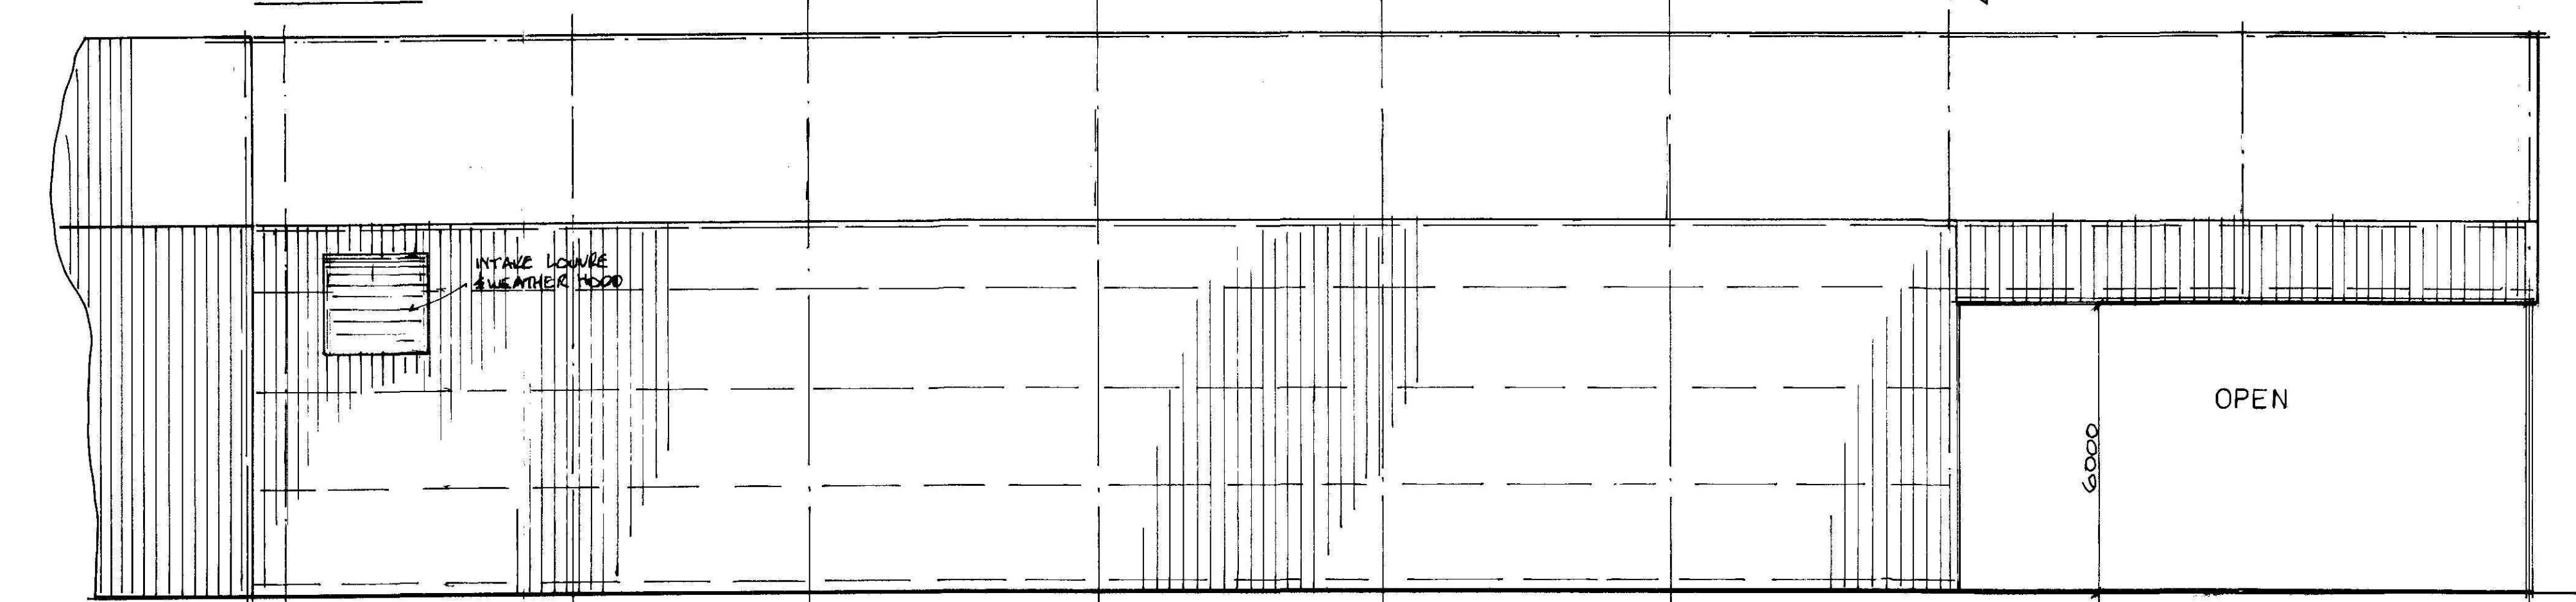

ELEVATION A-A

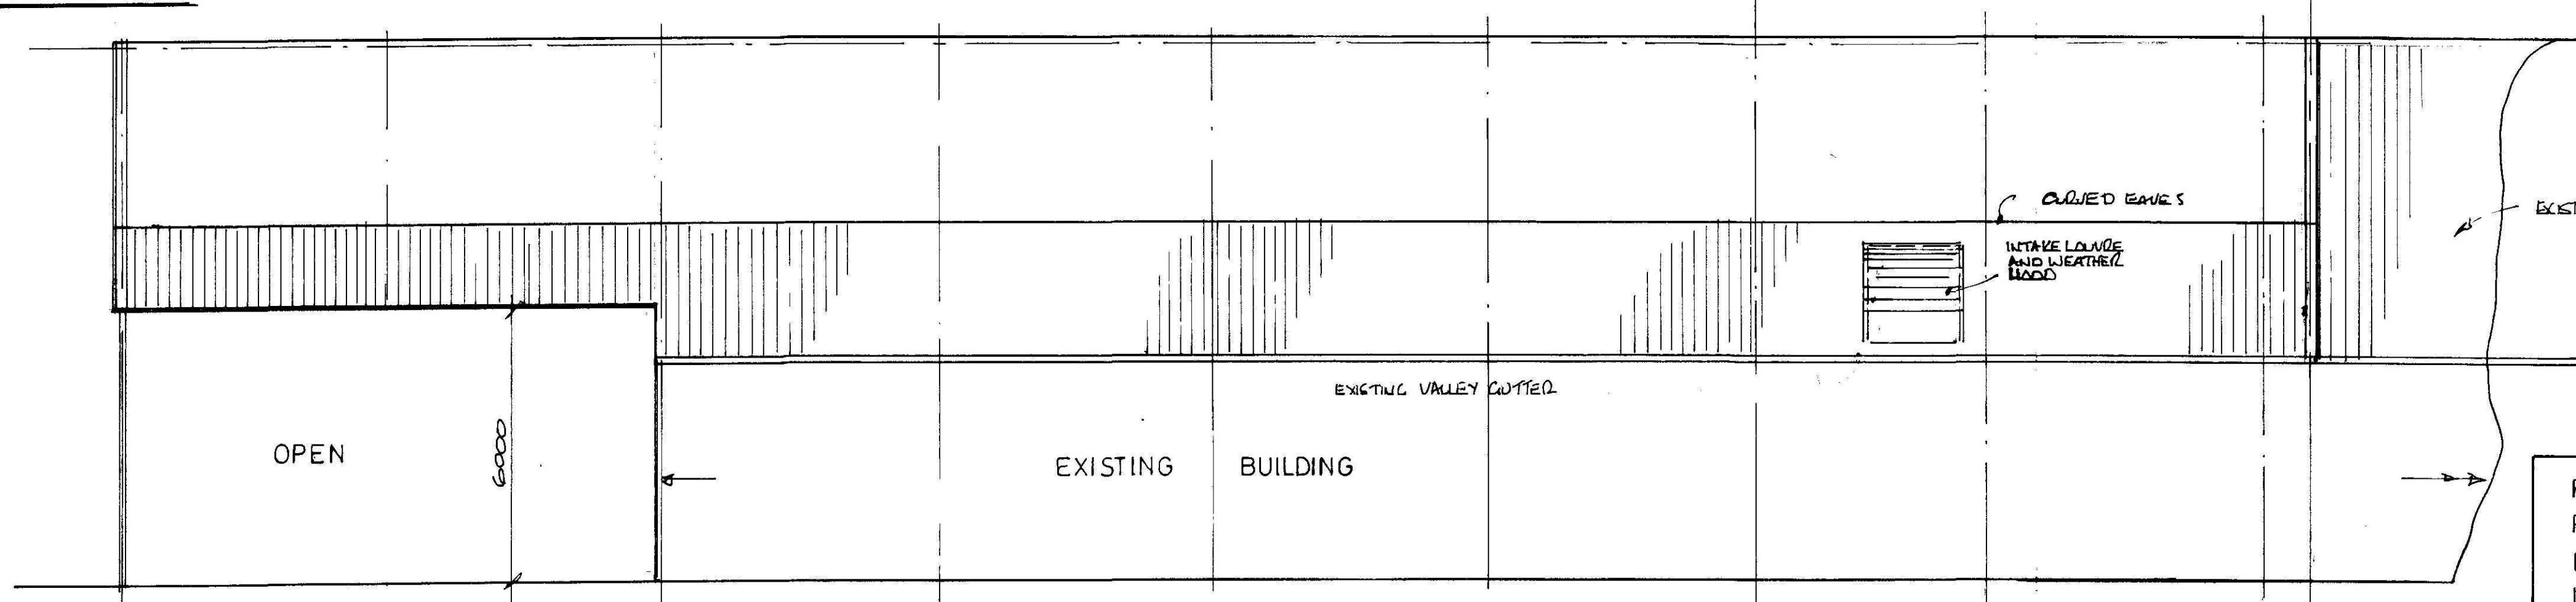

ELEVATION B-B

FOR DIMENSIONS & DETAILS OF MATERIALS
SEE ARRANGEMENT DWG 326/3/1

SHDC
Planning & Development
08 FEB 2012
Ref: 0101-12

ROOF PLAN & ELEVATIONS
PROPOSED ONION CONDITIONING STORE
FOR MOULTON BULB CO LTD
LONG LANE MOULTON SPALDING PE12 6PP

DAVID O'CONNOR & ASSOCIATES
ALLIUM & BRASSICA CENTRE
WASH ROAD KIRTON BOSTON
PE 201QQ 01205 723414

JAC. JAN. 2012 1-100 326/3/2