



Ordnance
Survey®


SHDC
Planning & Development



08 FEB 2012

OS Sitemap

Ref: 0107-12

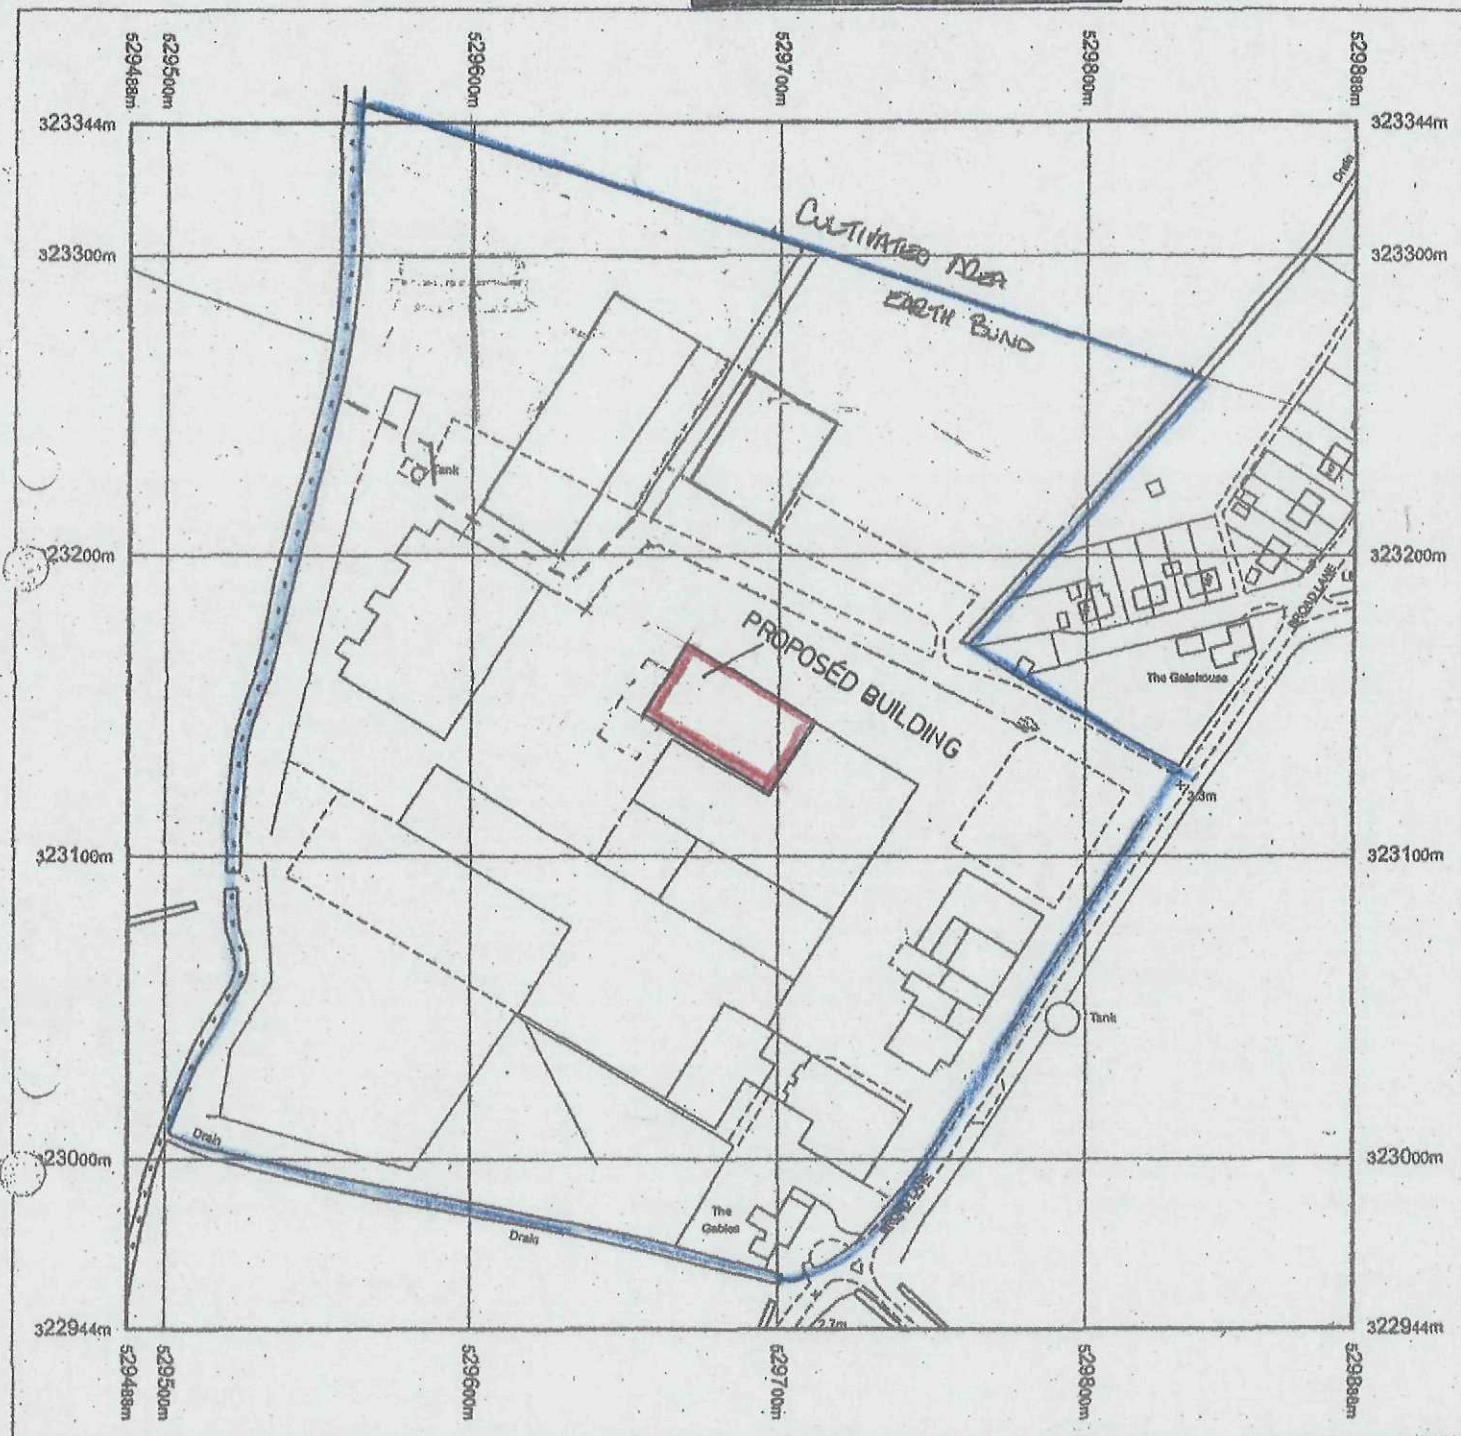

Produced 03.12.2007 from the Ordnance Survey National Geographic Database and incorporating surveyed revision available at this date. © Crown Copyright 2007.


Reproduction in whole or part is prohibited without the prior permission of Ordnance Survey.

Ordnance Survey and the OS Symbol are registered trademarks and OS Sitemap is a trademark of Ordnance Survey, the national mapping agency of Great Britain.

The representation of a road, track or path is no evidence of a right of way.

The representation of features as lines is no evidence of a property boundary.

PROPOSED ONION CONDITIONING STORE
FOR MOULTON BULB CO LTD
LONG LANE MOULTON
SPALDING PE12 6PP

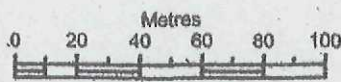

Scale 1:2500

Supplied by: **Bookmark Spalding Ltd**
Serial number: 00037400
Centre coordinates: 529688 323144

Further information can be found on the
OS Sitemap Information leaflet or the
Ordnance Survey web site:

DAVID O'CONNOR & ASSOCIATES
ALLIUM & BRASSICA CENTRE LTD
WASH ROAD KIRTON
BOSTON PE20 1QQ
6-2-12 JAC 326/6C