0m 1m 2m 3m 4m


Scale

Client	Moulton Windmill Project Limited
Job Title	Repairs to Fantail
Drawing Title	Existing Full Section
Scale	1:50@A1, 1:100@A3
Date	Aug 2016
Drawn by	JG
Drg. No.	A-252-02
Rev.	A

© Copyright

Anderson and Glenn
Architectural and Landscape Consultancy
Yew Tree Nurseries
Frampton West
BOSTON PE20 1RQ

Tel : 01205 724047
Fax : 01205 723792
www.andersonandglenn.com

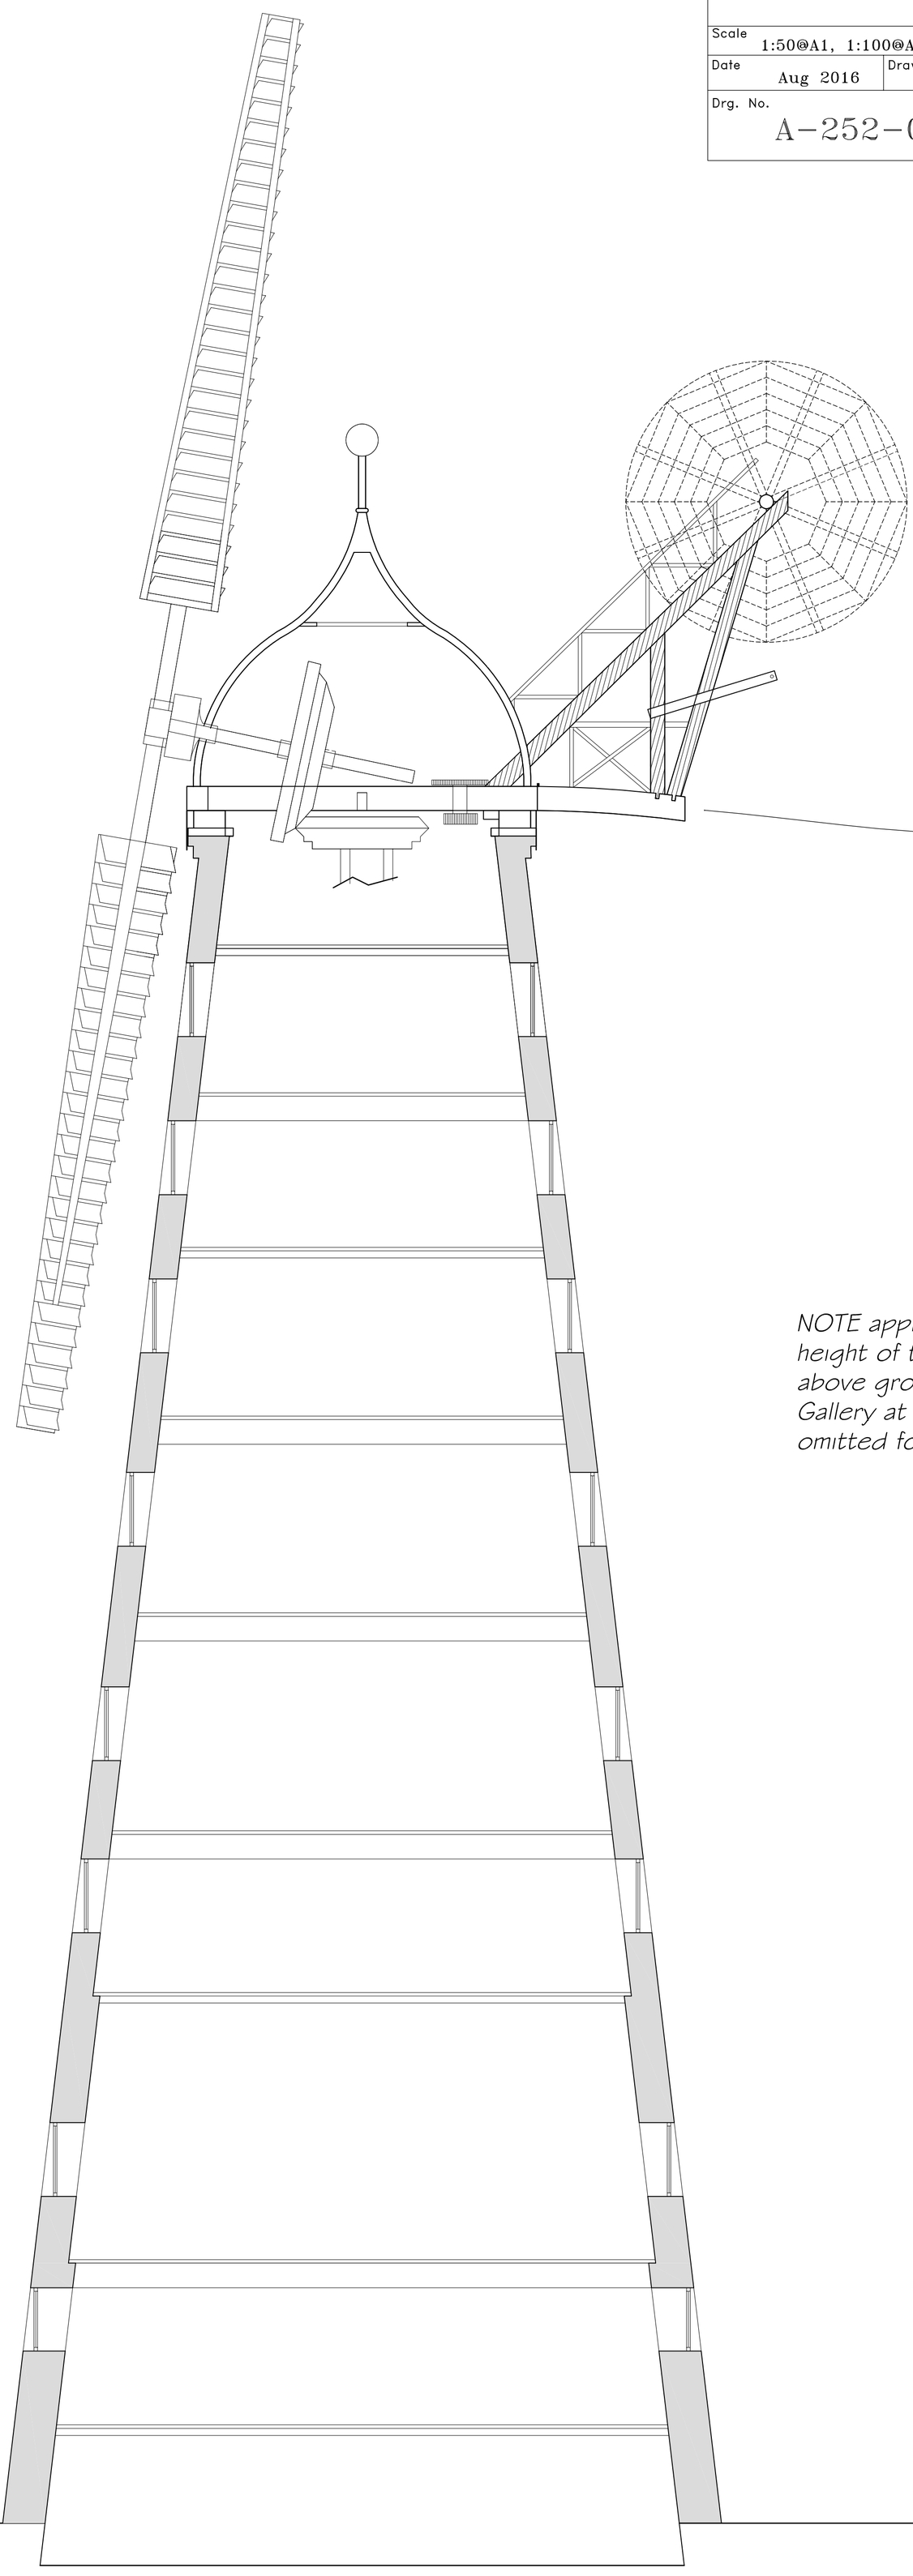

Existing Fantail,
note sag in cantilevered beam.

NOTE approximate
height of tower
above ground level is 24m
Gallery at 3rd floor
omitted for clarity all drawings

GROUND LEVEL