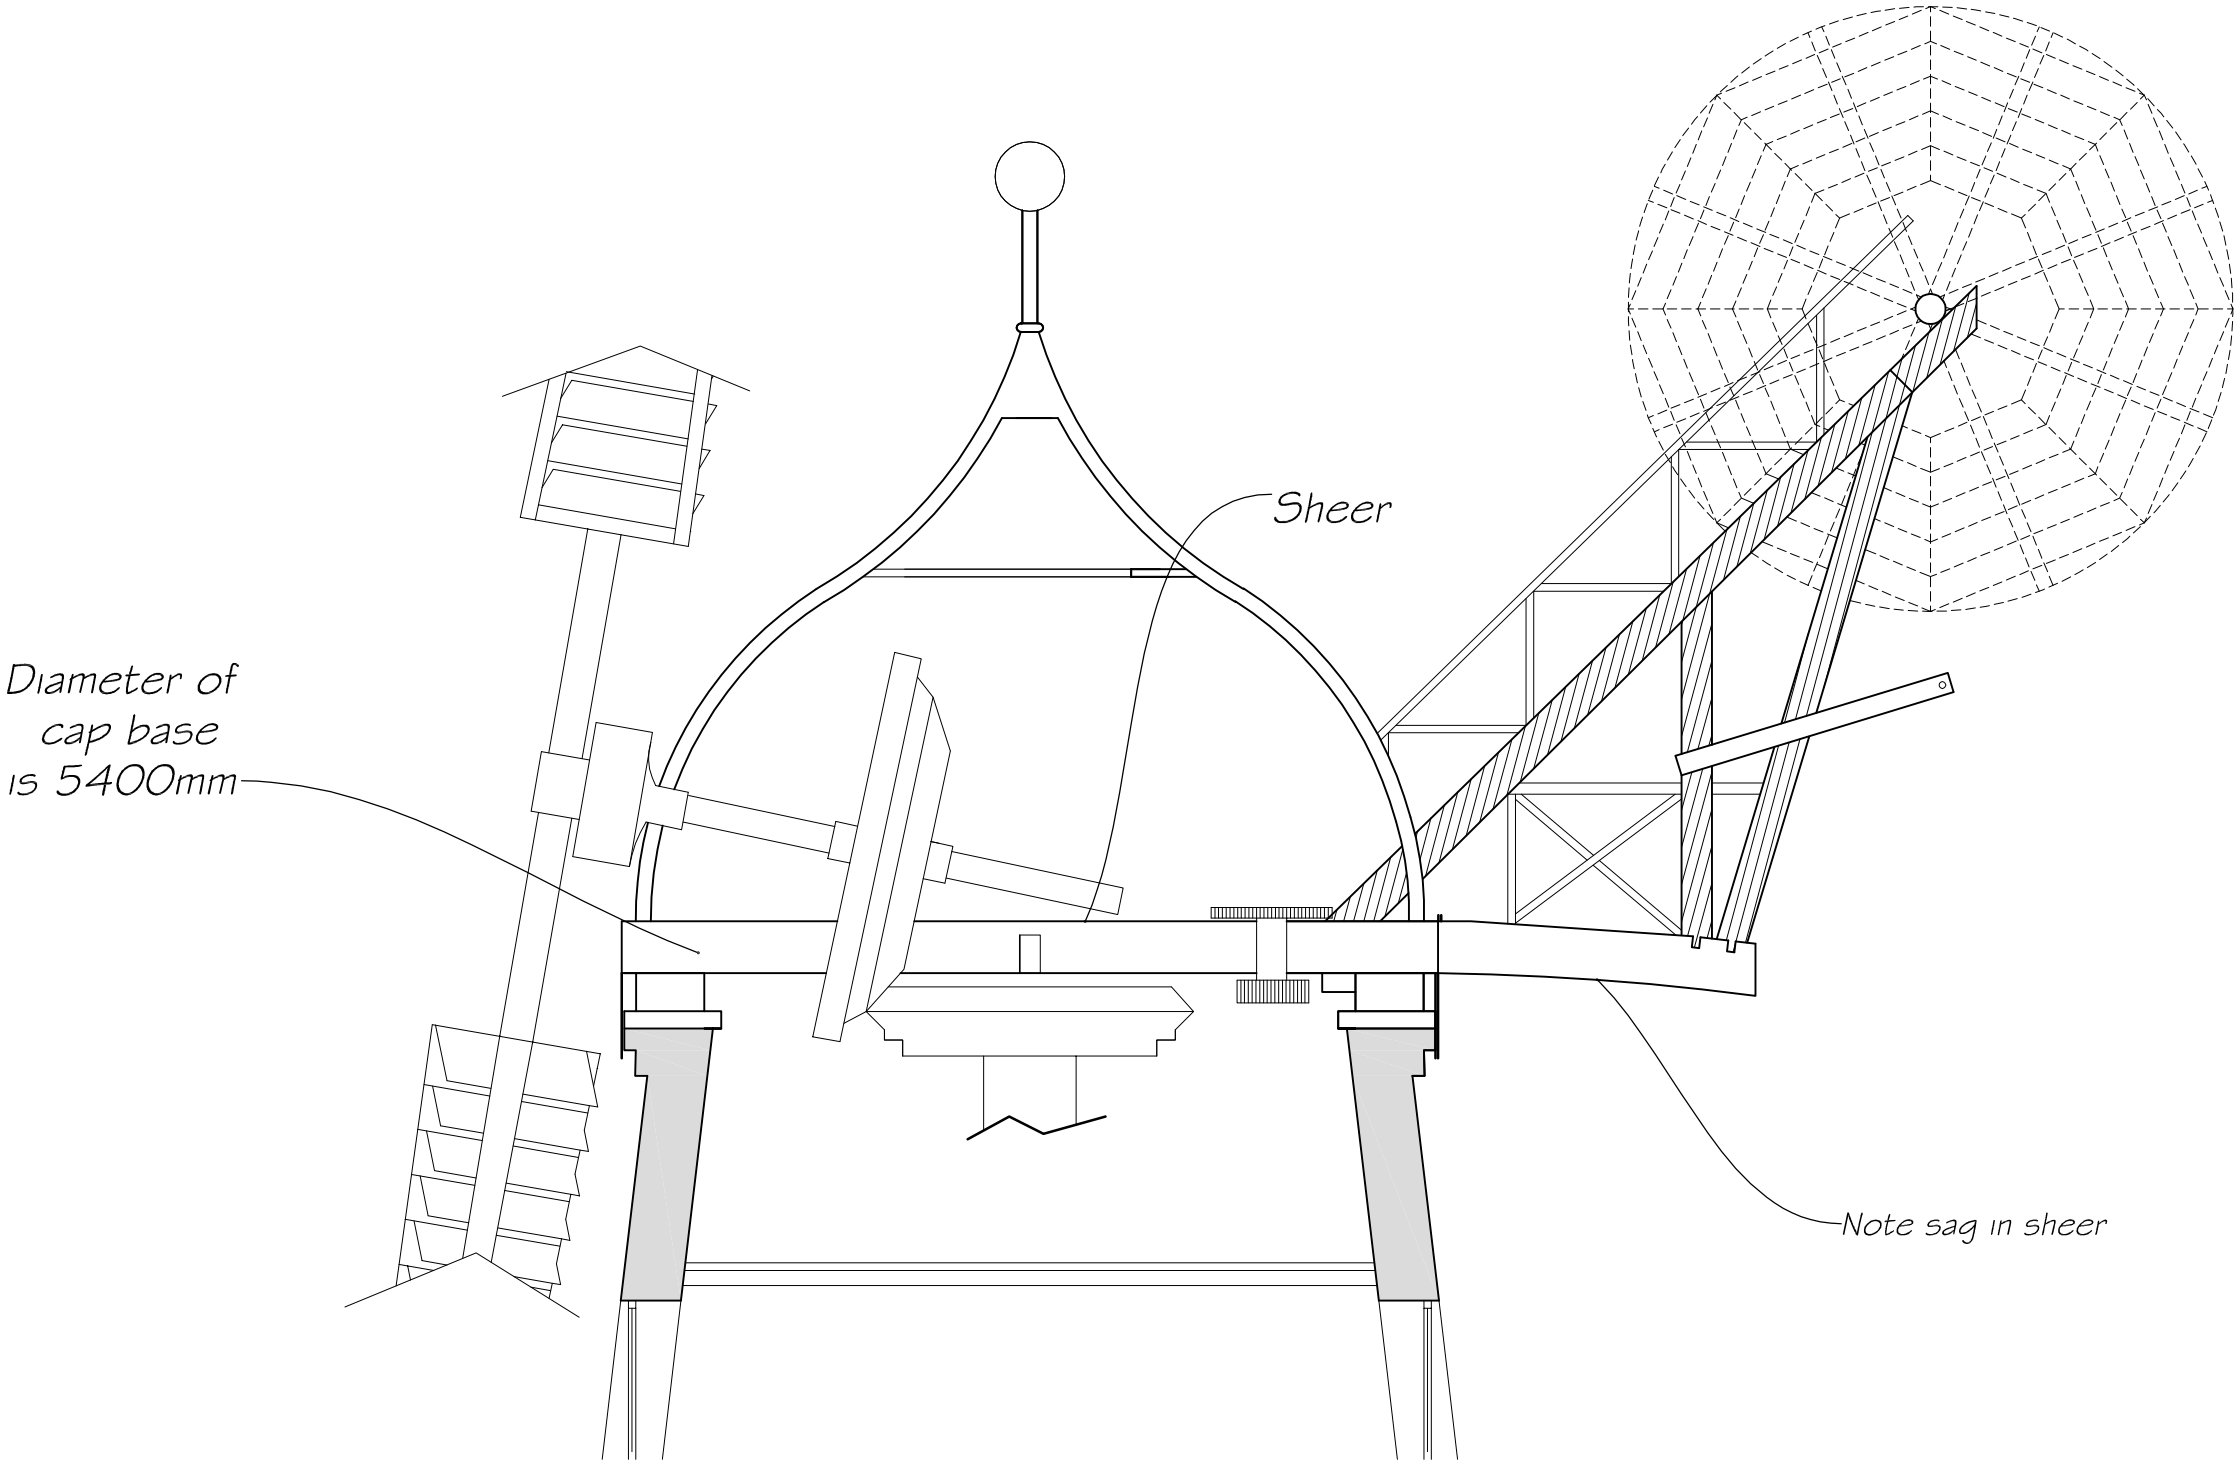


NOTES :

All dimensions must be checked on site and any discrepancies reported to architect.
Do not scale from this drawing. If in doubt ask.

0m 1m 2m 3m 4m

Scale

A	Feb. 2017	adapted for LBC application
	Date	Revisions

© Copyright

Anderson and Glenn
Architectural and
Landscape Consultancy
Yew Tree Nurseries
Frampton West
BOSTON PE20 1RQ

Tel : 01205 724047
Fax : 01205 723792
www.andersonandglenn.com

Client
Moulton Windmill Project Limited

Job Title
Repairs To Fantail

Drawing Title
Existing Fan Tail Section

Scale
1:50 @ A3

Date
Feb 2017

Drawn by
JG

Drg. No.
A-252-04

Rev.
A