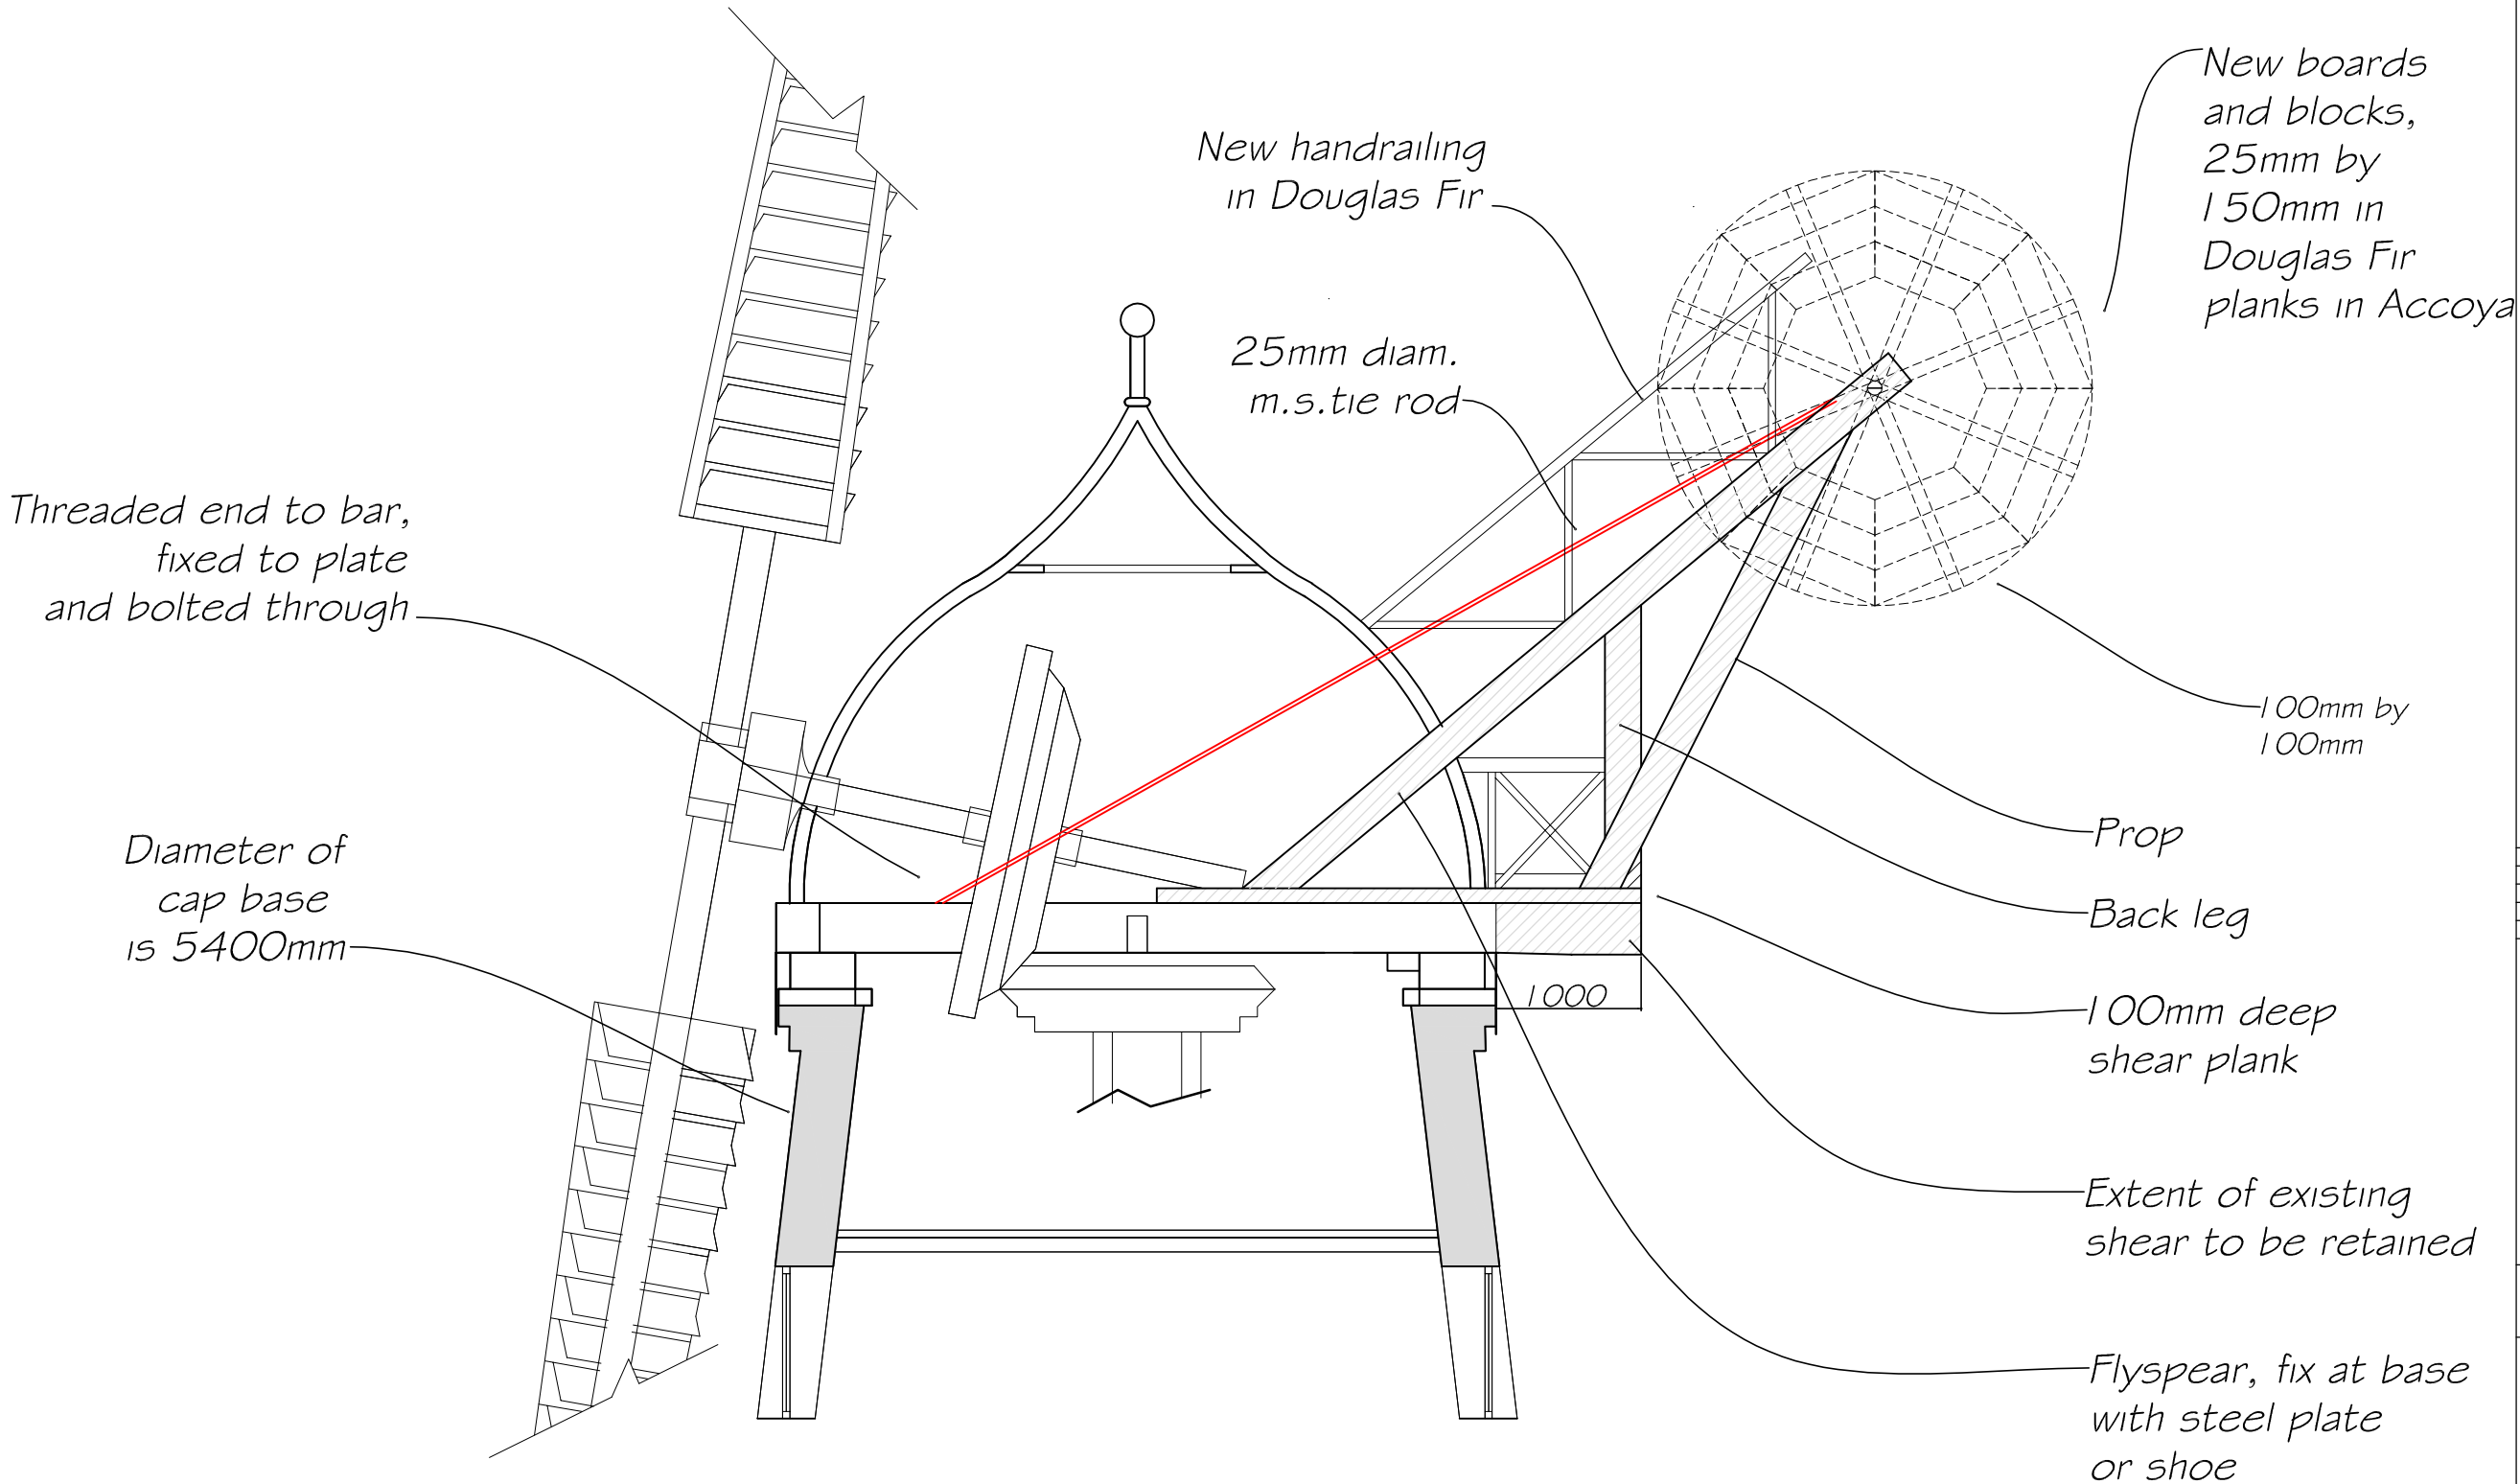


NOTES :

All dimensions must be checked on site and any discrepancies reported to architect.
Do not scale from this drawing. If in doubt ask.

0m 1m 2m 3m 4m
Scale

NEW OAK

Actual connections to be proposed by millwright and forwarded to engineer for comment.

B	13/01/17	Fantail position amended
A	Oct. 2016	Engineers notes added
	Date	Revisions

© Copyright

Anderson and Glenn
Architectural and
Landscape Consultancy
Yew Tree Nurseries
Frampton West
BOSTON PE20 1RQ

Tel : 01205 724047
Fax : 01205 723792
www.andersonandglenn.com

Client
Moulton Windmill Project Limited

Job Title
Repairs To Fantail

Drawing Title
Proposed Fan Tail Section

Scale
1:50 @ A3

Date
Sept 2016

Drawn by
JG

Drg. No.
A-252-54

Rev.
B