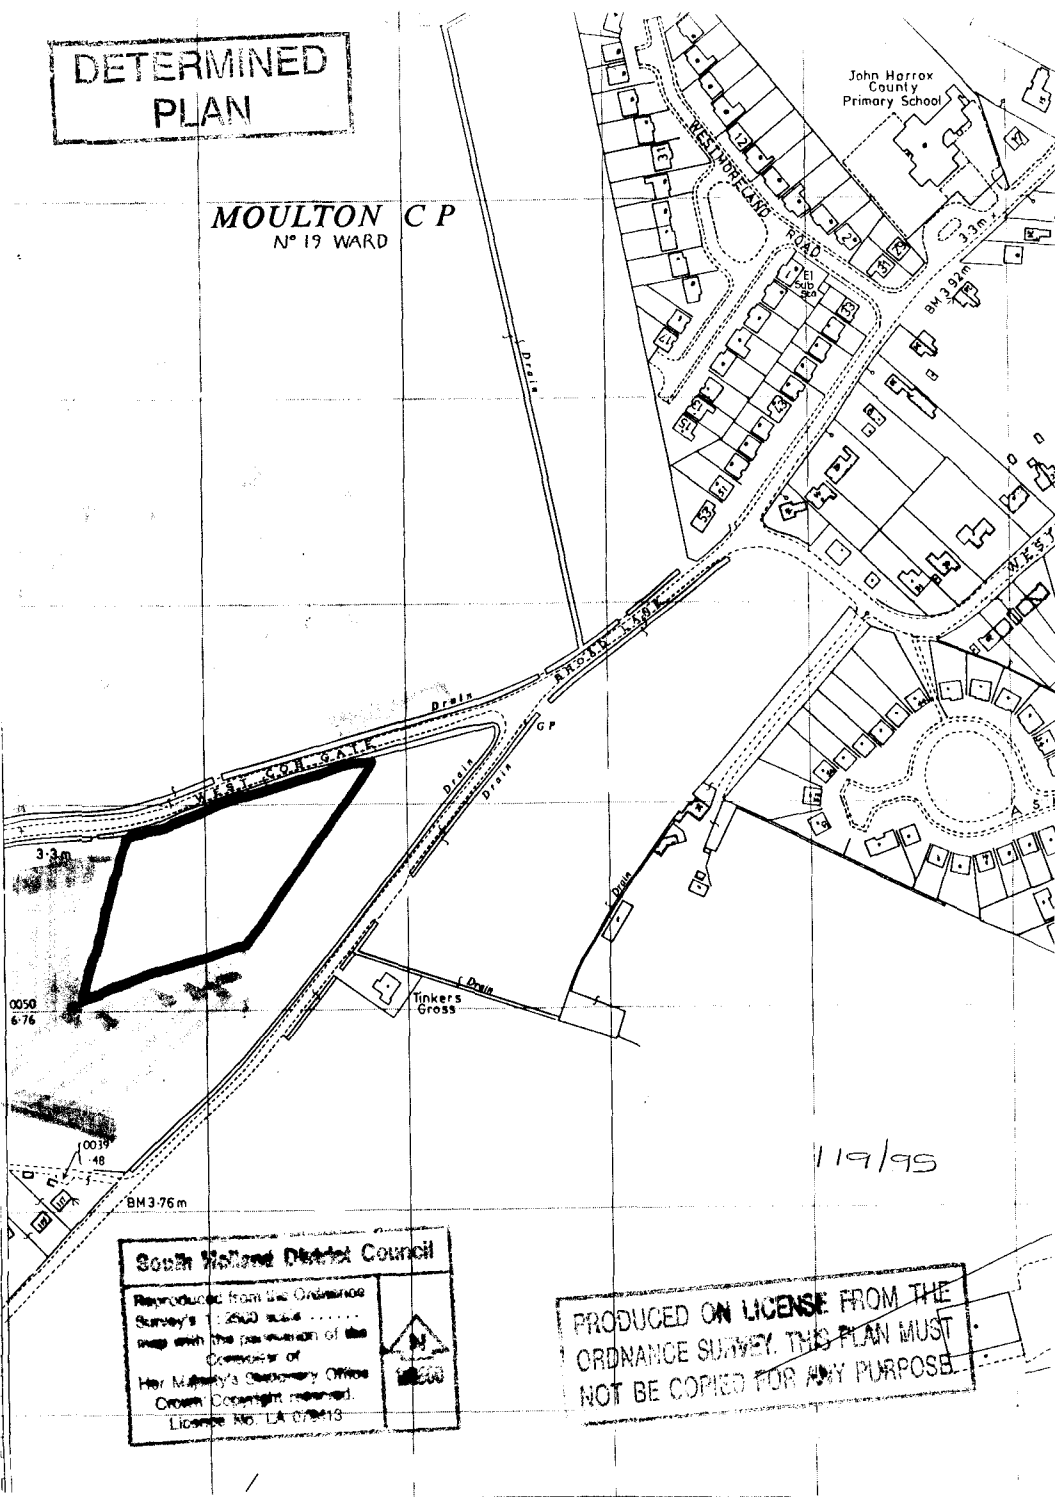

DETERMINED PLAN
MOULTON C P
N° 19 WARD
John Harrox County Primary School
WEST HORTLAND ROAD
BM 3.32m
Drain
ANGOTH ROAD
WESTON GATE
Drain
Drain
Drain
Drain
GP
3·3m
0050
6·76
Tinkers Gross
0039
48
BM 3·76m
119/95
South Holland District Council
Reproduced from the Ordnance Survey's 1:2500 scale ..... map with the permission of the Controller of Her Majesty's Stationery Office Crown Copyright reserved. Licence No: LA 076413
PRODUCED ON LICENSE FROM THE ORDNANCE SURVEY. THIS PLAN MUST NOT BE COPIED FOR ANY PURPOSE.