
48


SPECIFICATION:-
WALL LINING 12.5mm GREY VINYL FACED PLASTERBOARD
CEILING LINING 12.5mm WHITE VINYL FACED PLASTERBOARD
FLOOR FINISH IRON DUKE CARPET - COLOUR MERCURY
EXTERNAL WALL CLADDING TEXTURE - COLOUR SPL158

ROOF GUTTERED
CEILING HEIGHT 2235mm

INTERNAL COLOUR SCHEME:-
INTERNAL FACE OF EXTERNAL DOOR - 00 A 05
SKIRTING, COVING, ARCHITRAVES & WINDOW REVEALS - 18 B 25
VERTICAL BLINDS TO BE SIERRA GRANITE
GREY TINTED GLASS & COLSON STAY LOCKS TO WINDOWS

EXTERNAL COLOUR SCHEME:-
18" COLOUR BAND TO BOTTOM OF UNIT - 10 B 29
FASCIA, CORNERS & LEGS - 12 B 29
DOOR FRAME - MILL FINISH ALUMINIUM
DOOR OUTSIDE FACE AND EDGE - 09 B 29

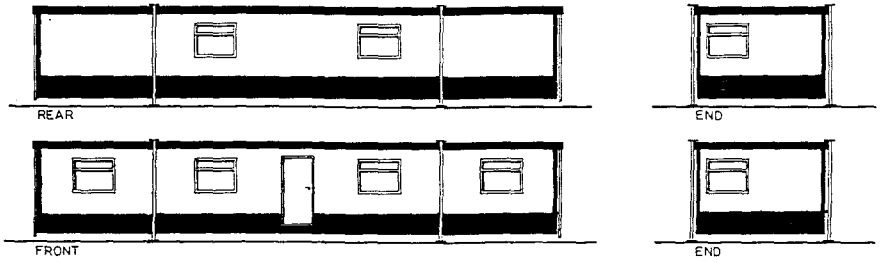

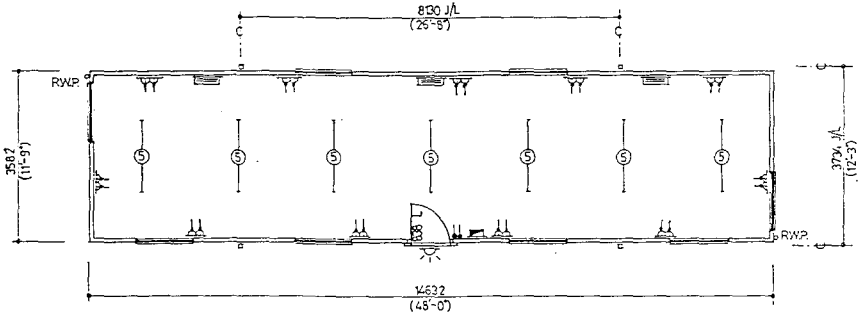

DETAILED PLAN

EXECUTIVE RANGE

119/95

STAMP PORTABLE BUILDINGS BRUCE STAMP CONTRACTS Ltd., RAILWAY YARD, PINCHBECK, SPALDING, LINCS. PE11 3RF. Tel:(0775) 723807 Fax:(0775) 722606	Client. Title. EXECUTIVE RANGE HIRE UNIT.	REVISIONS	DRAWN P.L CURTIS SCALE N.T.S. DATE 8-11-94 DRG No 4812 BSH

DESIGNED TO B.S. 5502 class one

2m HIGH SOLID WOODEN FENCE.

EXISTING WATER STORAGE TANKS.

Grassed Area

Landscaped as per Detail 1.

2m HIGH Earth Bank

Existing 150mm sewer

Landscaped as per Detail 1.

Car Park (35 cars)

FOOTPATH

400mm water main

to Broad Lane and Moulton.

WEST COBGATE

Landscaped as per Detail 2

Car Park (28 cars)

Weighbridge

Existing lean-to.

Gravel Hardstanding For Agricultural Machinery.

2m High Earth Bank 3m wide (at top) 47m long (at top)

Existing lean-to.

Existing General Purpose building.

Landscaped as per Detail 3.

Incoming vehicle holding area.

3 Articulated lorries or 6 Tractors/Trailers

Proposed 4.9M wide Rollershutter door with personnal door

Existing SW drain and catchpits sizes to be checked for adequacy.

Vehicle Unloading Area

Vehicle Turning Area.

open General Purpose building.

Grassed Area

Grass bank

Vacuum Cooler.

9.0M Cold store door - by specialist

Outloading area 3 Vehicles.

Insulated walls, ceiling and doors by cold store specialist.

Grass bank

3Mtr dock levelers.

general purpose Store.

Grassed Area

Edge of arable field

Grassed Area

Outgoing vehicle holding area 3 Vehicles.

NOTE: All drains to be laid to min. 1:40 fall.

NOTE: Depths of all inspection chambers and invert levels to be agreed on site with Building Control Inspector

GRASSED AREA

submersible pump

Cold Store.

Edge of arable field

Area of Concrete.

Area of Tarmac.

Area of Gravel Hardstanding.

2m High Solid Wooden Fence.

SOUTH HOLLAND D.C.
PLANNING
07 DEC 1995
REF 119/95

WARNING
THIS IS NOT A WORKING DRAWING. DESIGN AND SPECIFICATION CHECKS MUST BE CARRIED OUT BY THE CLIENT WITH HIS CONTRACTOR BEFORE ANY PART OF THE WORK IS COMMENCED, TO ENSURE THE CLIENTS REQUIREMENTS ARE SATISFIED.

DRAWING No. J.L.F/1676/2 E

D. A. GREEN & SONS Ltd
HIGH ROAD
WHAPLODE
SPALDING, LINCS.,
PE12 6TL
Tel: HOLBEACH (0406) 370585

GENERAL NOTES
~~ALL HOLES TO BE DIA. FOR DIA BOLTS EXCEPT WHERE NOTED.~~
~~ALL WELDING TO BE mm FILLET WELD CONT. EXCEPT WHERE NOTED.~~

REVISIONS	BY	DATE
E. Additional information for site layout, landscaping and screening	J.L.	13.3.96
D. Two no. W.P. repositioned.	J.L.	12.3.96
C. Landscaping, Loading/Unloading Turning and Parking Areas	J.L.	8.1.96
B. Additional information on Drainage.	J.L.	19.12.95
A. Amended to Clients requirements	J.P.	14.11.95

S/BLAST	
PAINT	
REPAINT	
SCALE 1:200	DATE
COMP	
DRAWN J.P.	30.10.95
CHKD.	
SENT FOR APPROVAL	
APPROVED WITHOUT COMMENT	
APPROVED WITH COMMENTS	
DRG AMENDED FOR COMMENTS	
DRG ISSUED TO FAB	

F.	W.	SP.	A.	AP.	T.	SM.	CR.
SC.	LP.	RC.	CM.	SO.	ST.	B.	

ARCHITECT

CONSULTING ENGINEER

MAIN CONTRACTOR

PROJECT
PROPOSED OPEN G.P. AREA, COLD STORE and CLOSED G.P. AREA for J.L. FARMS LTD.

SITE ADDRESS
COBGATE FARM, WEST COBGATE, MOULTON, SPALDING, LINCOLNSHIRE.

DETAILS
DETERMINED PLAN

GREEN STRUCTURAL

DRAWING NO. J.L.F/1676/2 E