


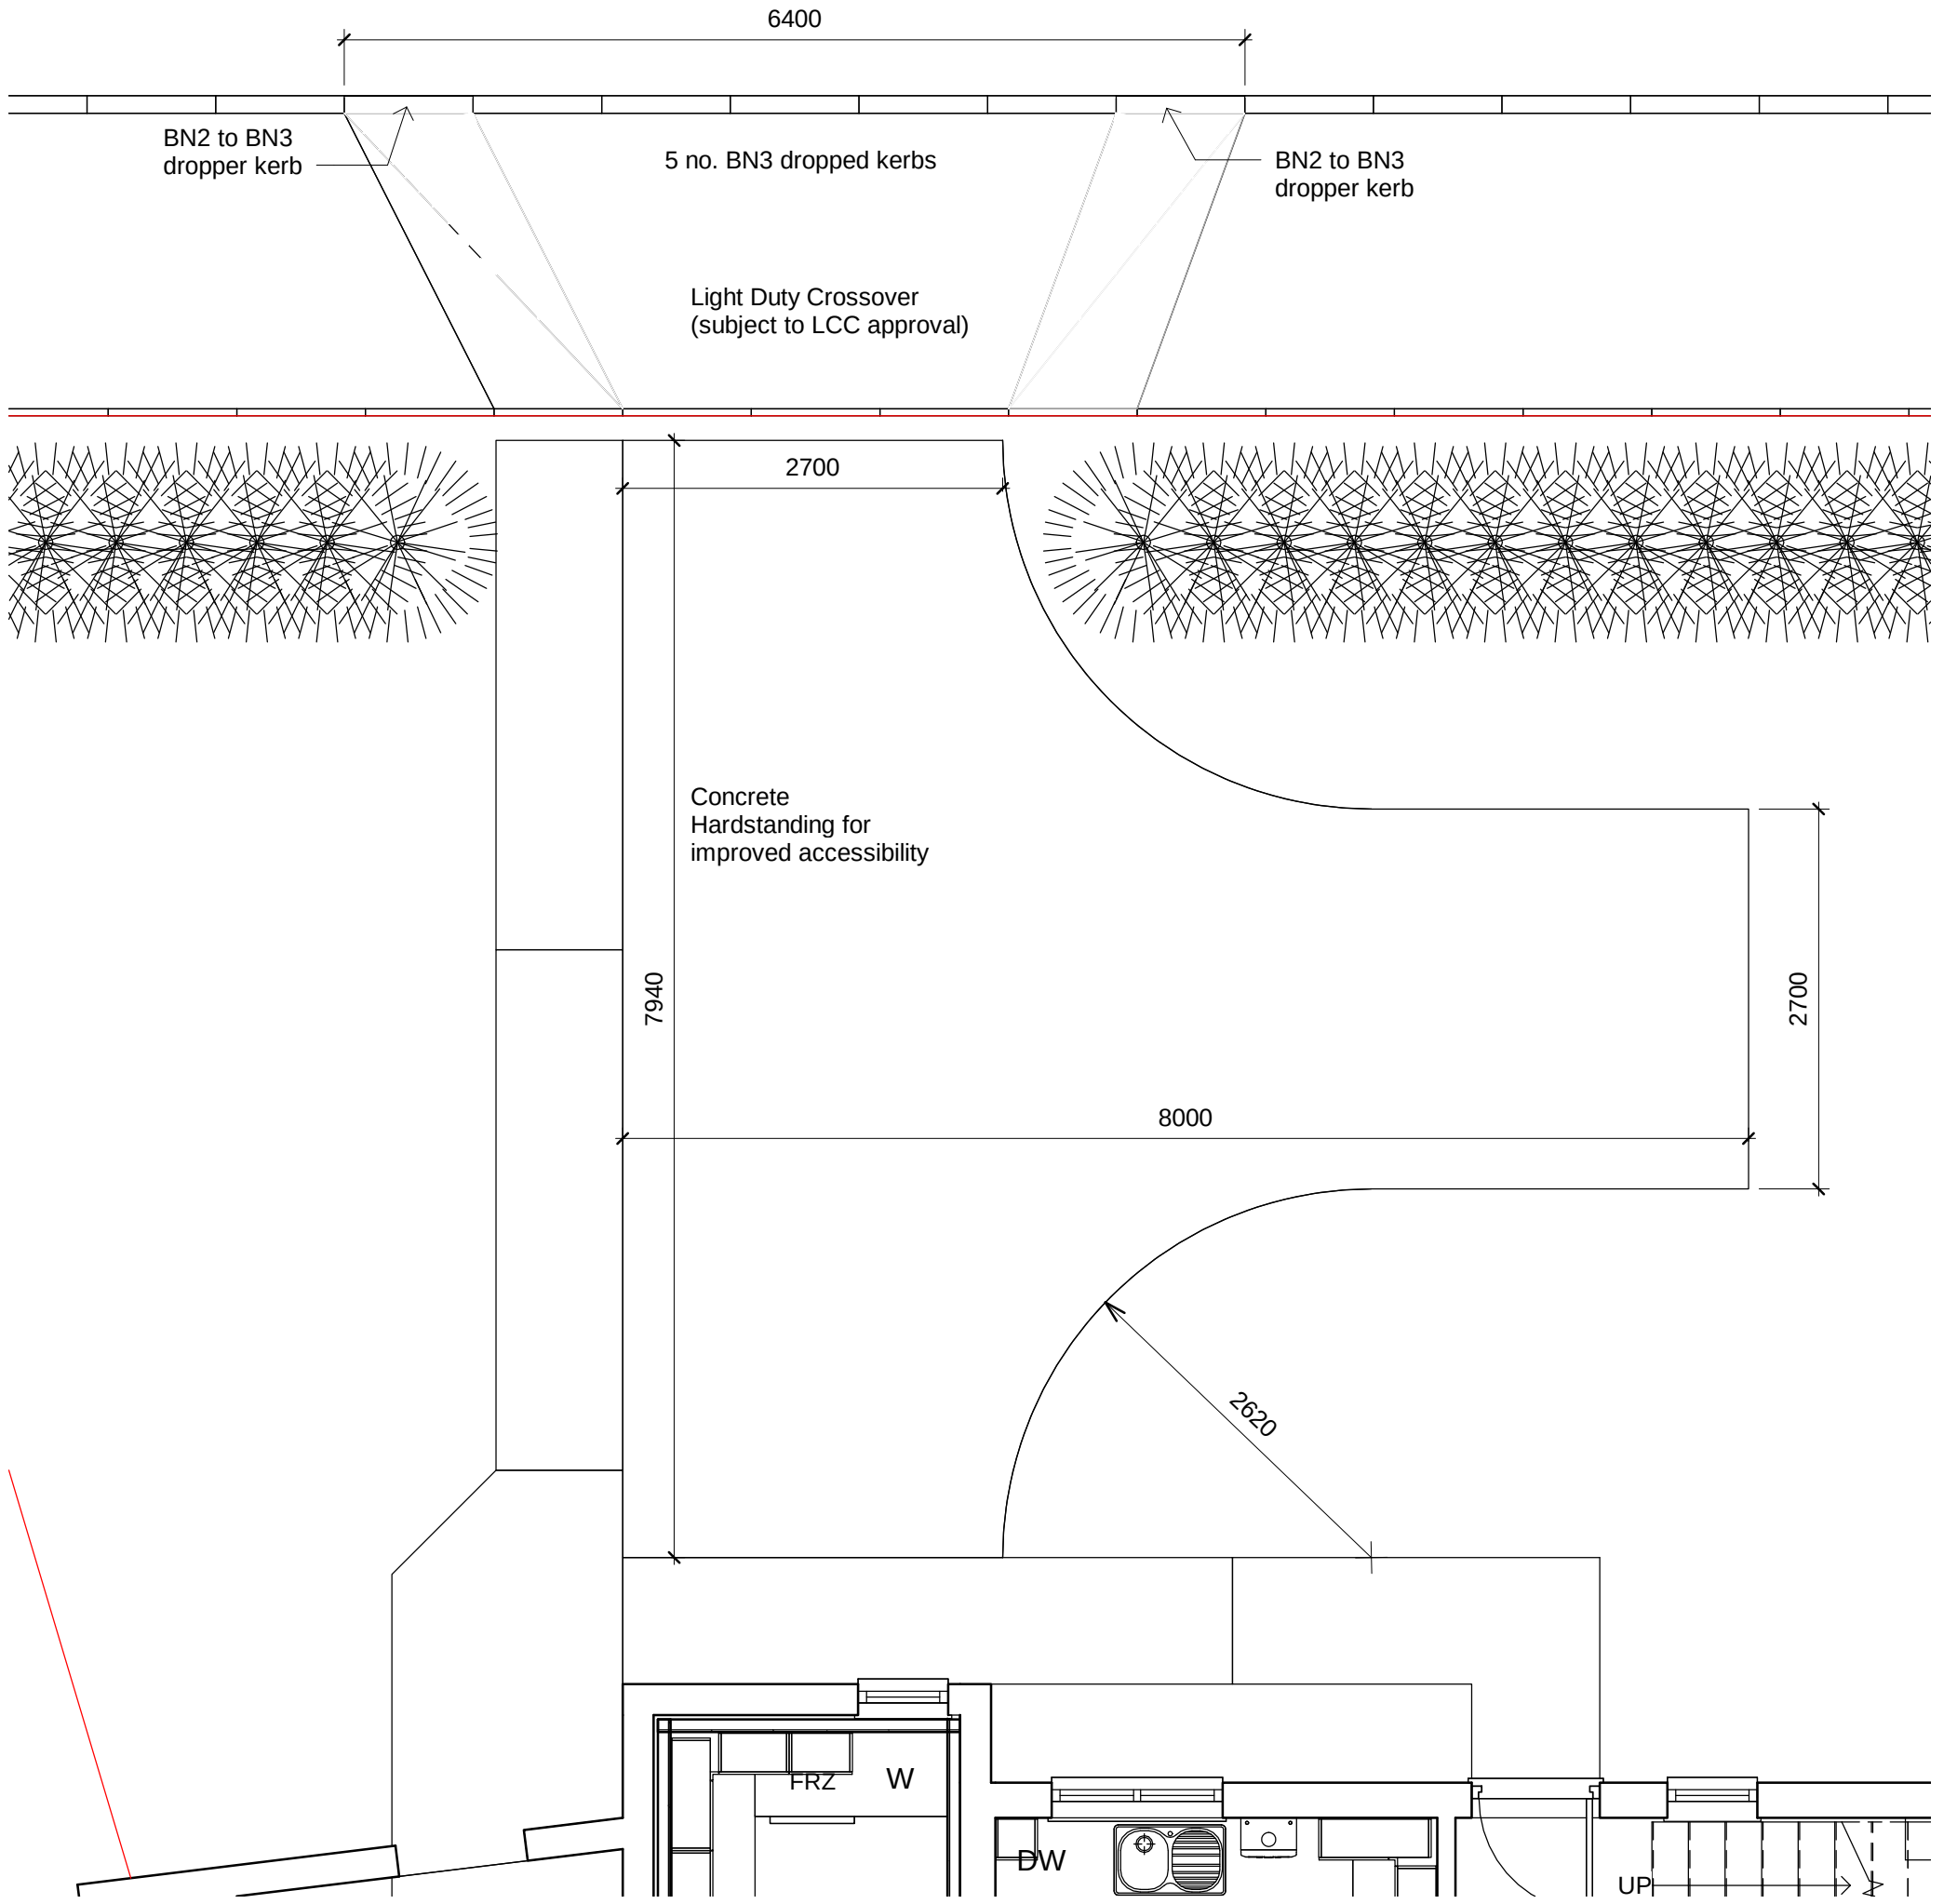

1 **Dropped Kerb - (Proposed)**
1 : 50



Rev.	Description	Date
A	Turning head added to driveway	05/03/2020

CLIENT ADDRESS 13 Station Road Moulton	PROJECT Accessibility Adaptations	Date 06/02/2020	Project number	Scale (@ A3) 1 : 50	
	SHEET Proposed Dropped Kerb	Drawn by SG	DRAWING NUMBER 103	REV A	