


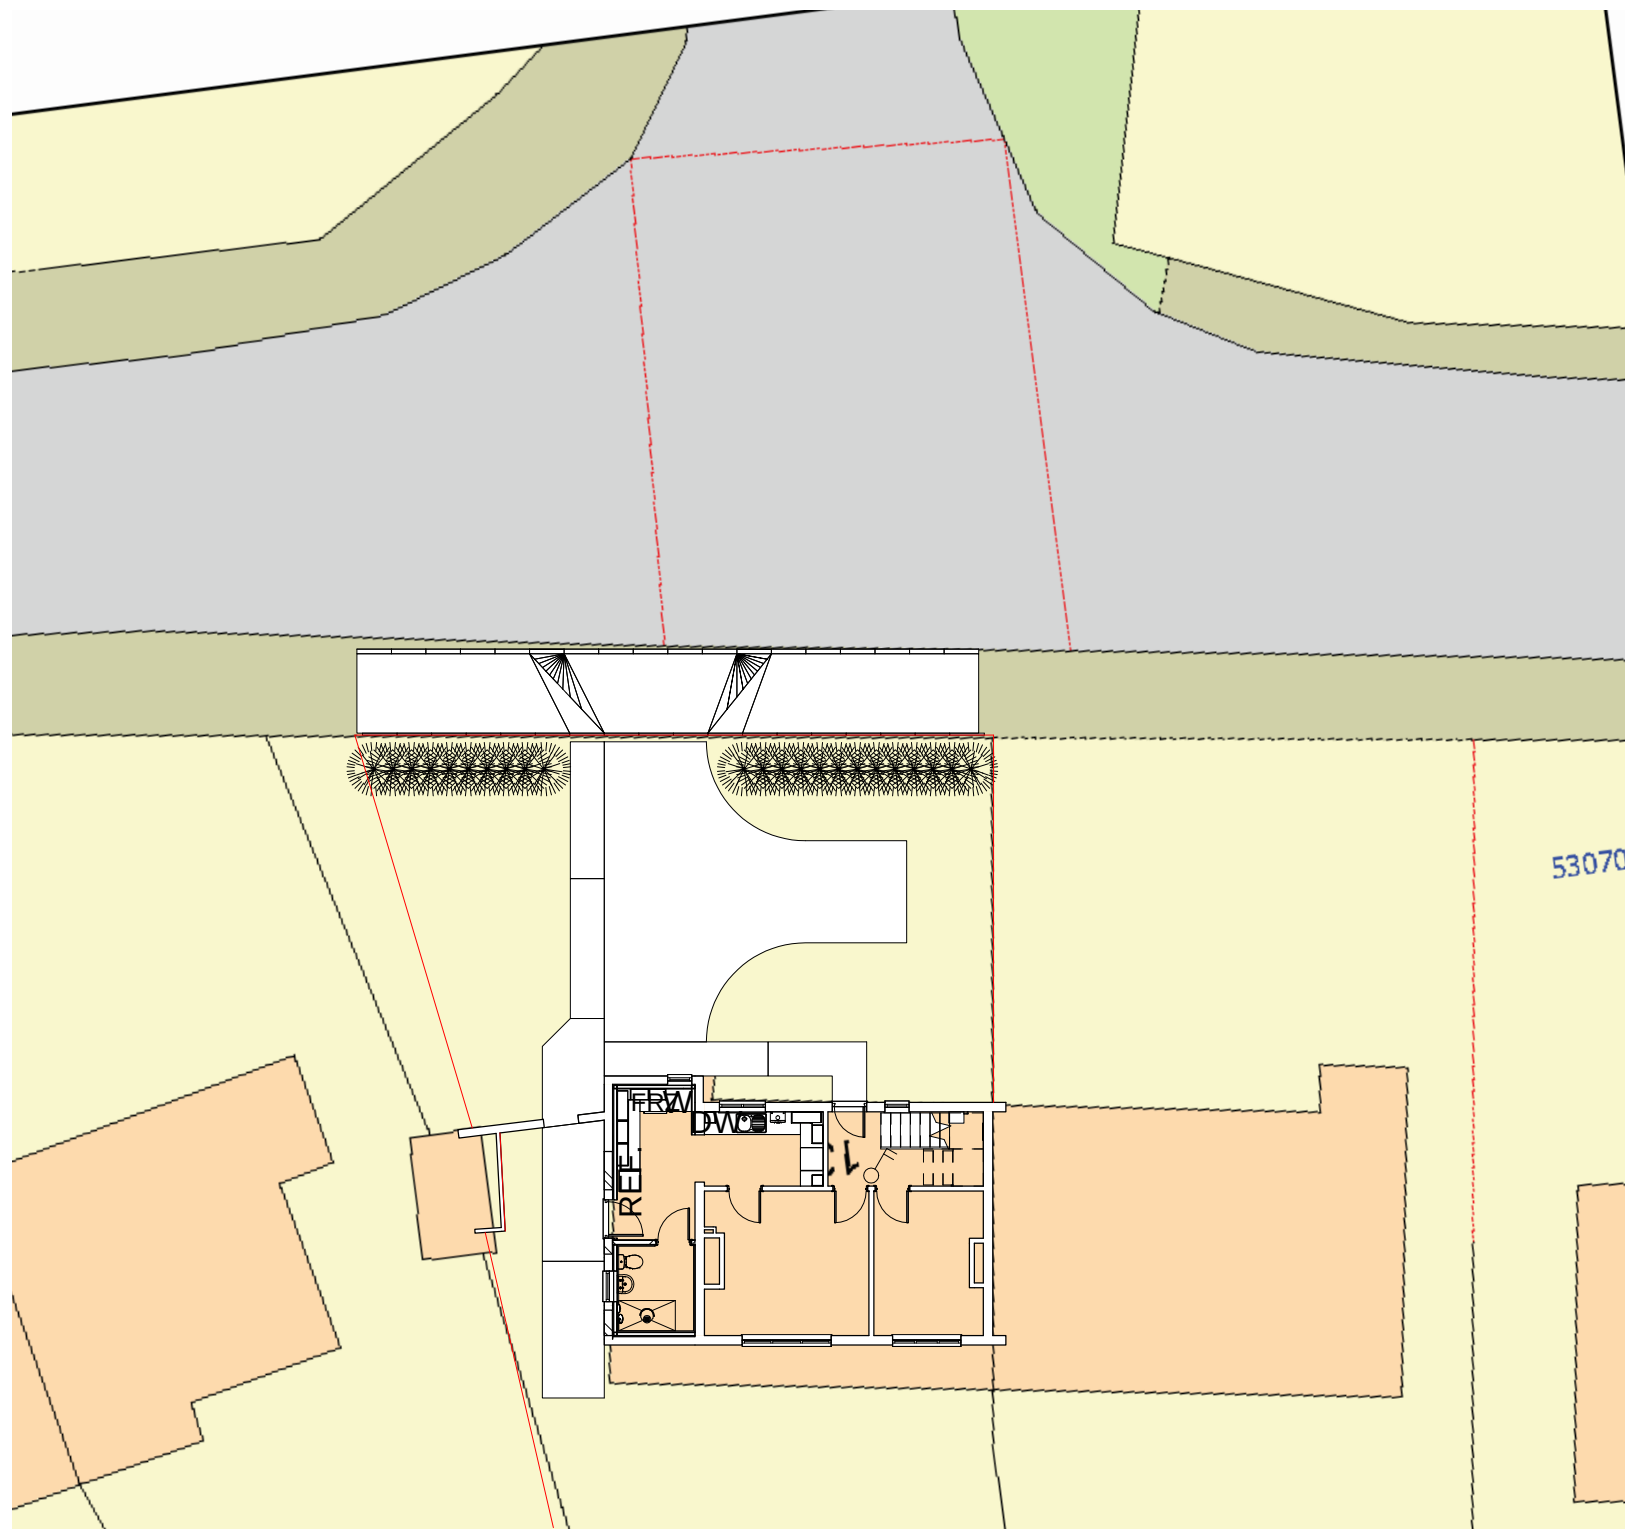

1 **Dropped Kerb Block Plan - (Proposed)**
1 : 200

Rev.	Description	Date
A	Turning head added to driveway	05/03/2020



CLIENT ADDRESS	13 Station Road Moulton	PROJECT Accessibility Adaptations	Date 06/02/2020	Project number	Scale (@ A3) 1 : 200
		SHEET Prop Drop Kerb Block Plan	Drawn by SG	DRAWING NUMBER 105	REV A