


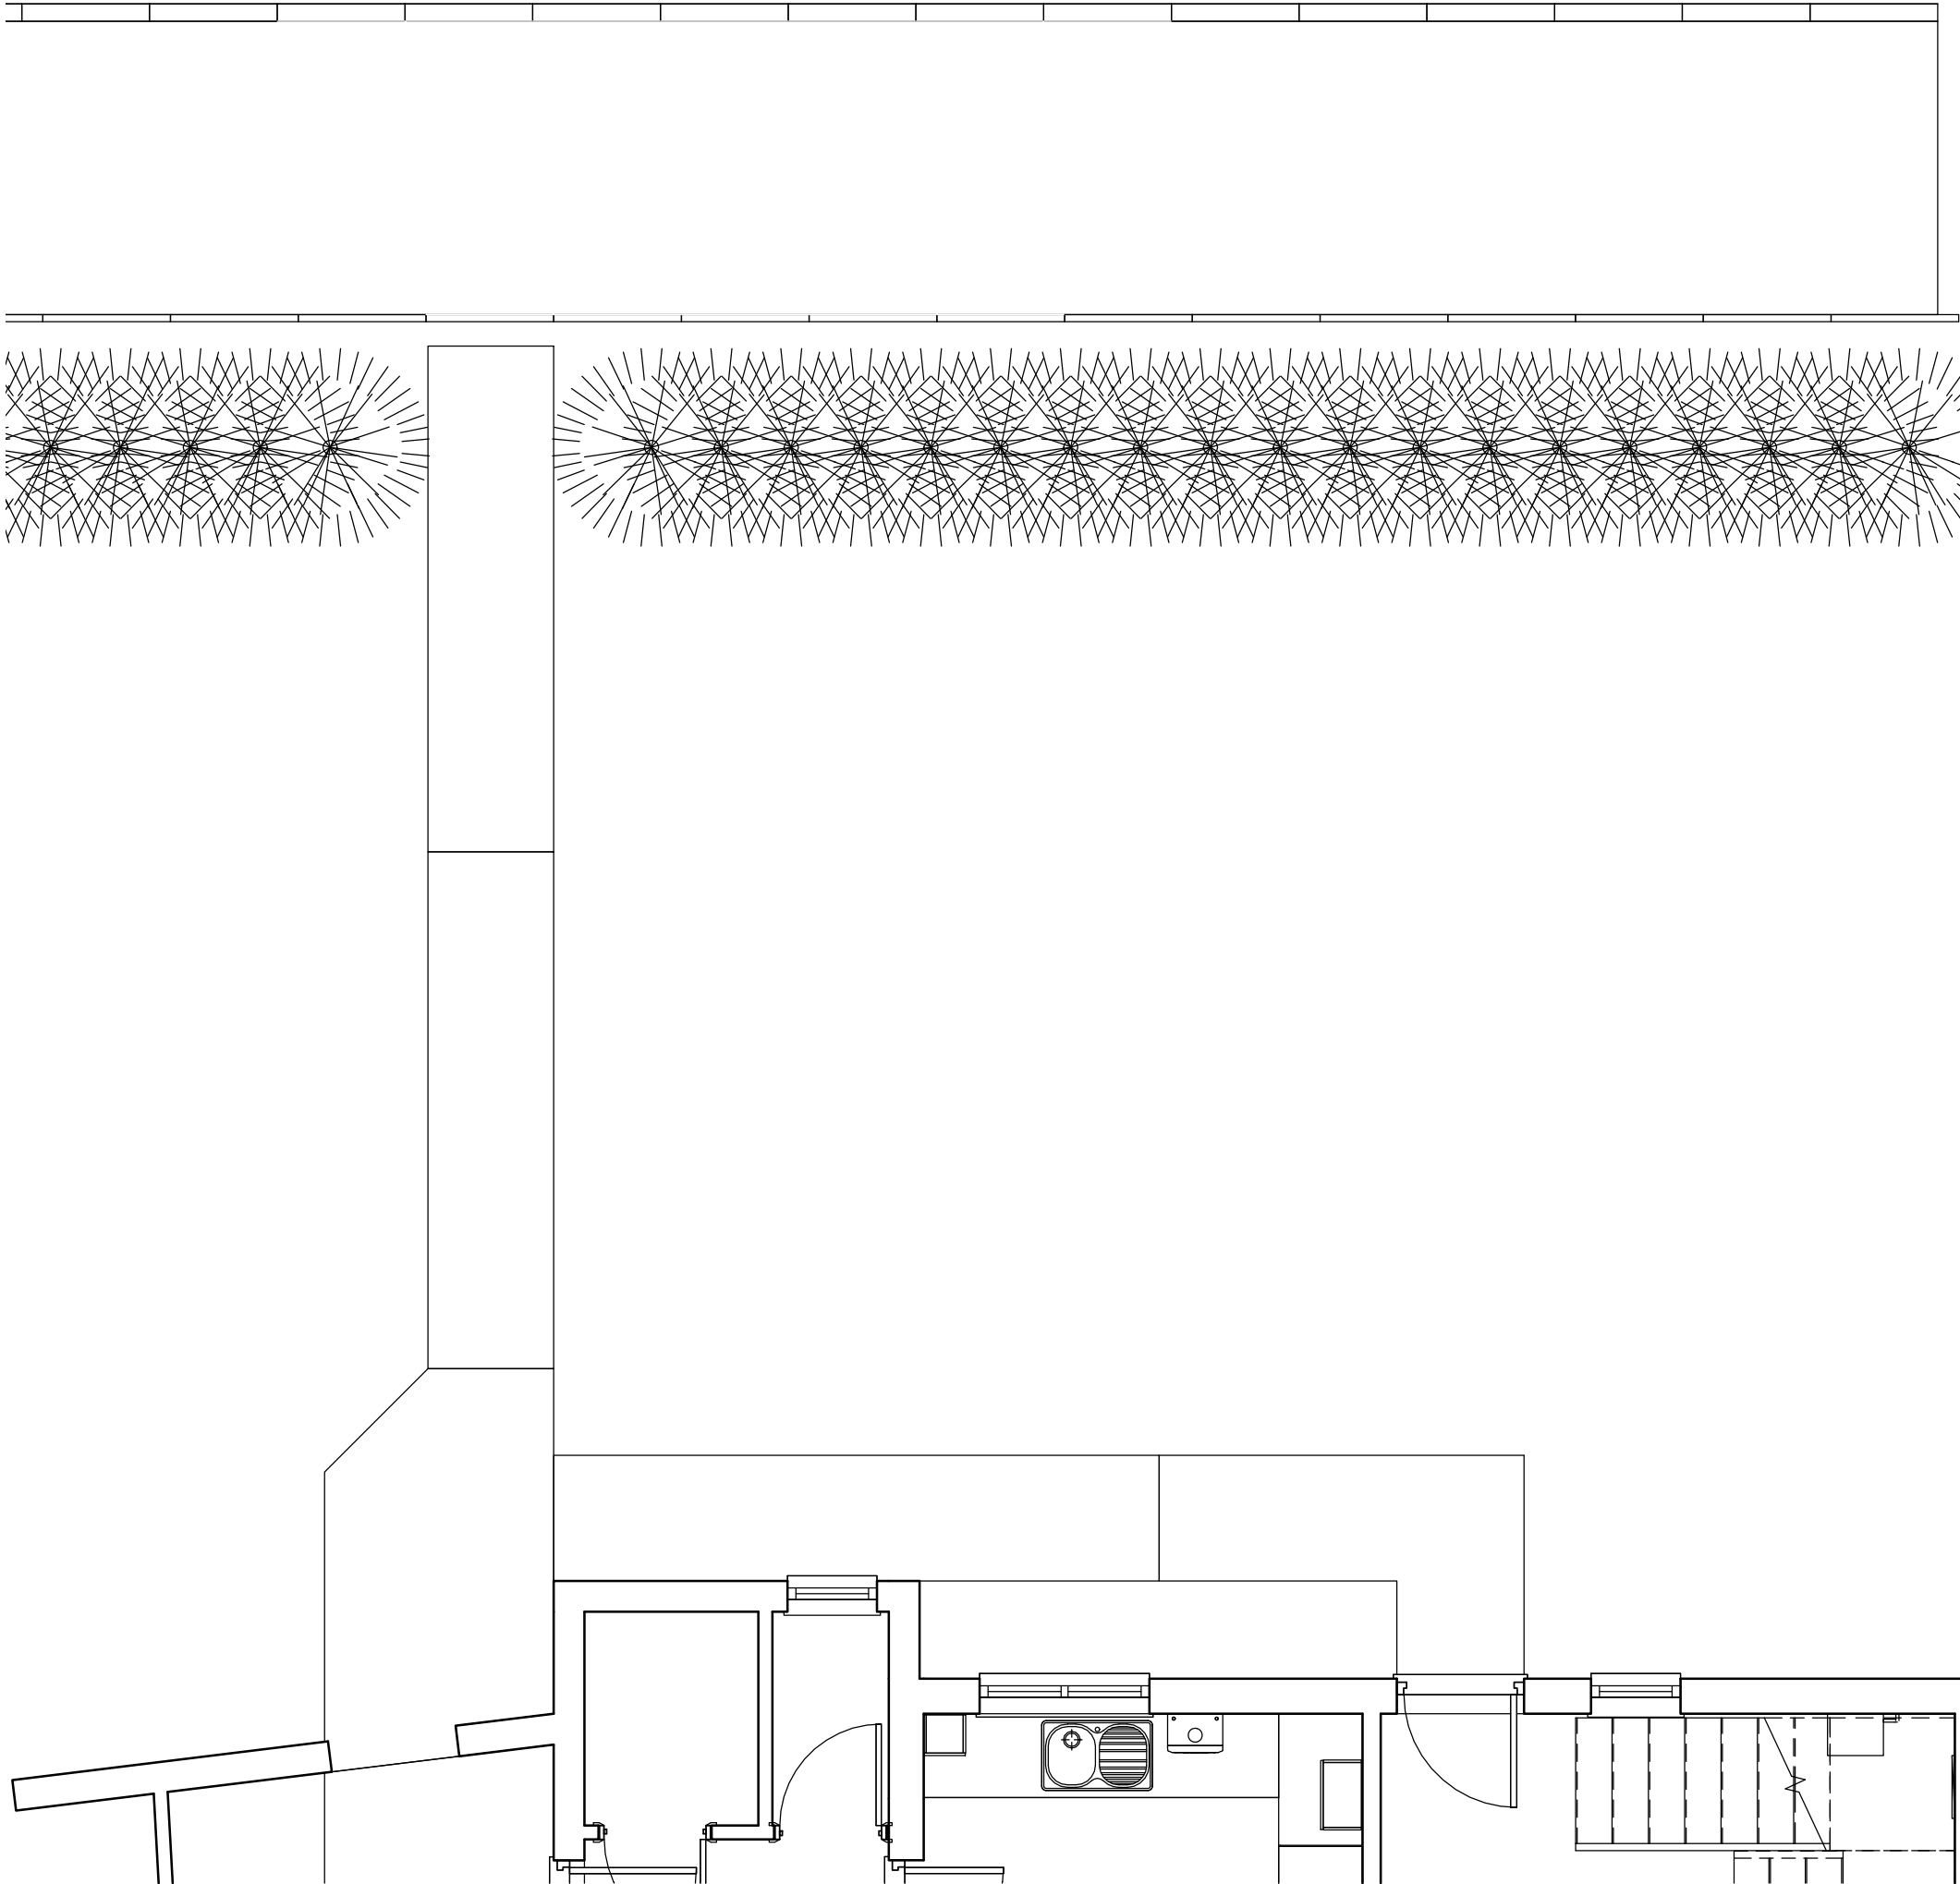

1 Dropped Kerb - (Existing)
1 : 50



Rev.	Description	Date

CLIENT ADDRESS	13 Station Road Moulton	PROJECT Accessibility Adaptations	Date 06/02/2020	Project number	Scale (@ A3) 1 : 50	
		SHEET Existing Dropped Kerb	Drawn by SG	DRAWING NUMBER 101	REV	