


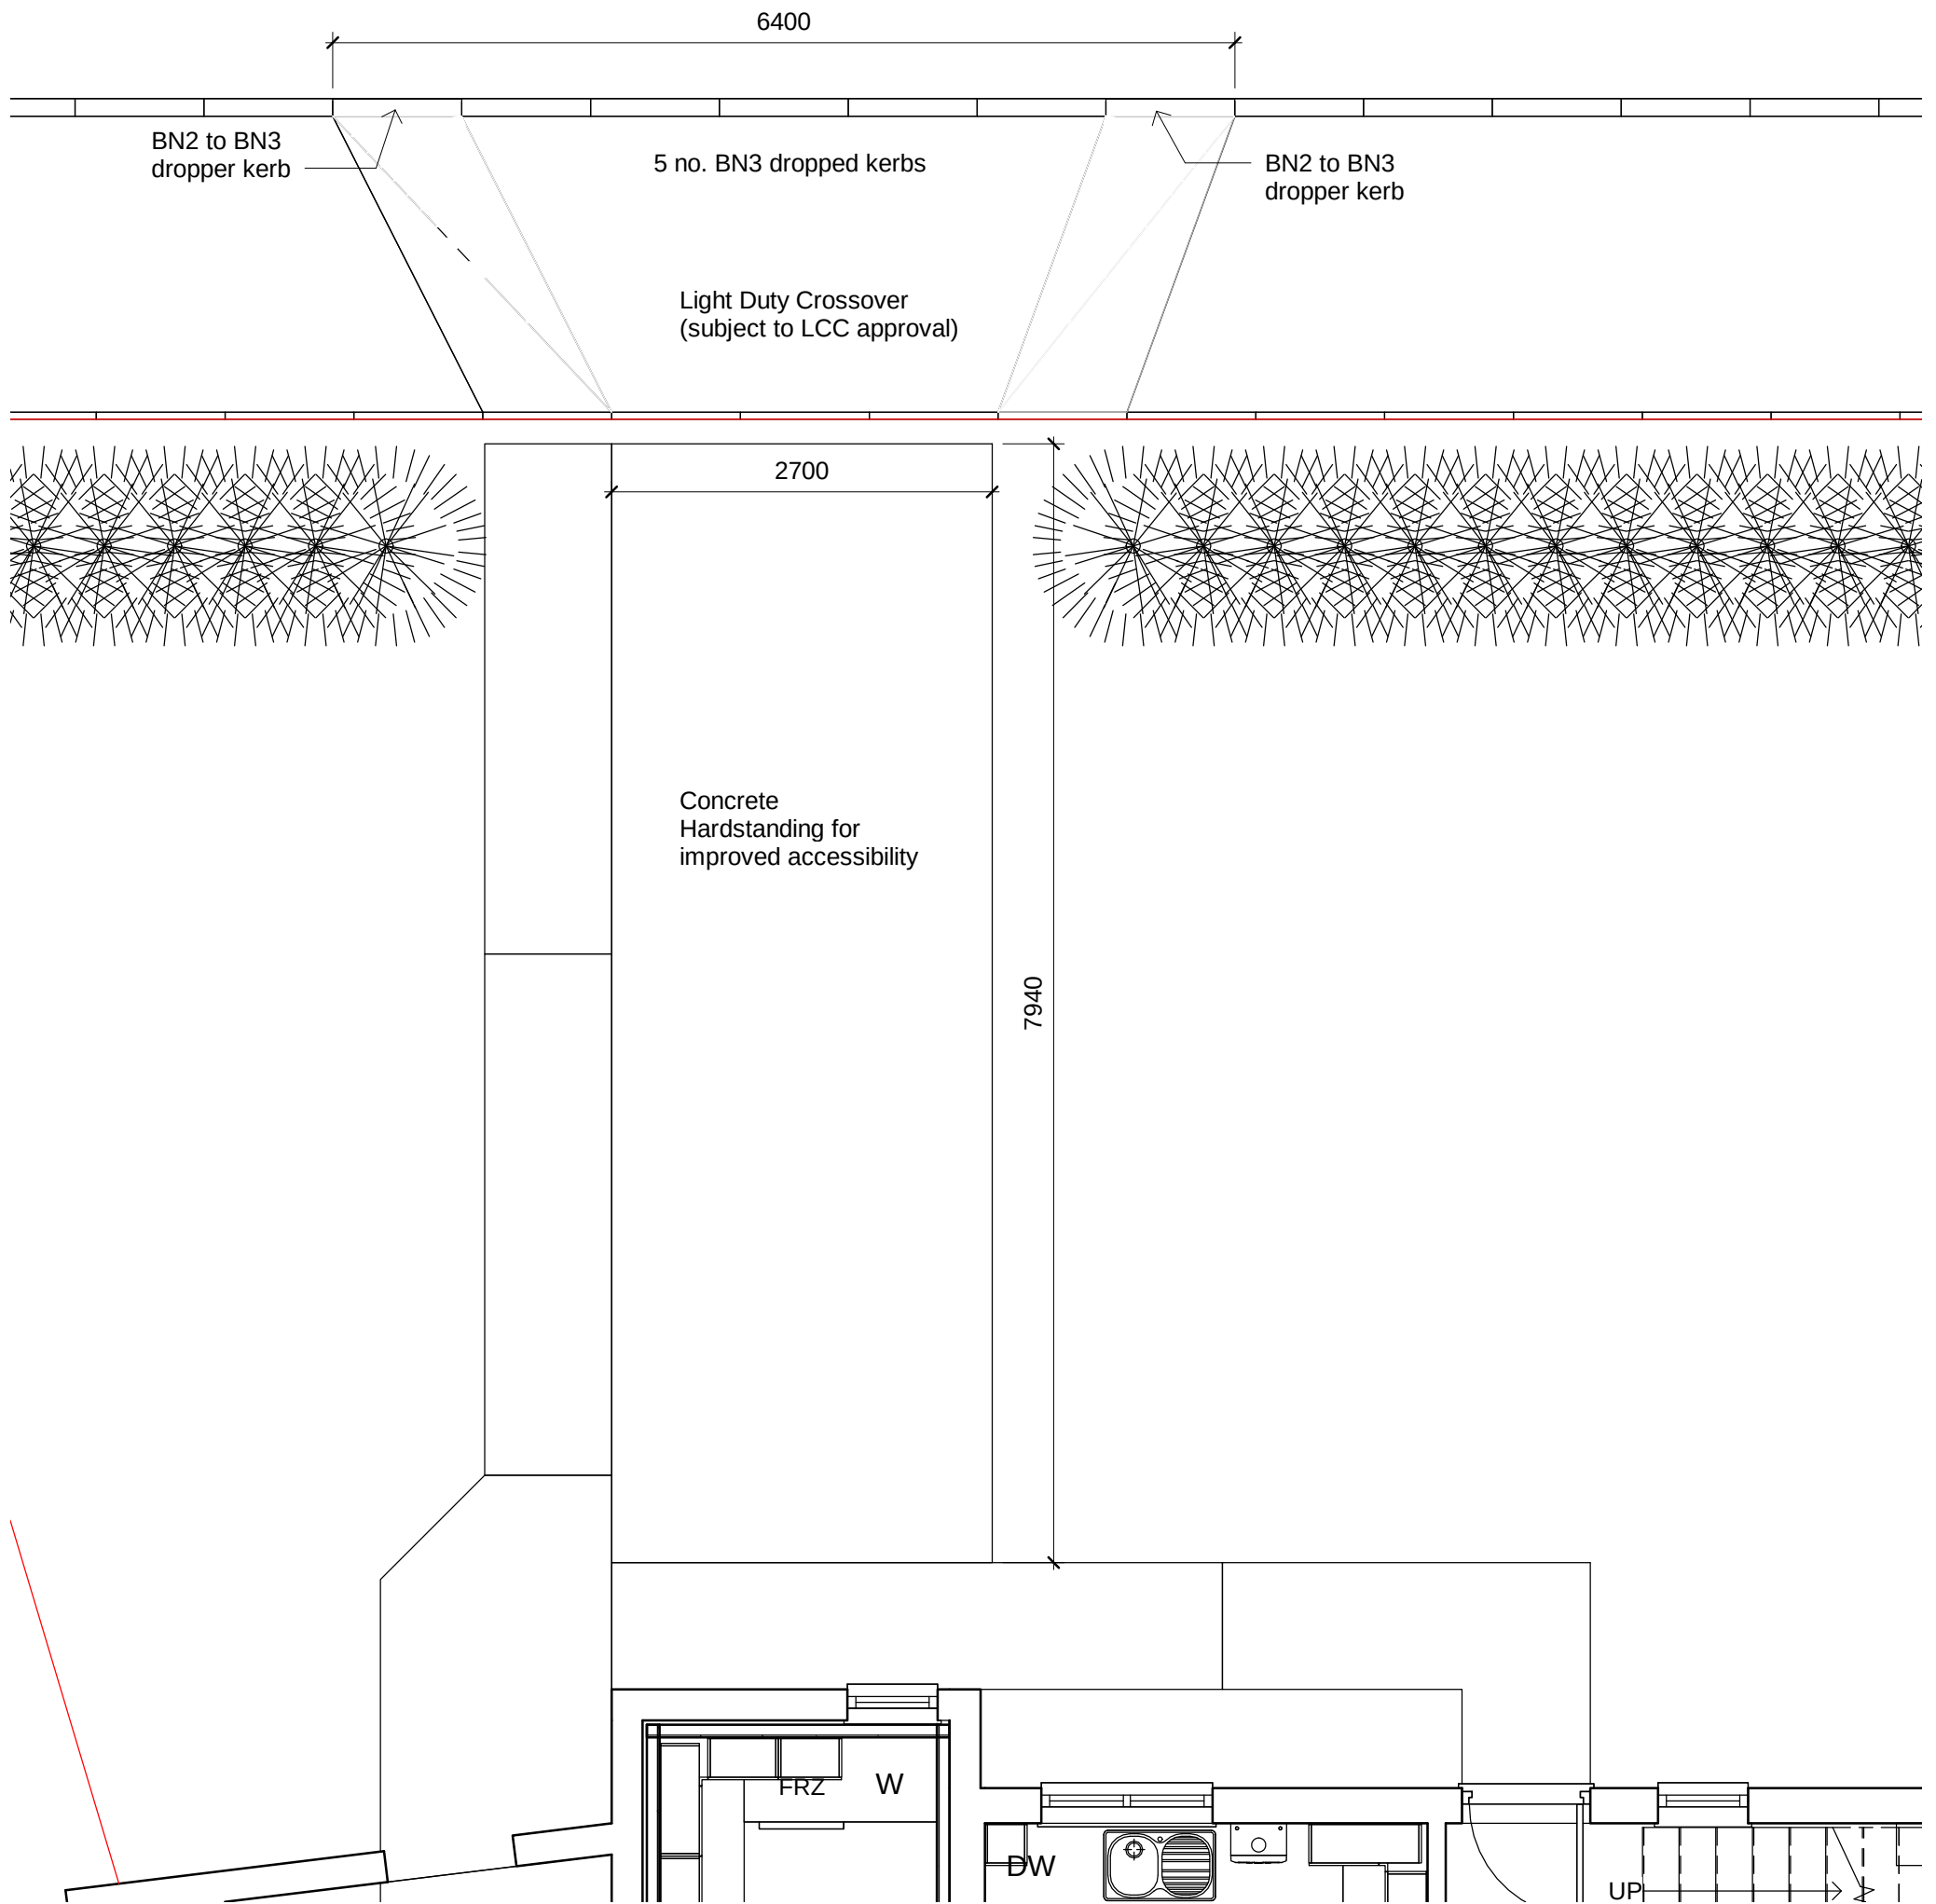

1

Dropped Kerb - (Proposed)

1 : 50



Rev.	Description	Date

CLIENT ADDRESS	13 Station Road Moulton	PROJECT Accessibility Adaptations	Date 06/02/2020	Project number	Scale (@ A3) 1 : 50	
		SHEET Proposed Dropped Kerb	Drawn by SG	DRAWING NUMBER 103	REV	