


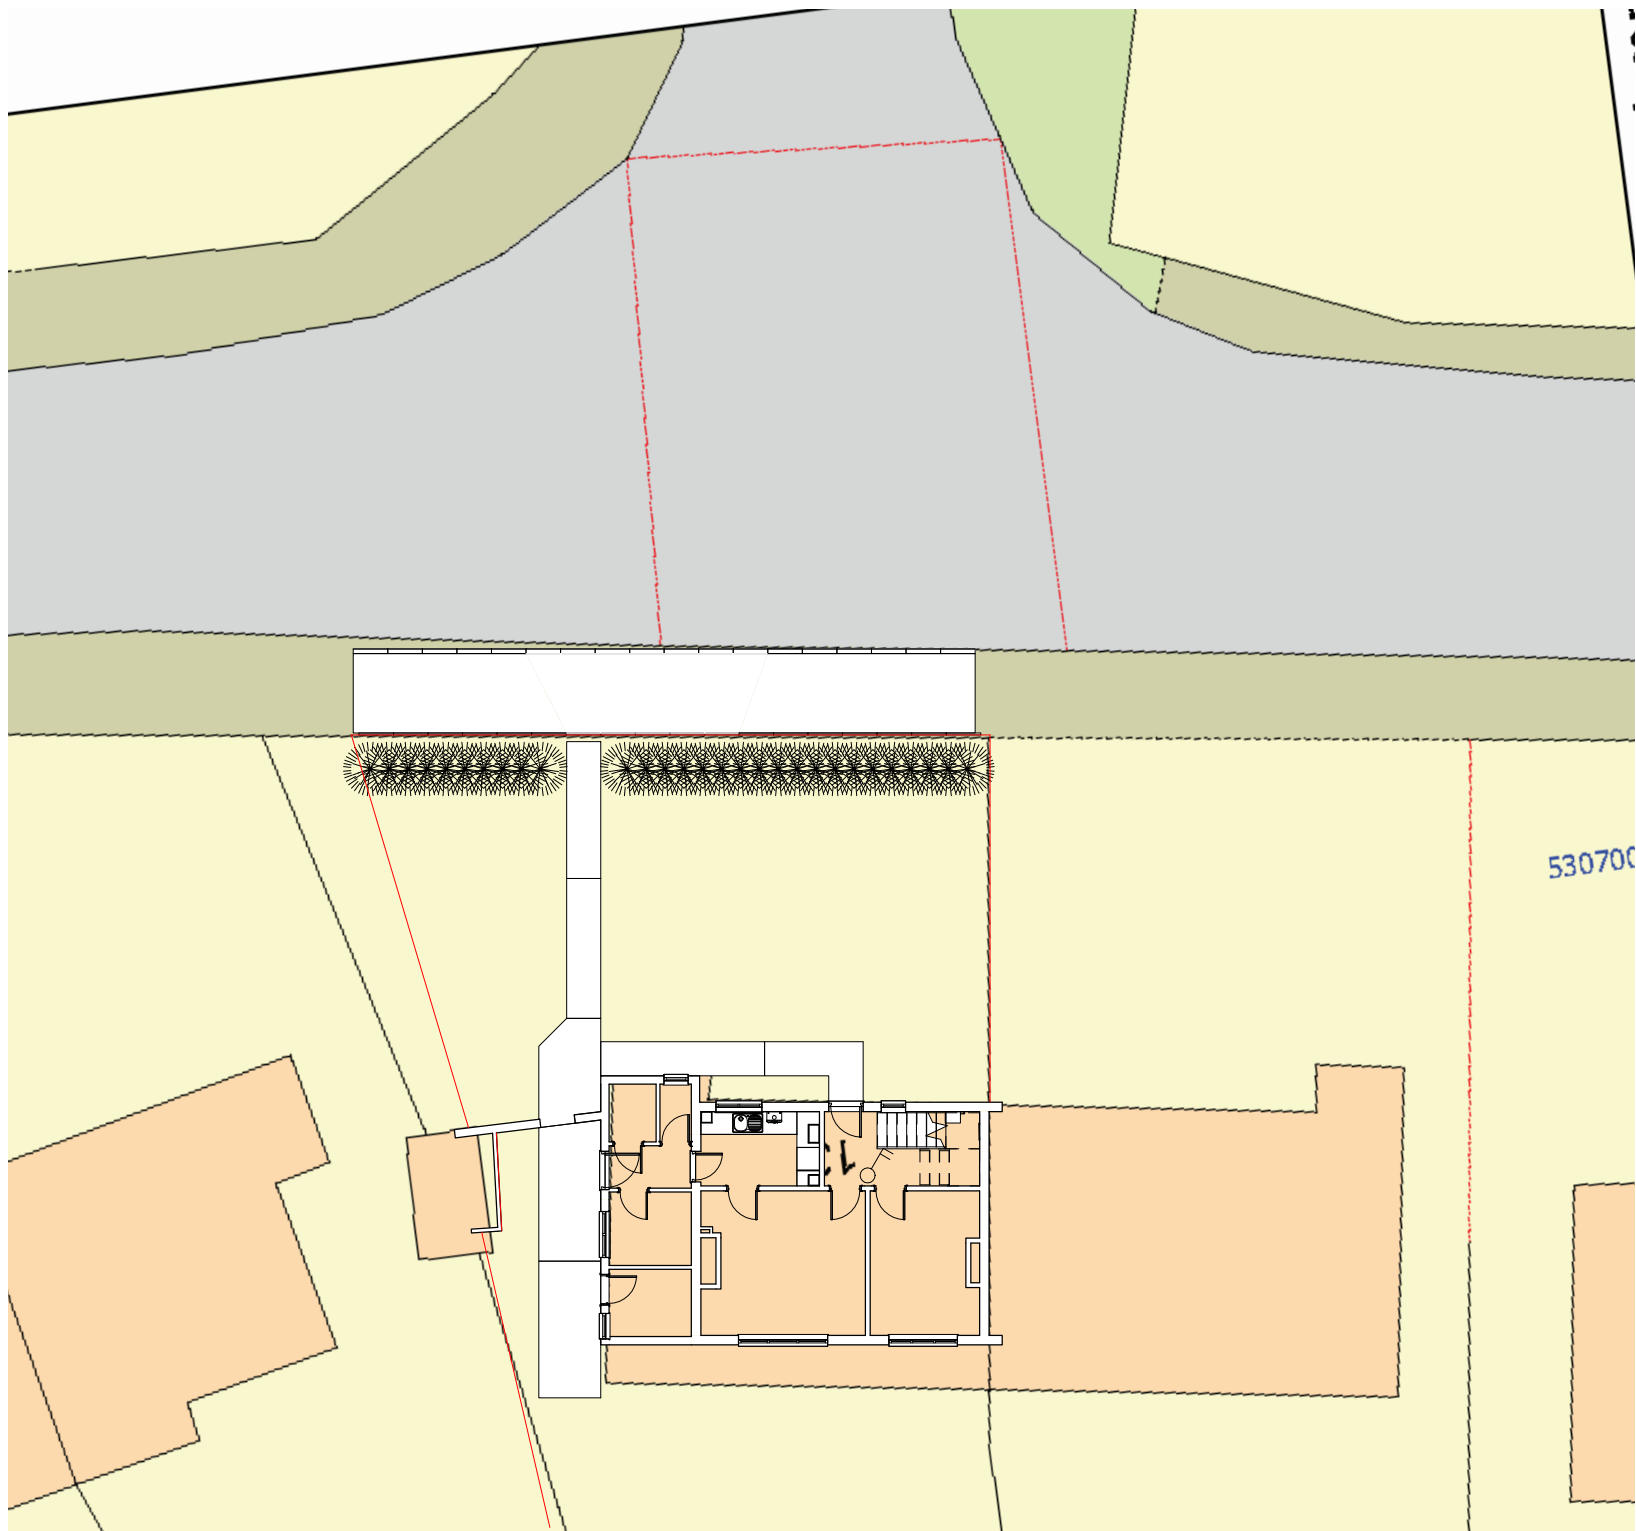

1 Dropped Kerb Block Plan - (Existing)

1 : 200

Rev.	Description	Date



CLIENT ADDRESS 13 Station Road Moulton	PROJECT Accessibility Adaptations	Date 06/02/2020	Project number	Scale (@ A3) 1 : 200
	SHEET Extg Drop Kerb Block Plan	Drawn by SG	DRAWING NUMBER 104	REV