


13 Station Road, Moulton - Location Plan 2500



MAP SCALE 1: 2500
 CREATED DATE: 03/02/2020
 PHOTOGRAPHIC COPY
 LIABLE TO DISTORTION
 IN SCALE

© Crown copyright and database rights 2019 Ordnance Survey 100018351

13 Station Road, Moulton - Block Plan 500

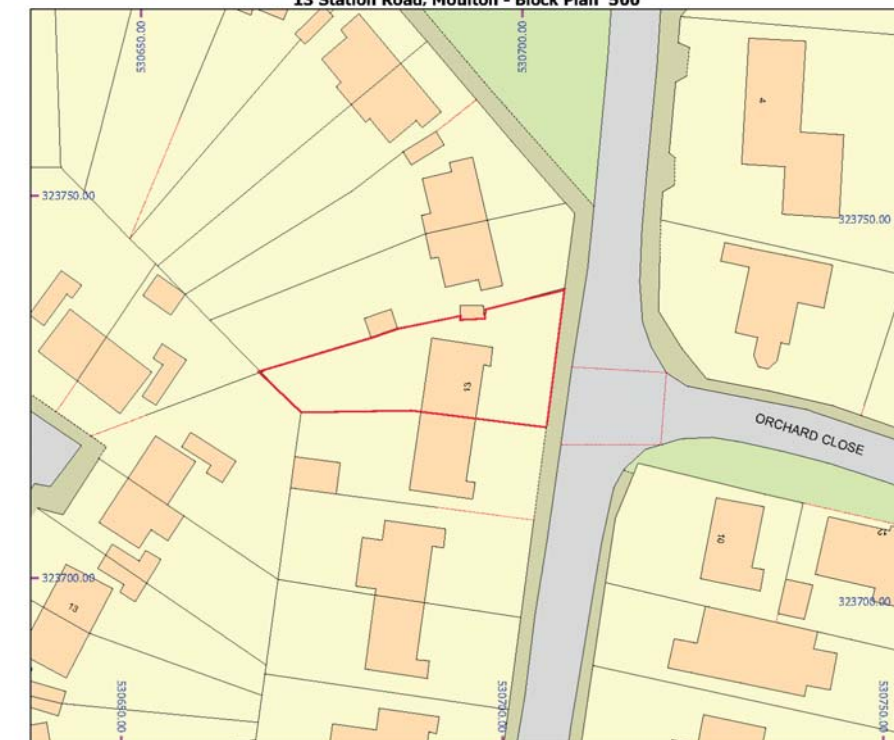

MAP SCALE 1: 500
 CREATED DATE: 03/02/2020
 PHOTOGRAPHIC COPY
 LIABLE TO DISTORTION
 IN SCALE

© Crown copyright and database rights 2019 Ordnance Survey 100018351

Rev.	Description	Date



CLIENT ADDRESS	13 Station Road Moulton	PROJECT Accessibility Adaptations	Date 06/02/2020	Project number	Scale (@ A3)
		SHEET Site Block Location	Drawn by SG	DRAWING NUMBER 106	REV