

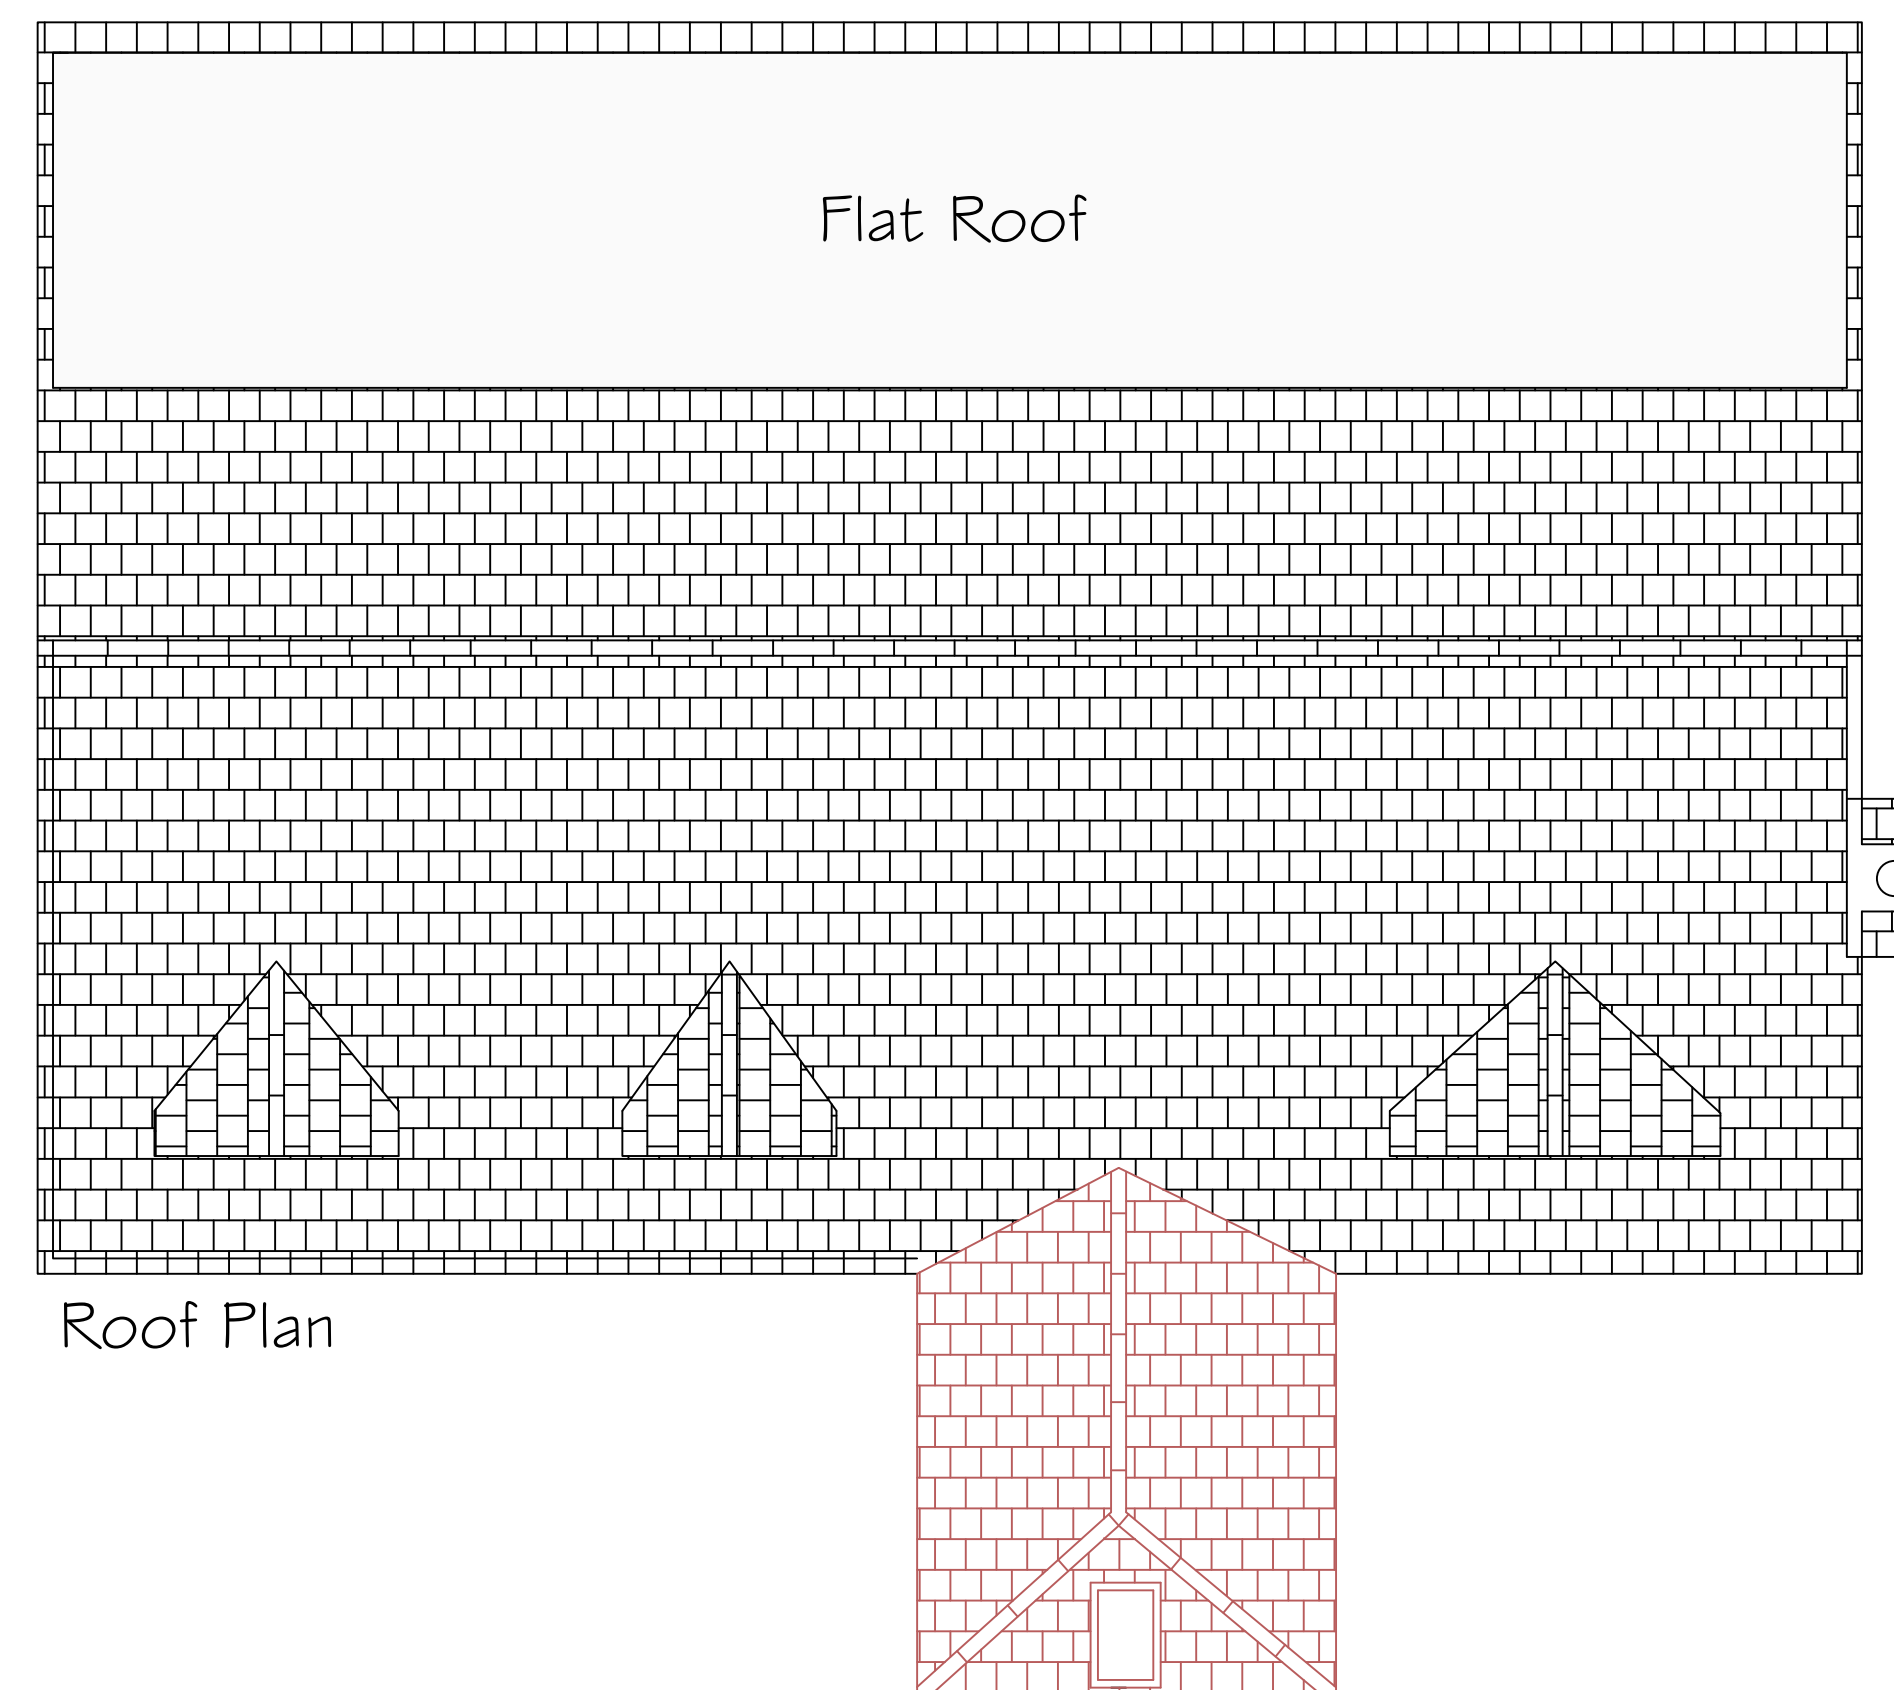
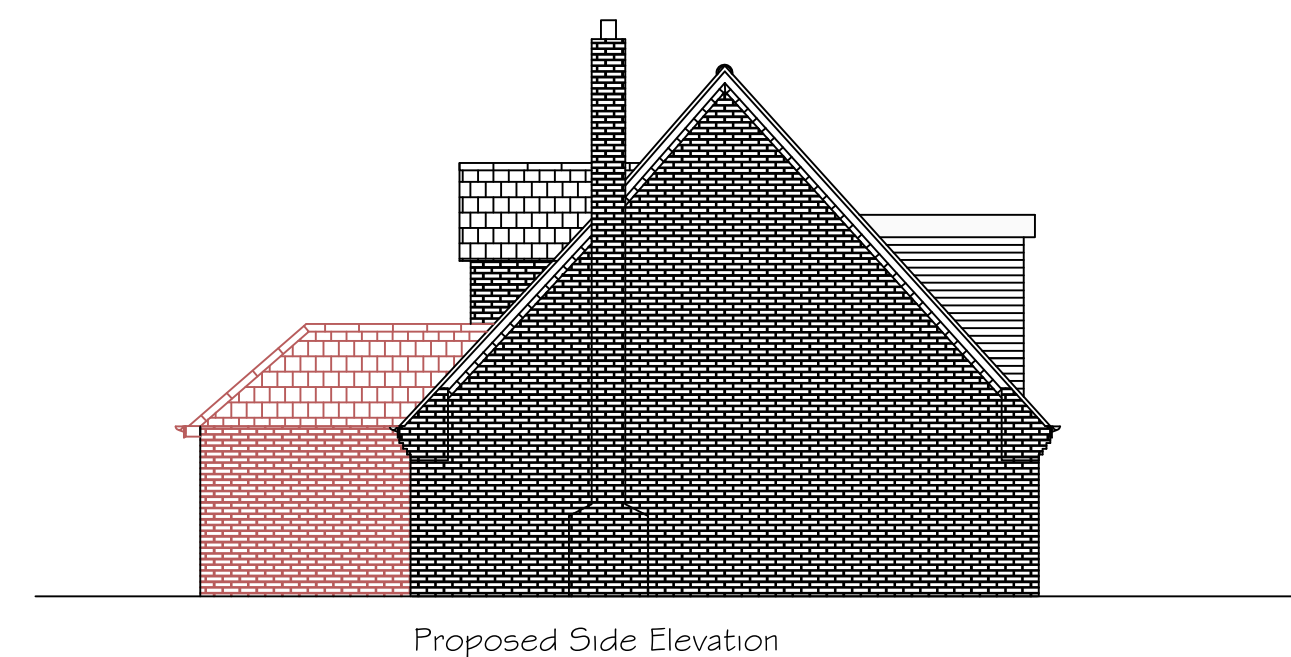
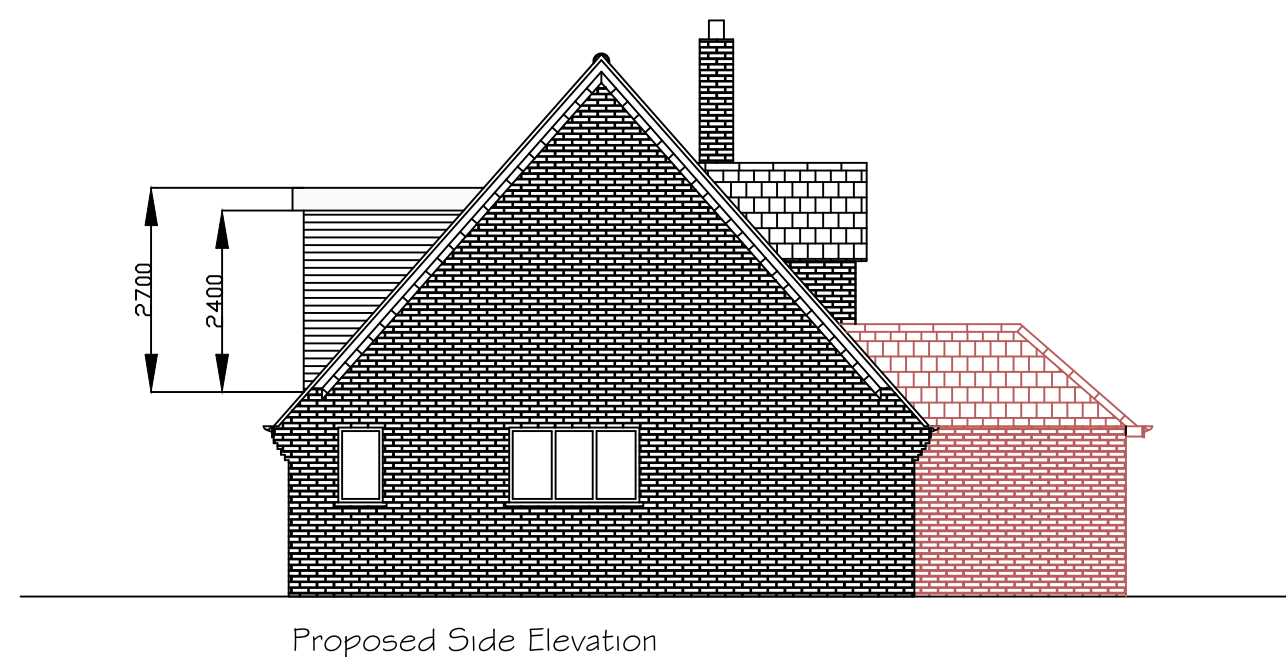
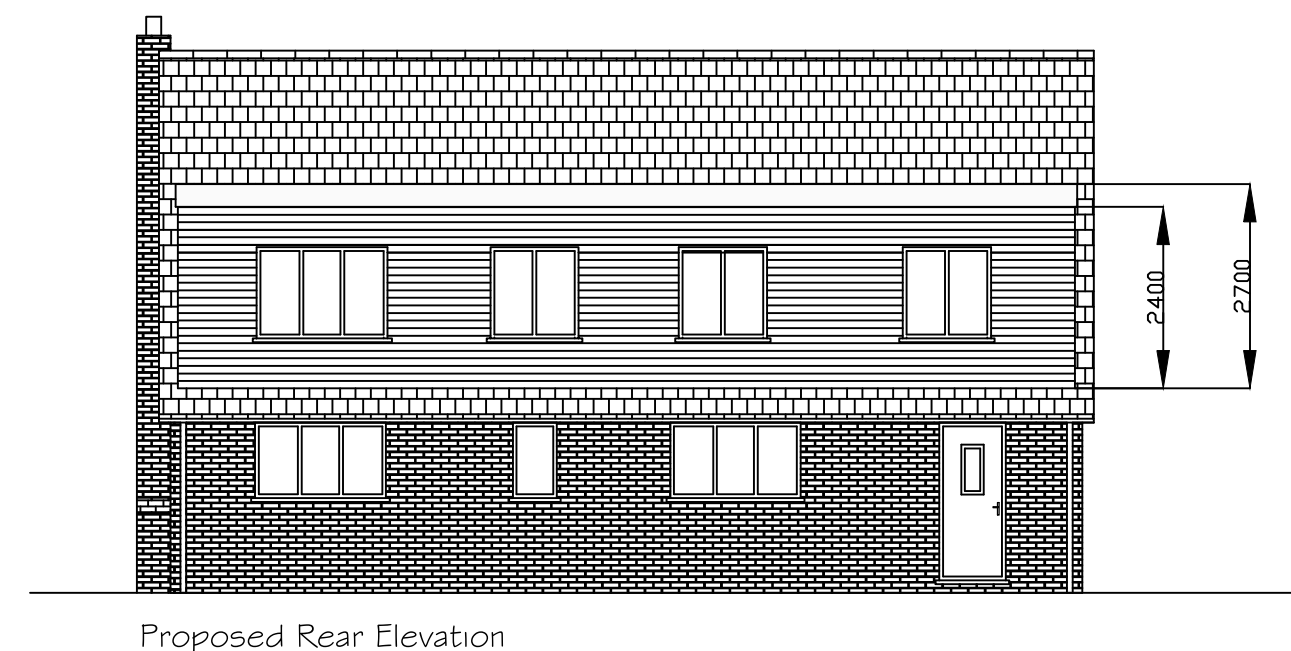


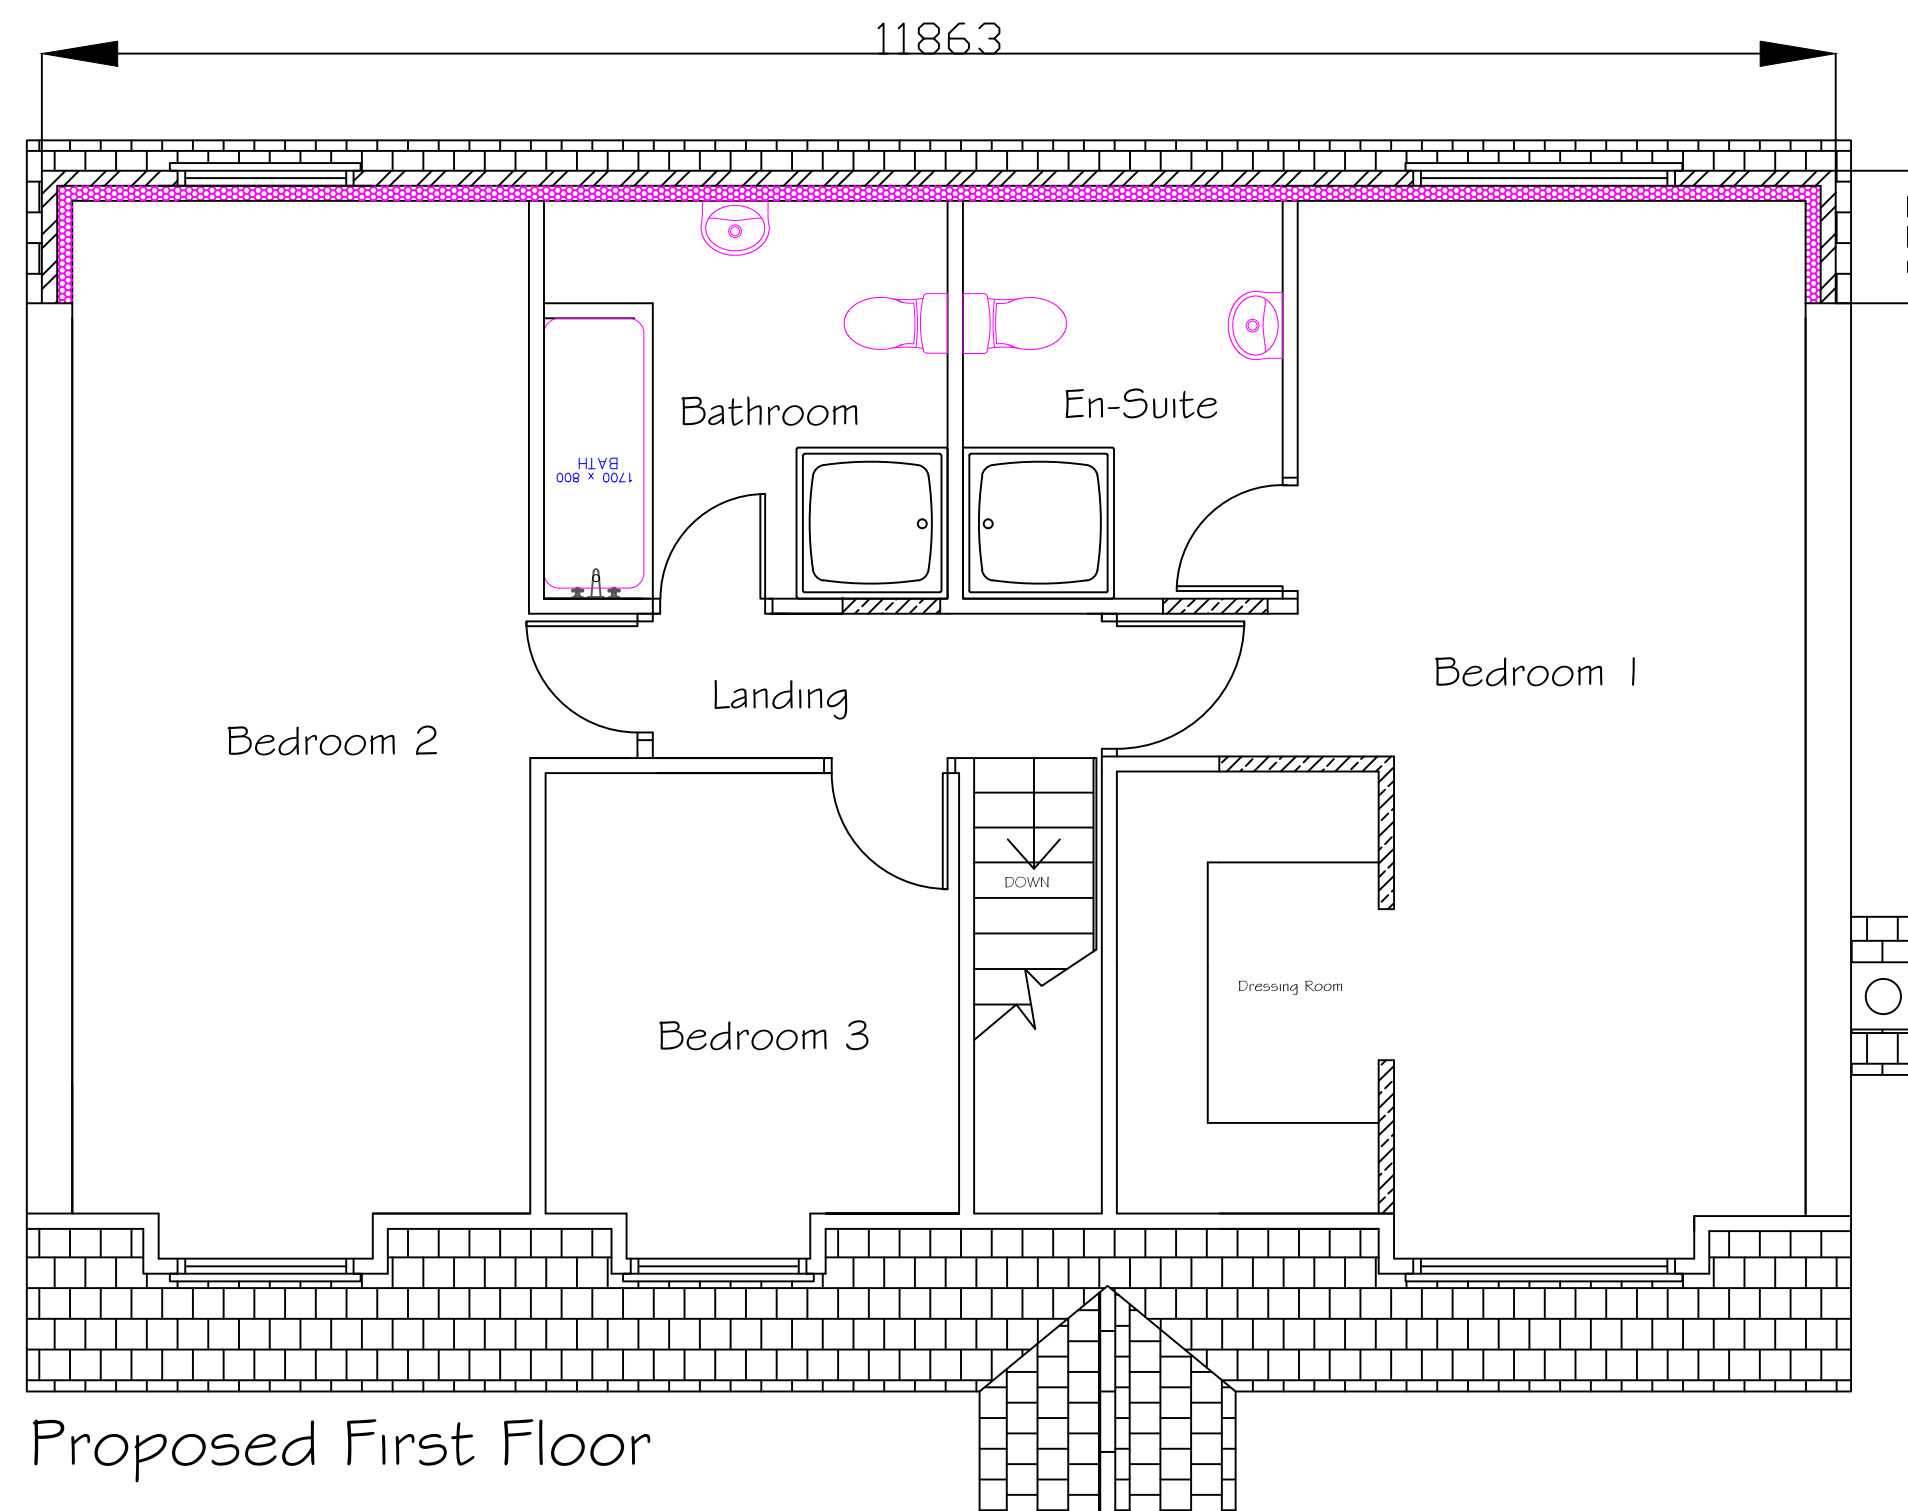

Notes:
 All dimensions to be checked on site by the contractor prior to setting out or fabrication of components.
 The contractor is not to scale dimensions off this drawing.
 No measuring survey carried out by TAD Studio.
 This drawing shall not be reproduced without written authority.

Revisions:

No.	Amendments	Date	By

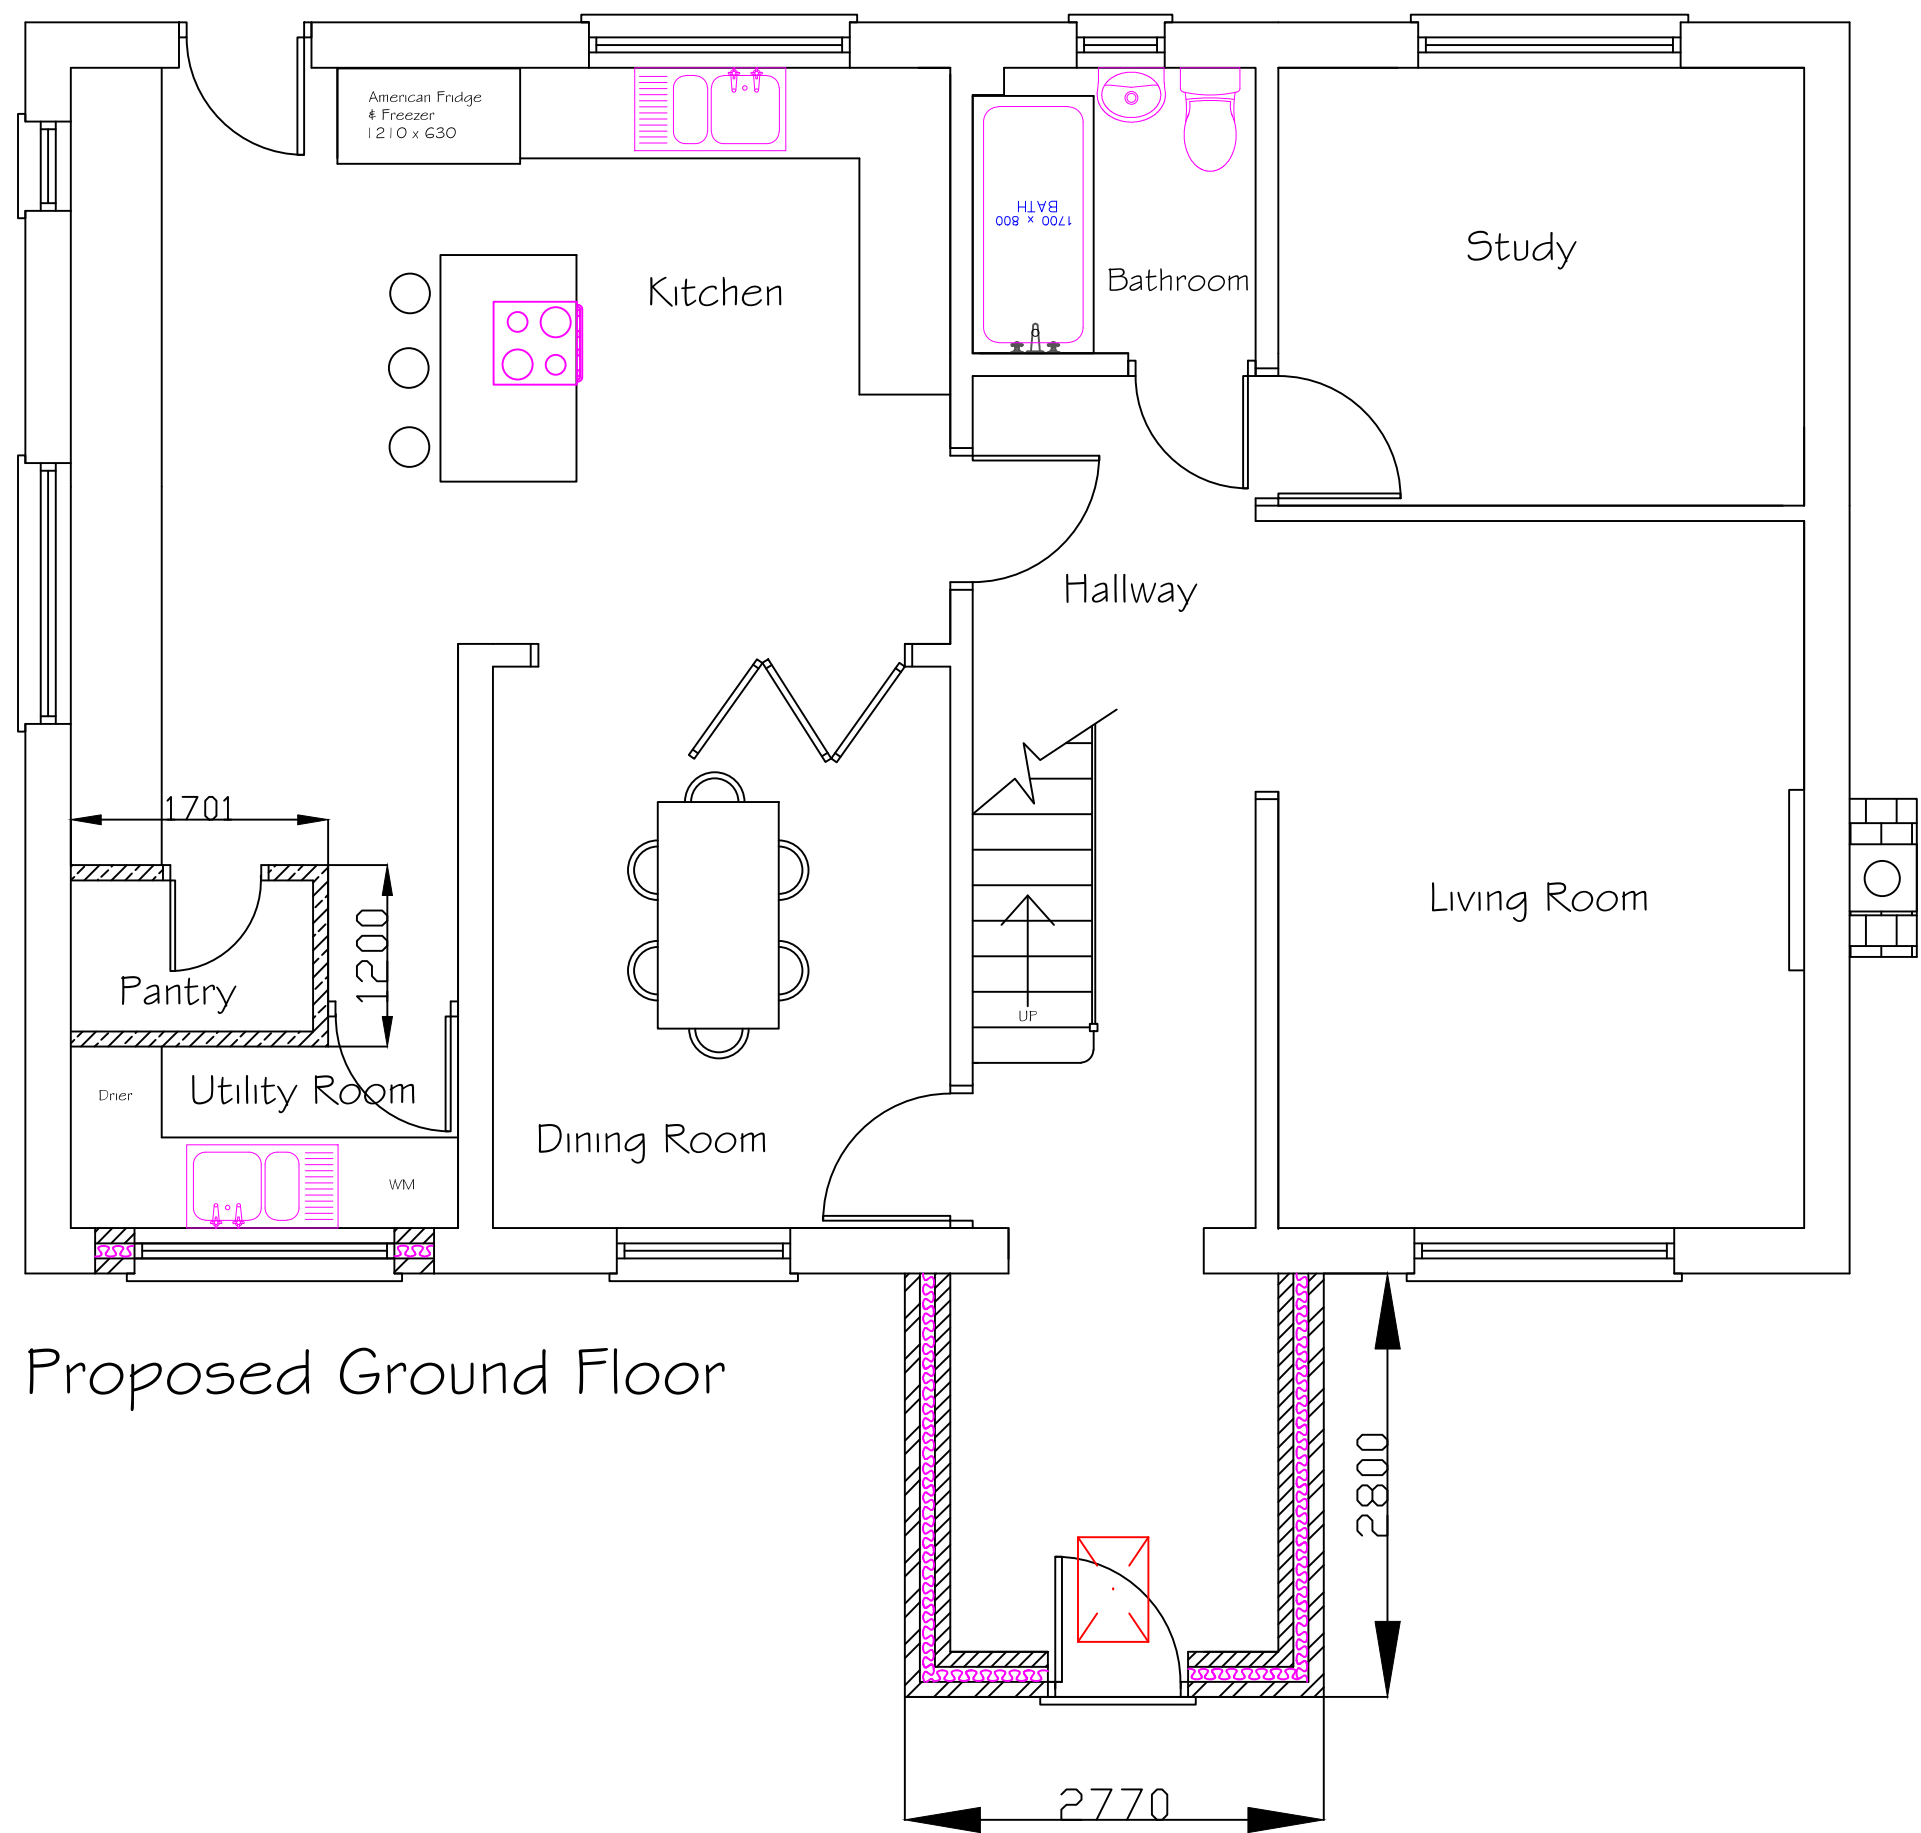

40 Hollow Lane, Ramsey
 Cambridgeshire, PE26 1DE
 Tel.: 01487 479475 Mobile: 07971020171
 Email: info@tad-studio.co.uk

Project:
 7 Benton Close
 Moulton Chapel
 PE12 0QE

Drawing:
 Proposed Plans and Elevations

Scale: 1:50 Plans 1:100 Elevations	Date: 24/01/2020
Dwg. No. 02	Rev: