
Location Plan

Site Address: **St Albans House, Fen Gate, Moulton Chapel, Spalding, PE12 0XL**

PlanningPortal

Date Produced: **12-Feb-2024**

Scale: **1:1250 @A4**

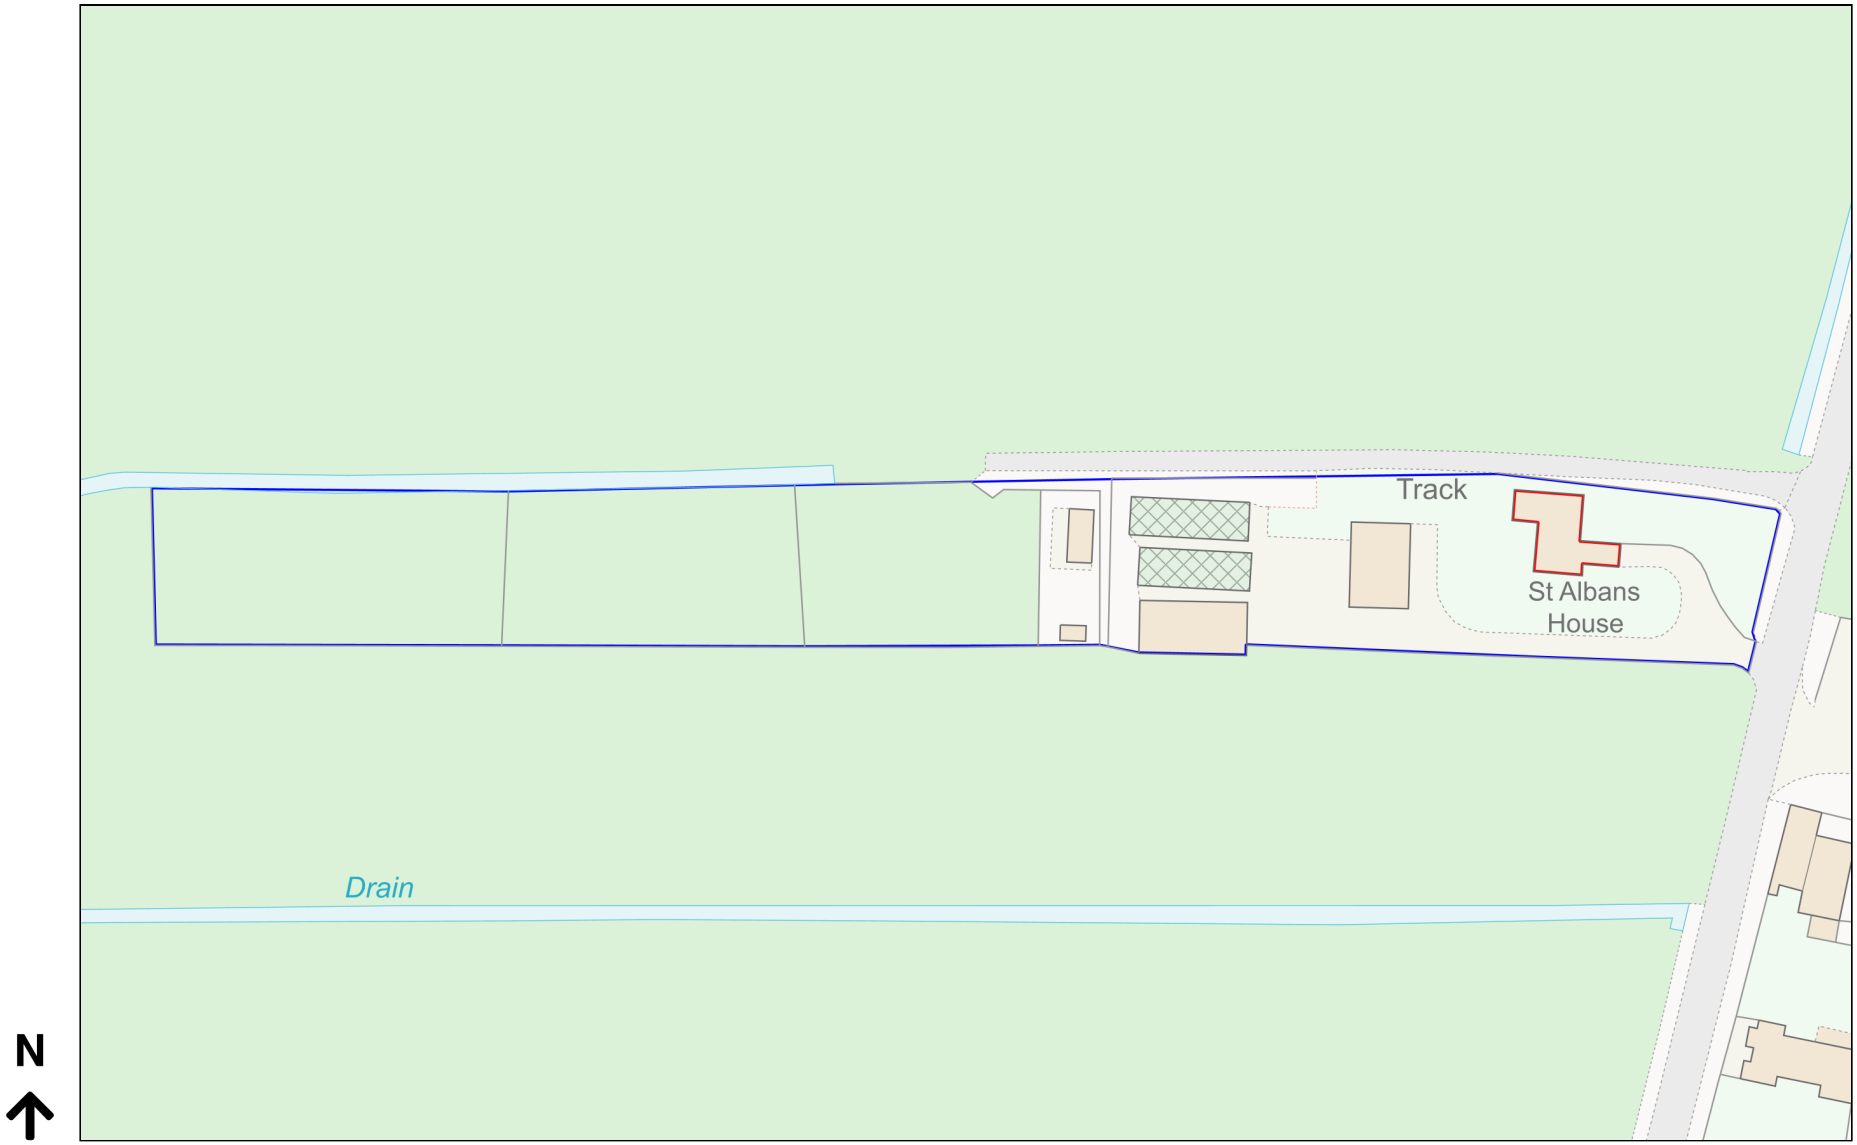

Planning Portal Reference: **PP-12801127v1**

Powered By TerraQuest

© Crown copyright and database rights 2024 OS 100042766