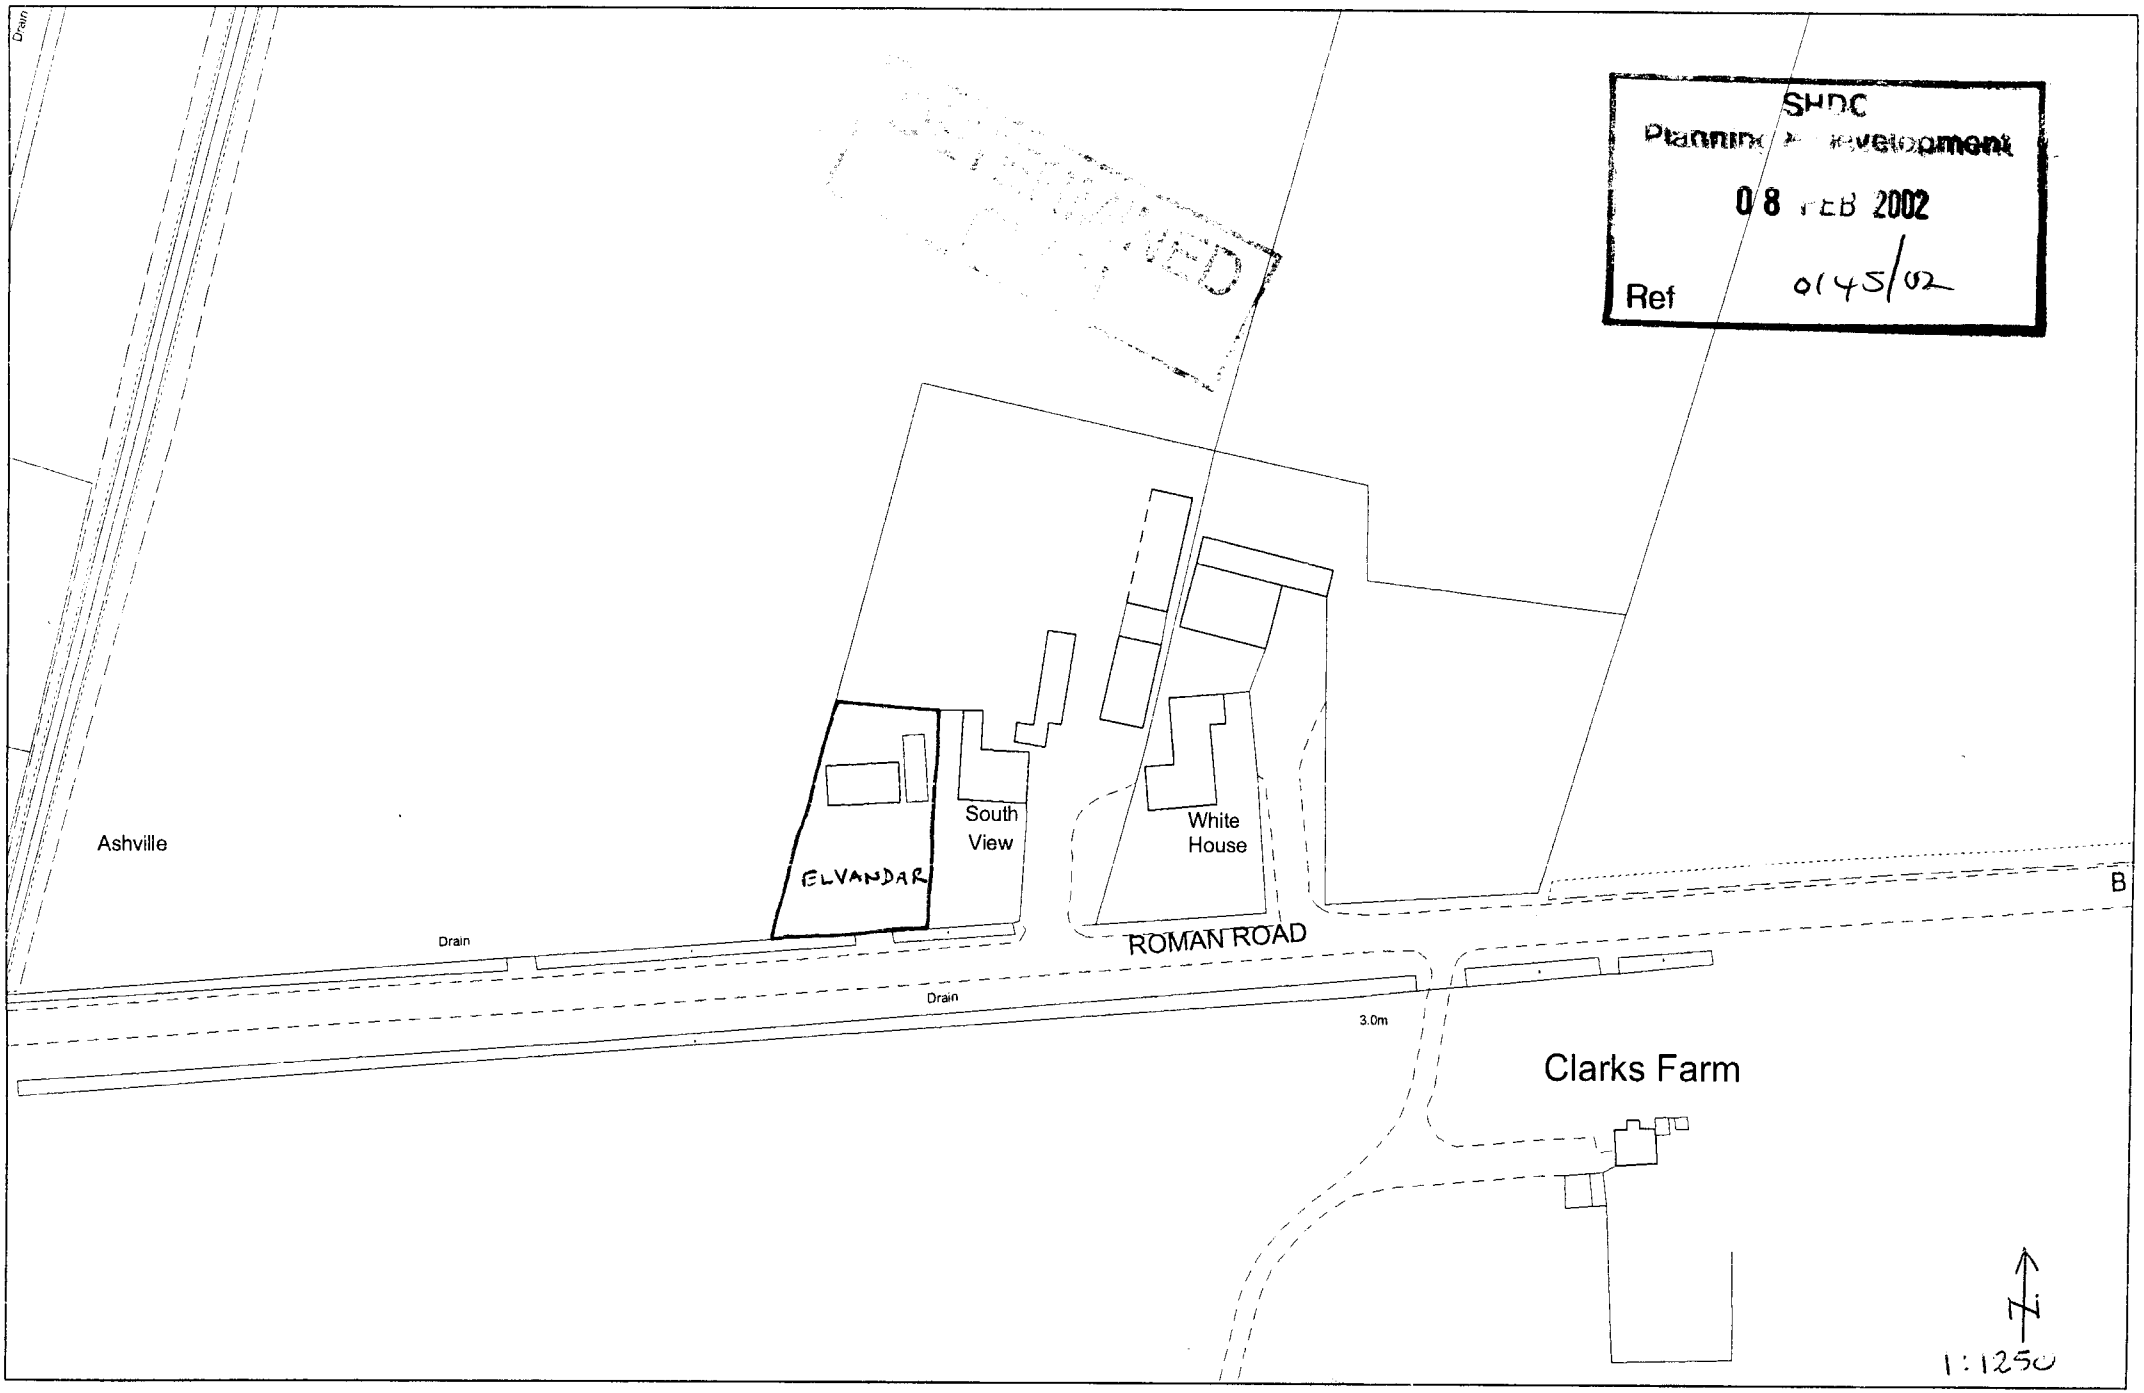

Drain
SHDC
Planning & Development
08 FEB 2002
Ref 0145/02
Ashville
ELVANDAR
South View
White House
B
ROMAN ROAD
Drain
Drain
3.0m
Clarks Farm
N
1:1250